CONTRACT NO. 76A34

F.A.P. RTE.	SECTION	COUNTY	TOTAL SHEETS	SHEET NO.
609	•••	ST. CLAIR	350	143
STA. 18+75.00		TO STA. 19+00.00		
FED. ROAD DIST. NO.	ILLINOIS	FED. AID PROJECT		
••• 76RS-3, 76-2BR-21				

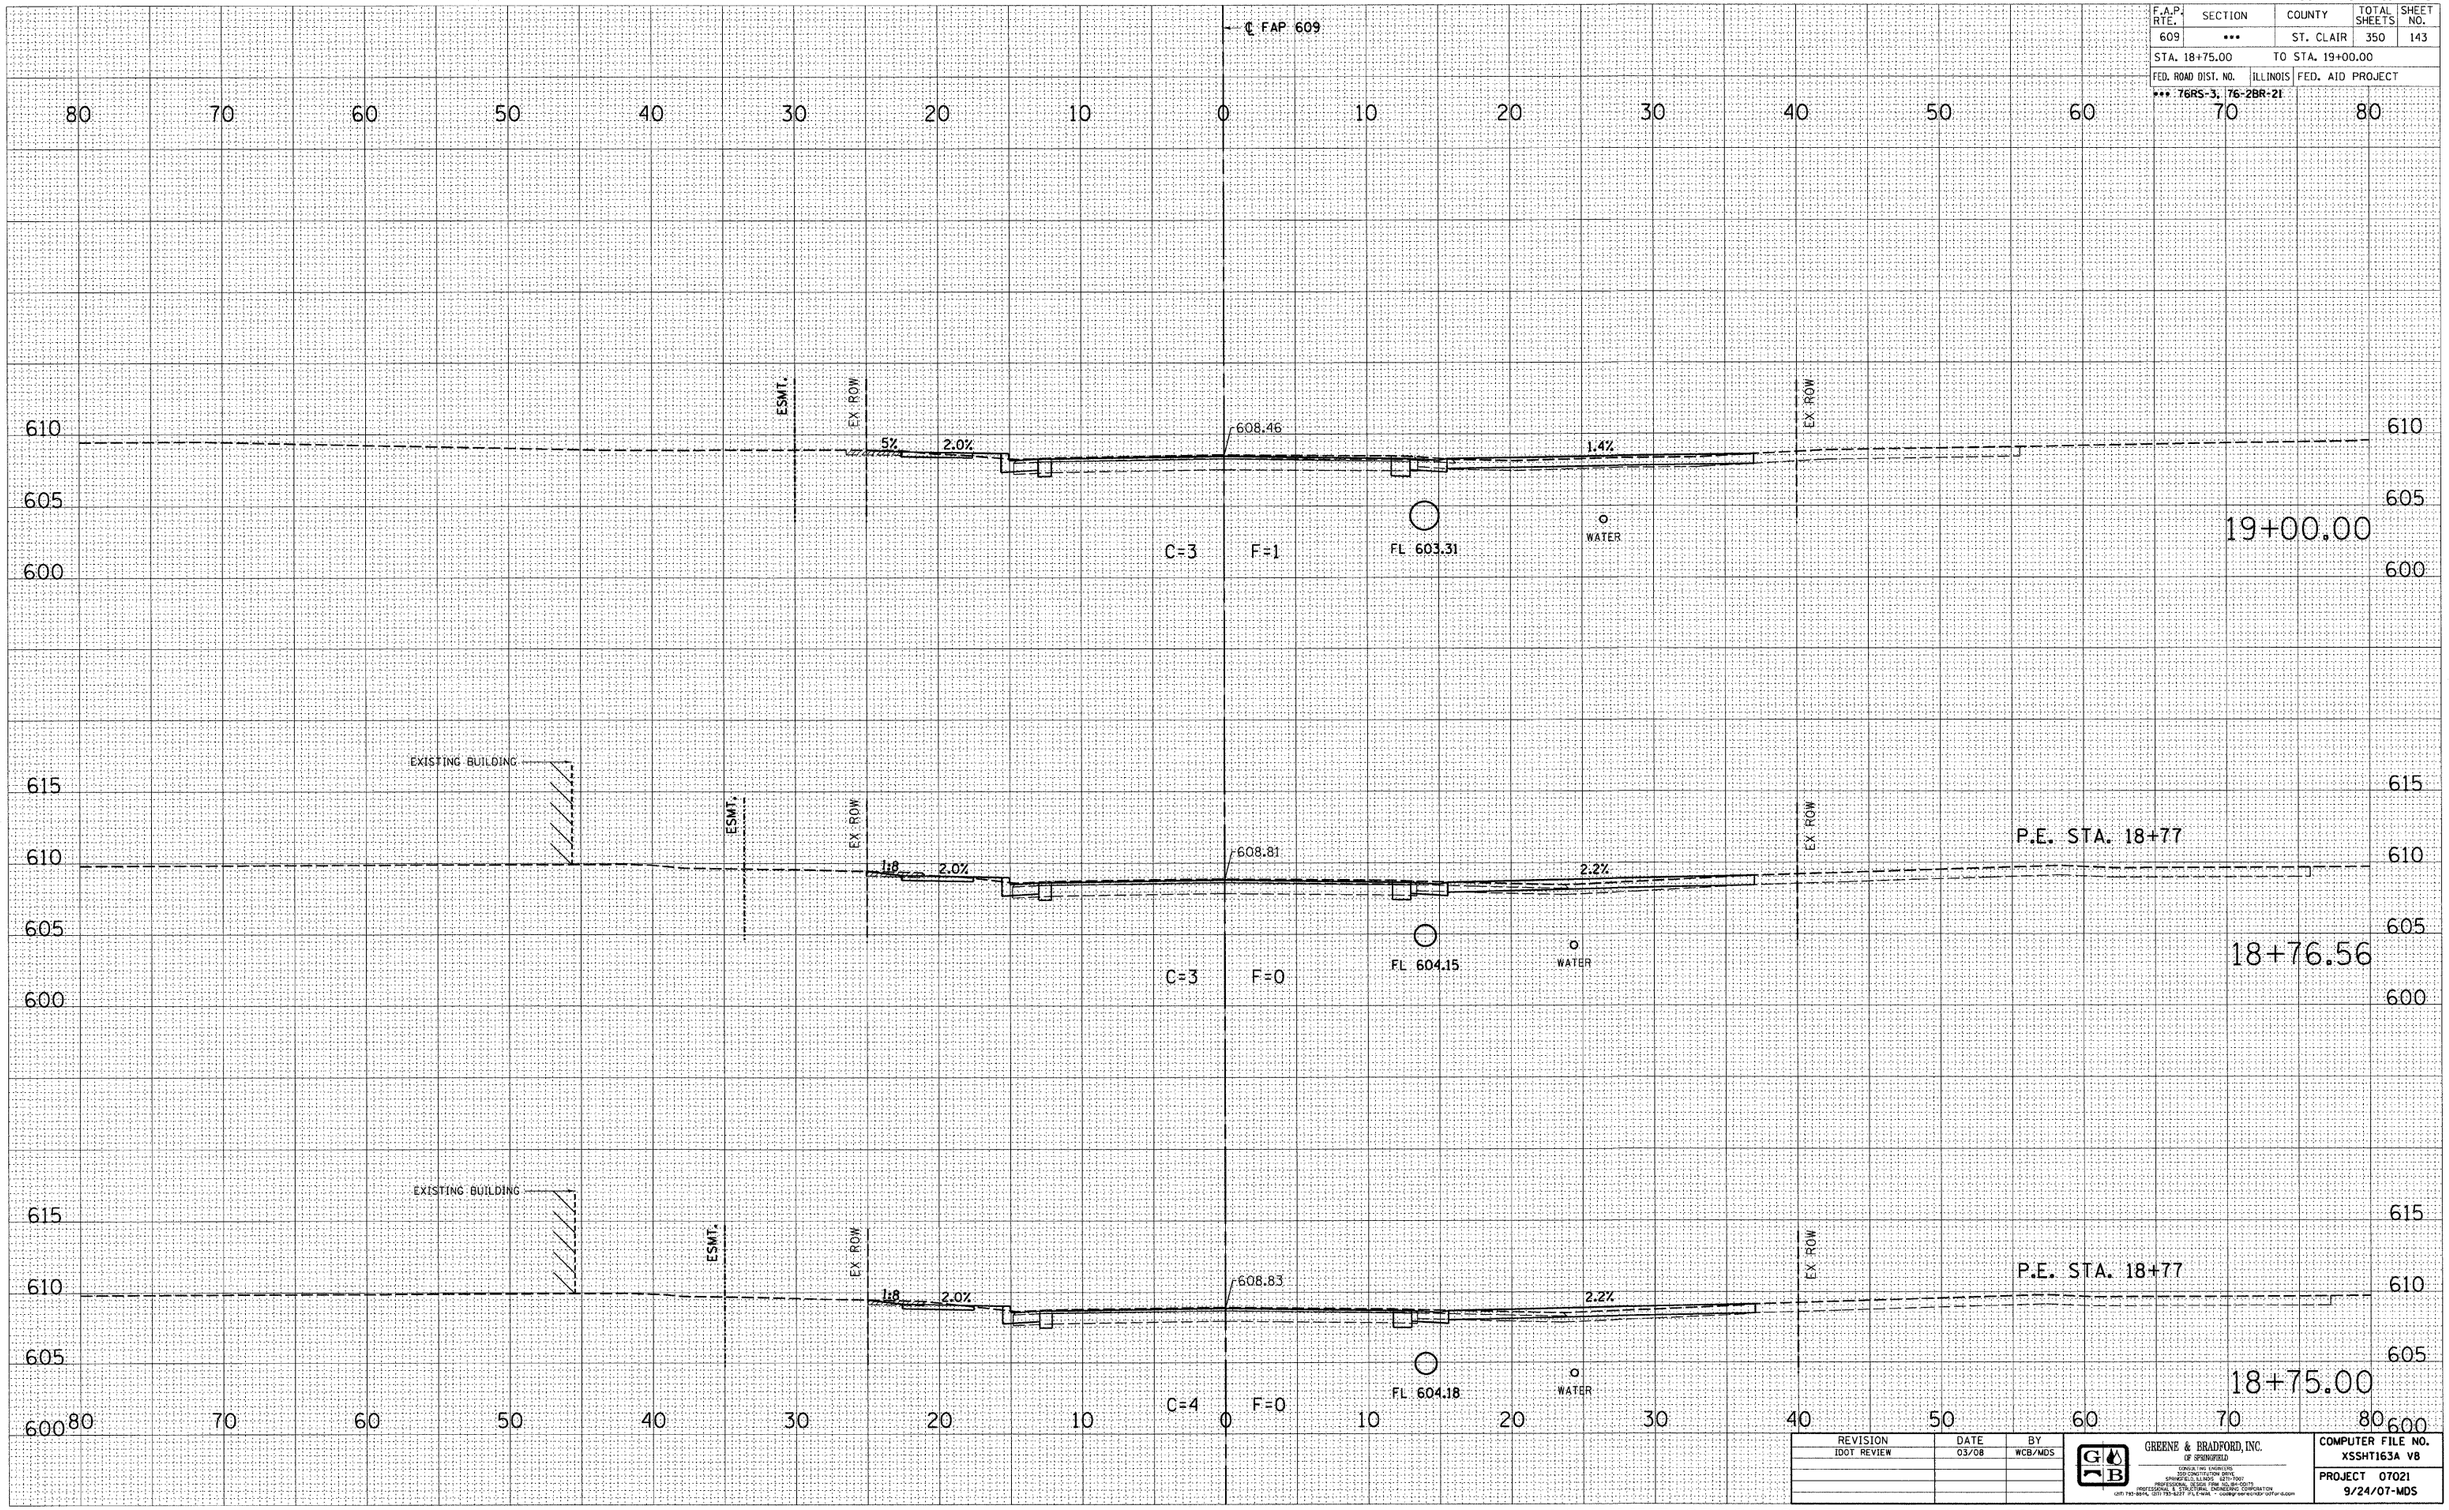

ORIGINAL SURVEY	BY	DATE
SURVEYED		
PLOTTED		
NOTE BOOK		
NO.	AREAS CHECKED	

FINAL SURVEY	BY	DATE
SURVEYED		
PLOTTED		
NOTE BOOK		
NO.	AREAS CHECKED	

PLOT DATE = 8/1/2008 3:17:01 PM
FILE NAME = J:\02076\DRAWINGS\XSSHT163A V8.dgn
PLOT SCALE = 5.0000 ' / IN.
USER NAME = Daniel
OPERATOR = mdsmith

REVISION	DATE	BY
IDOT REVIEW	03/08	WCB/MDS

GREENE & BRADFORD, INC. OF SPRINGFIELD
CONSULTING ENGINEERS
1000 SOUTH 6TH STREET
SPRINGFIELD, ILLINOIS 62703-2907
PROFESSIONAL DESIGN FIRM NO. 184-000178
PROFESSIONAL SERVICE INDUSTRIES, INCORPORATED
(217) 782-8974, (217) 793-3277 FAX/MAIL

COMPUTER FILE NO. XSSHT163A V8
PROJECT 07021
9/24/07-MDS

MAINLINE CROSS SECTIONS – FAP 609 (IL RTE. 163) ST. CLAIR COUNTY

STA. 18+75.00 TO STA. 19+00.00