CONTRACT NO. 76A34

F.A.P. RTE.	SECTION	COUNTY	TOTAL SHEETS	SHEET NO.
609	•••	ST. CLAIR	350	144
STA. 19+05.19		TO STA. 19+50.00		
FED. ROAD DIST. NO.	ILLINOIS	FED. AID PROJECT		
••• 76RS-3, 76-2BR-21				

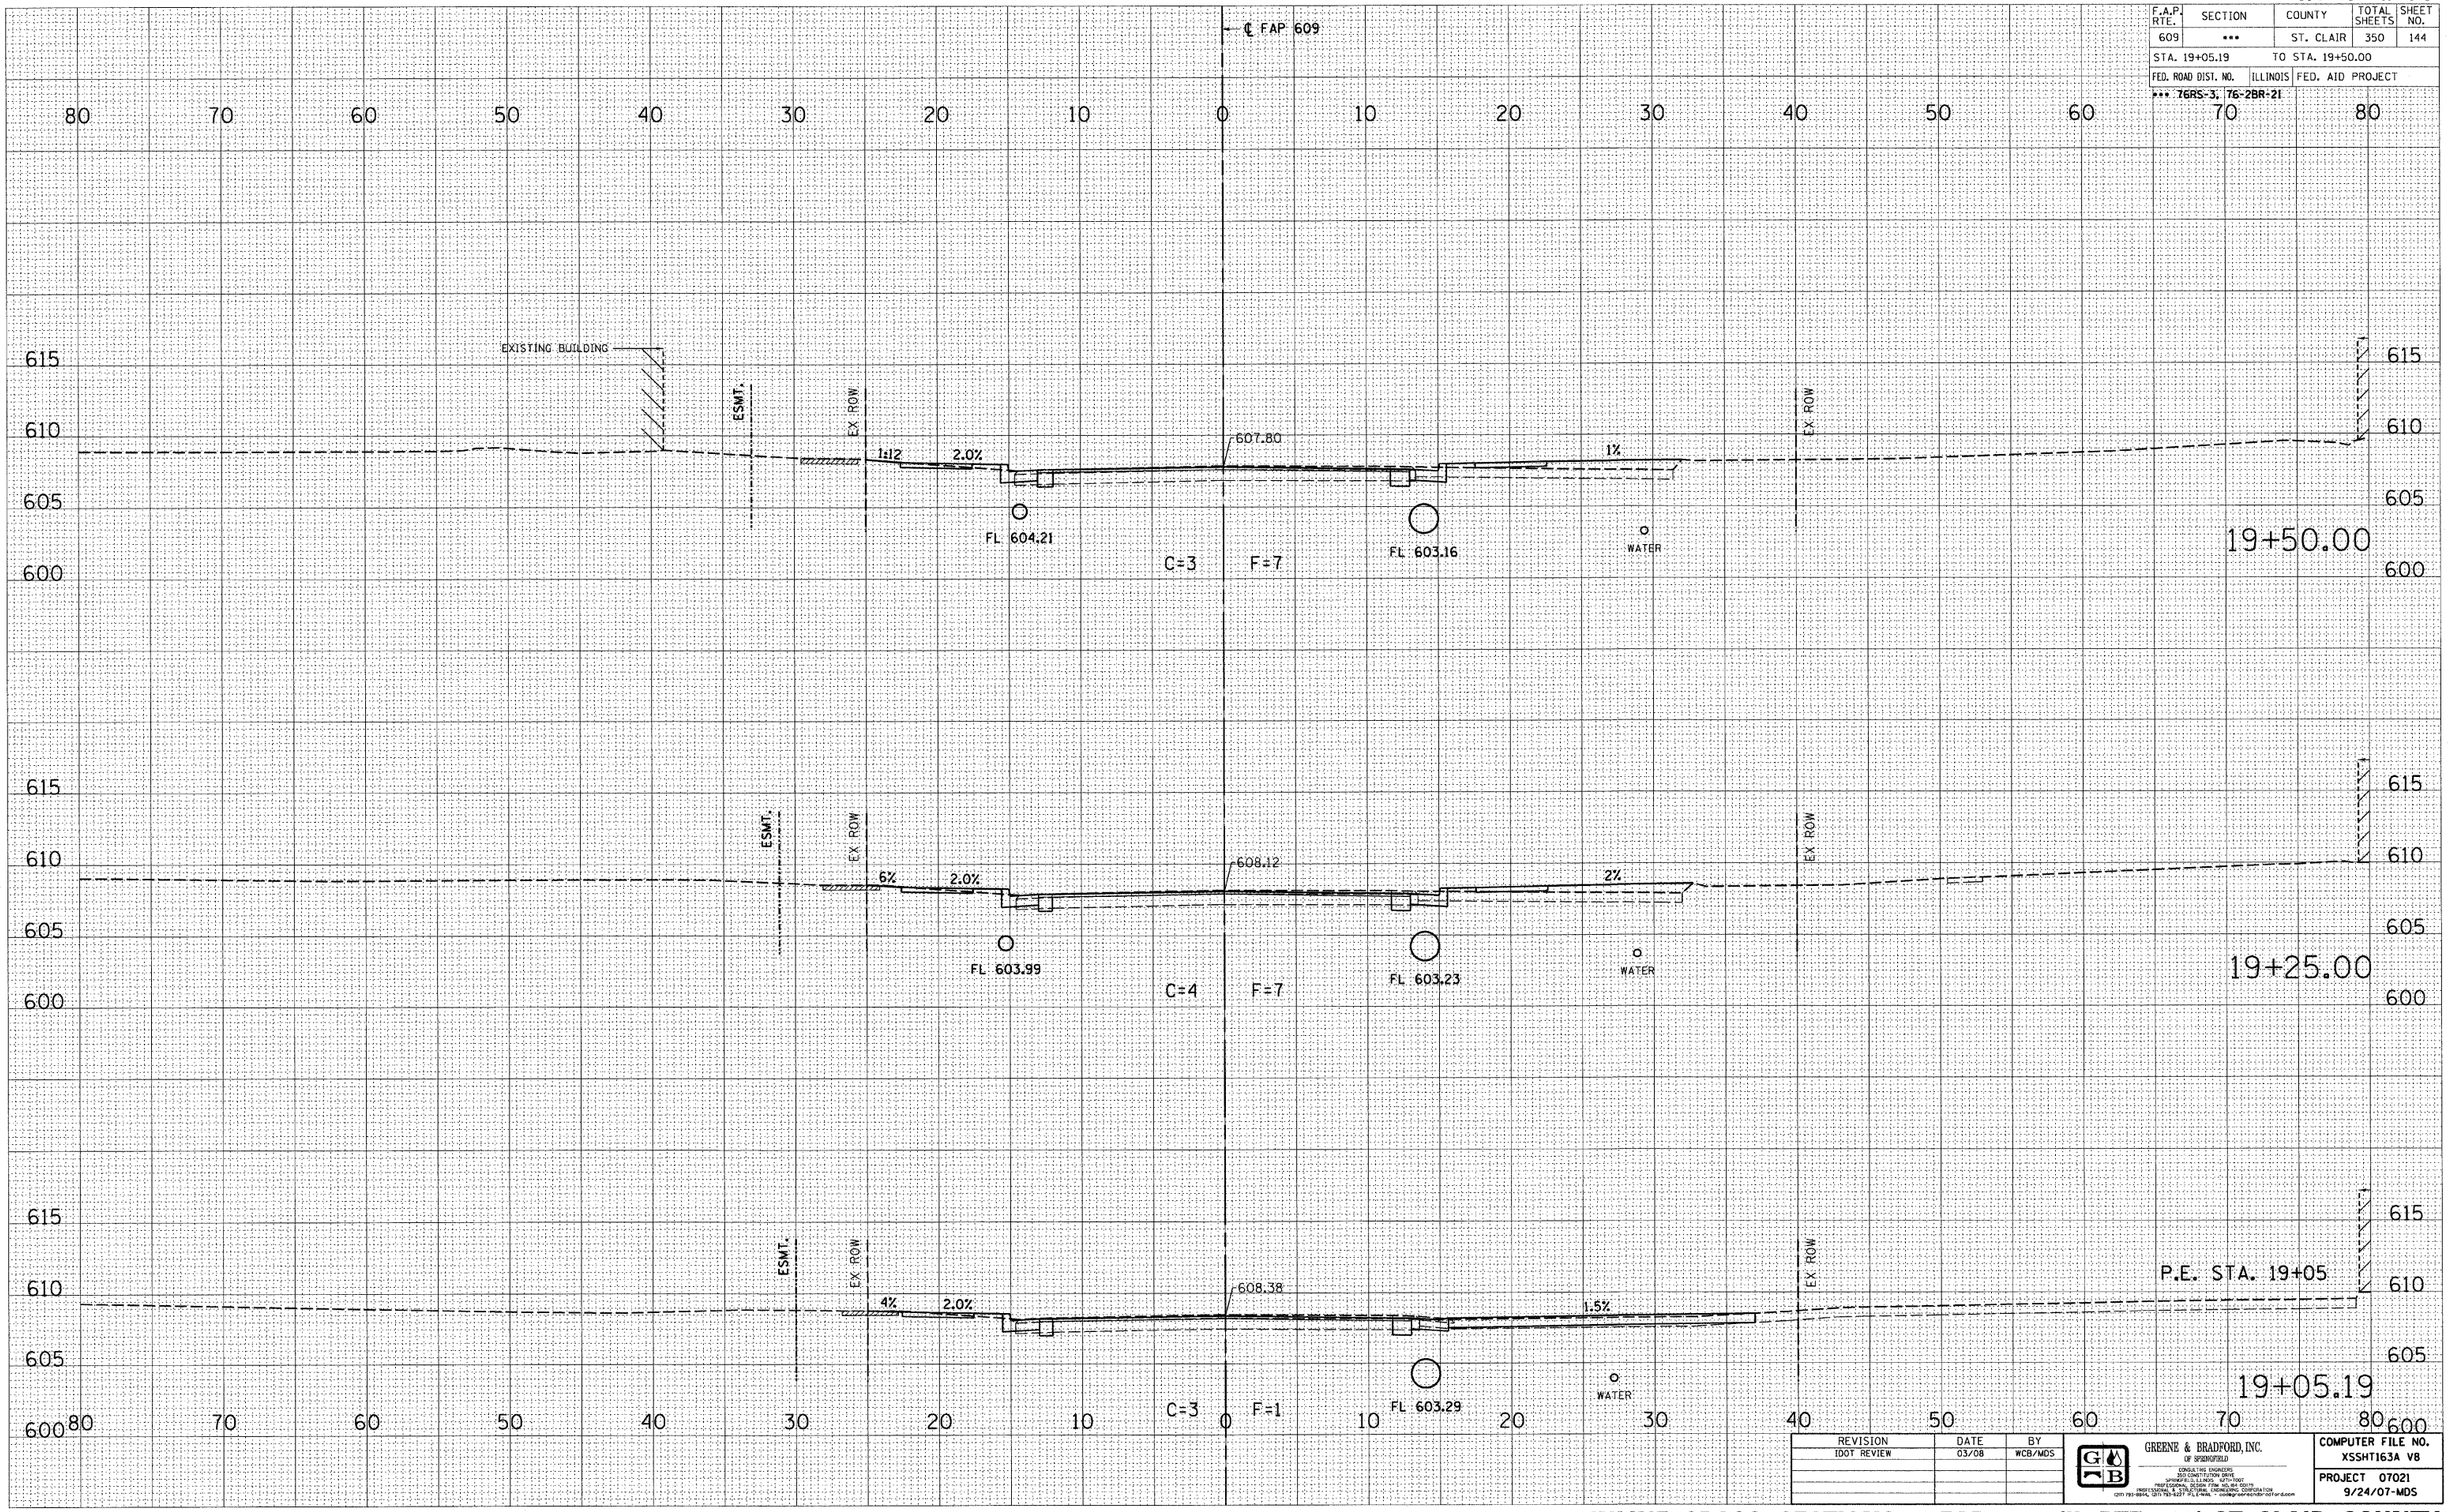

REVISION	DATE	BY
IDOT REVIEW	03/08	WCB/MDS

GREENE & BRADFORD, INC. OF SPRINGFIELD
CONSULTING ENGINEERS
353 CONSTITUTION DRIVE
SPRINGFIELD, ILLINOIS 62711-7007
PROFESSIONAL DESIGN FIRM ILL.REG. 0017011
PROFESSIONAL SURVEYING CORPORATION ILL.REG. 184.001.0001
(217) 793-9894, (217) 793-9237 (FAX) e-MAIL: mail@greenebradford.com

COMPUTER FILE NO. XSSHT163A V8
PROJECT 07021
9/24/07-MDS

FINAL SURVEY — NOTE BOOK — NO.
SURVEYED — BY — DATE
PLOTTED
TRACINGS MADE
AREAS
AREAS CHECKED

ORIGINAL SURVEY — NOTE BOOK — NO.
SURVEYED — BY — DATE
PLOTTED
TRACINGS MADE
AREAS
AREAS CHECKED

PLOT DATE = 8/1/2008 3:17:02 PM
FILE NAME = J:\12076\DRAWINGS\XSSHT163A.V8
PLOT SCALE = 5.0000 / IN.
PLOT UNITS = Inches
OPERATOR = mwhite

MAINLINE CROSS SECTIONS – FAP 609 (IL RTE. 163) ST. CLAIR COUNTY

STA. 19+05.19 TO STA. 19+50.00