CONTRACT NO. 76A34

F.A.P. RTE.	SECTION	COUNTY	TOTAL SHEETS	SHEET NO.
609	•••	ST. CLAIR	350	145

STA. 19+75.00 TO STA. 20+00.00

FED. ROAD DIST. NO.	ILLINOIS	FED. AID PROJECT
••• 76RS-3, 76-2BR-21		

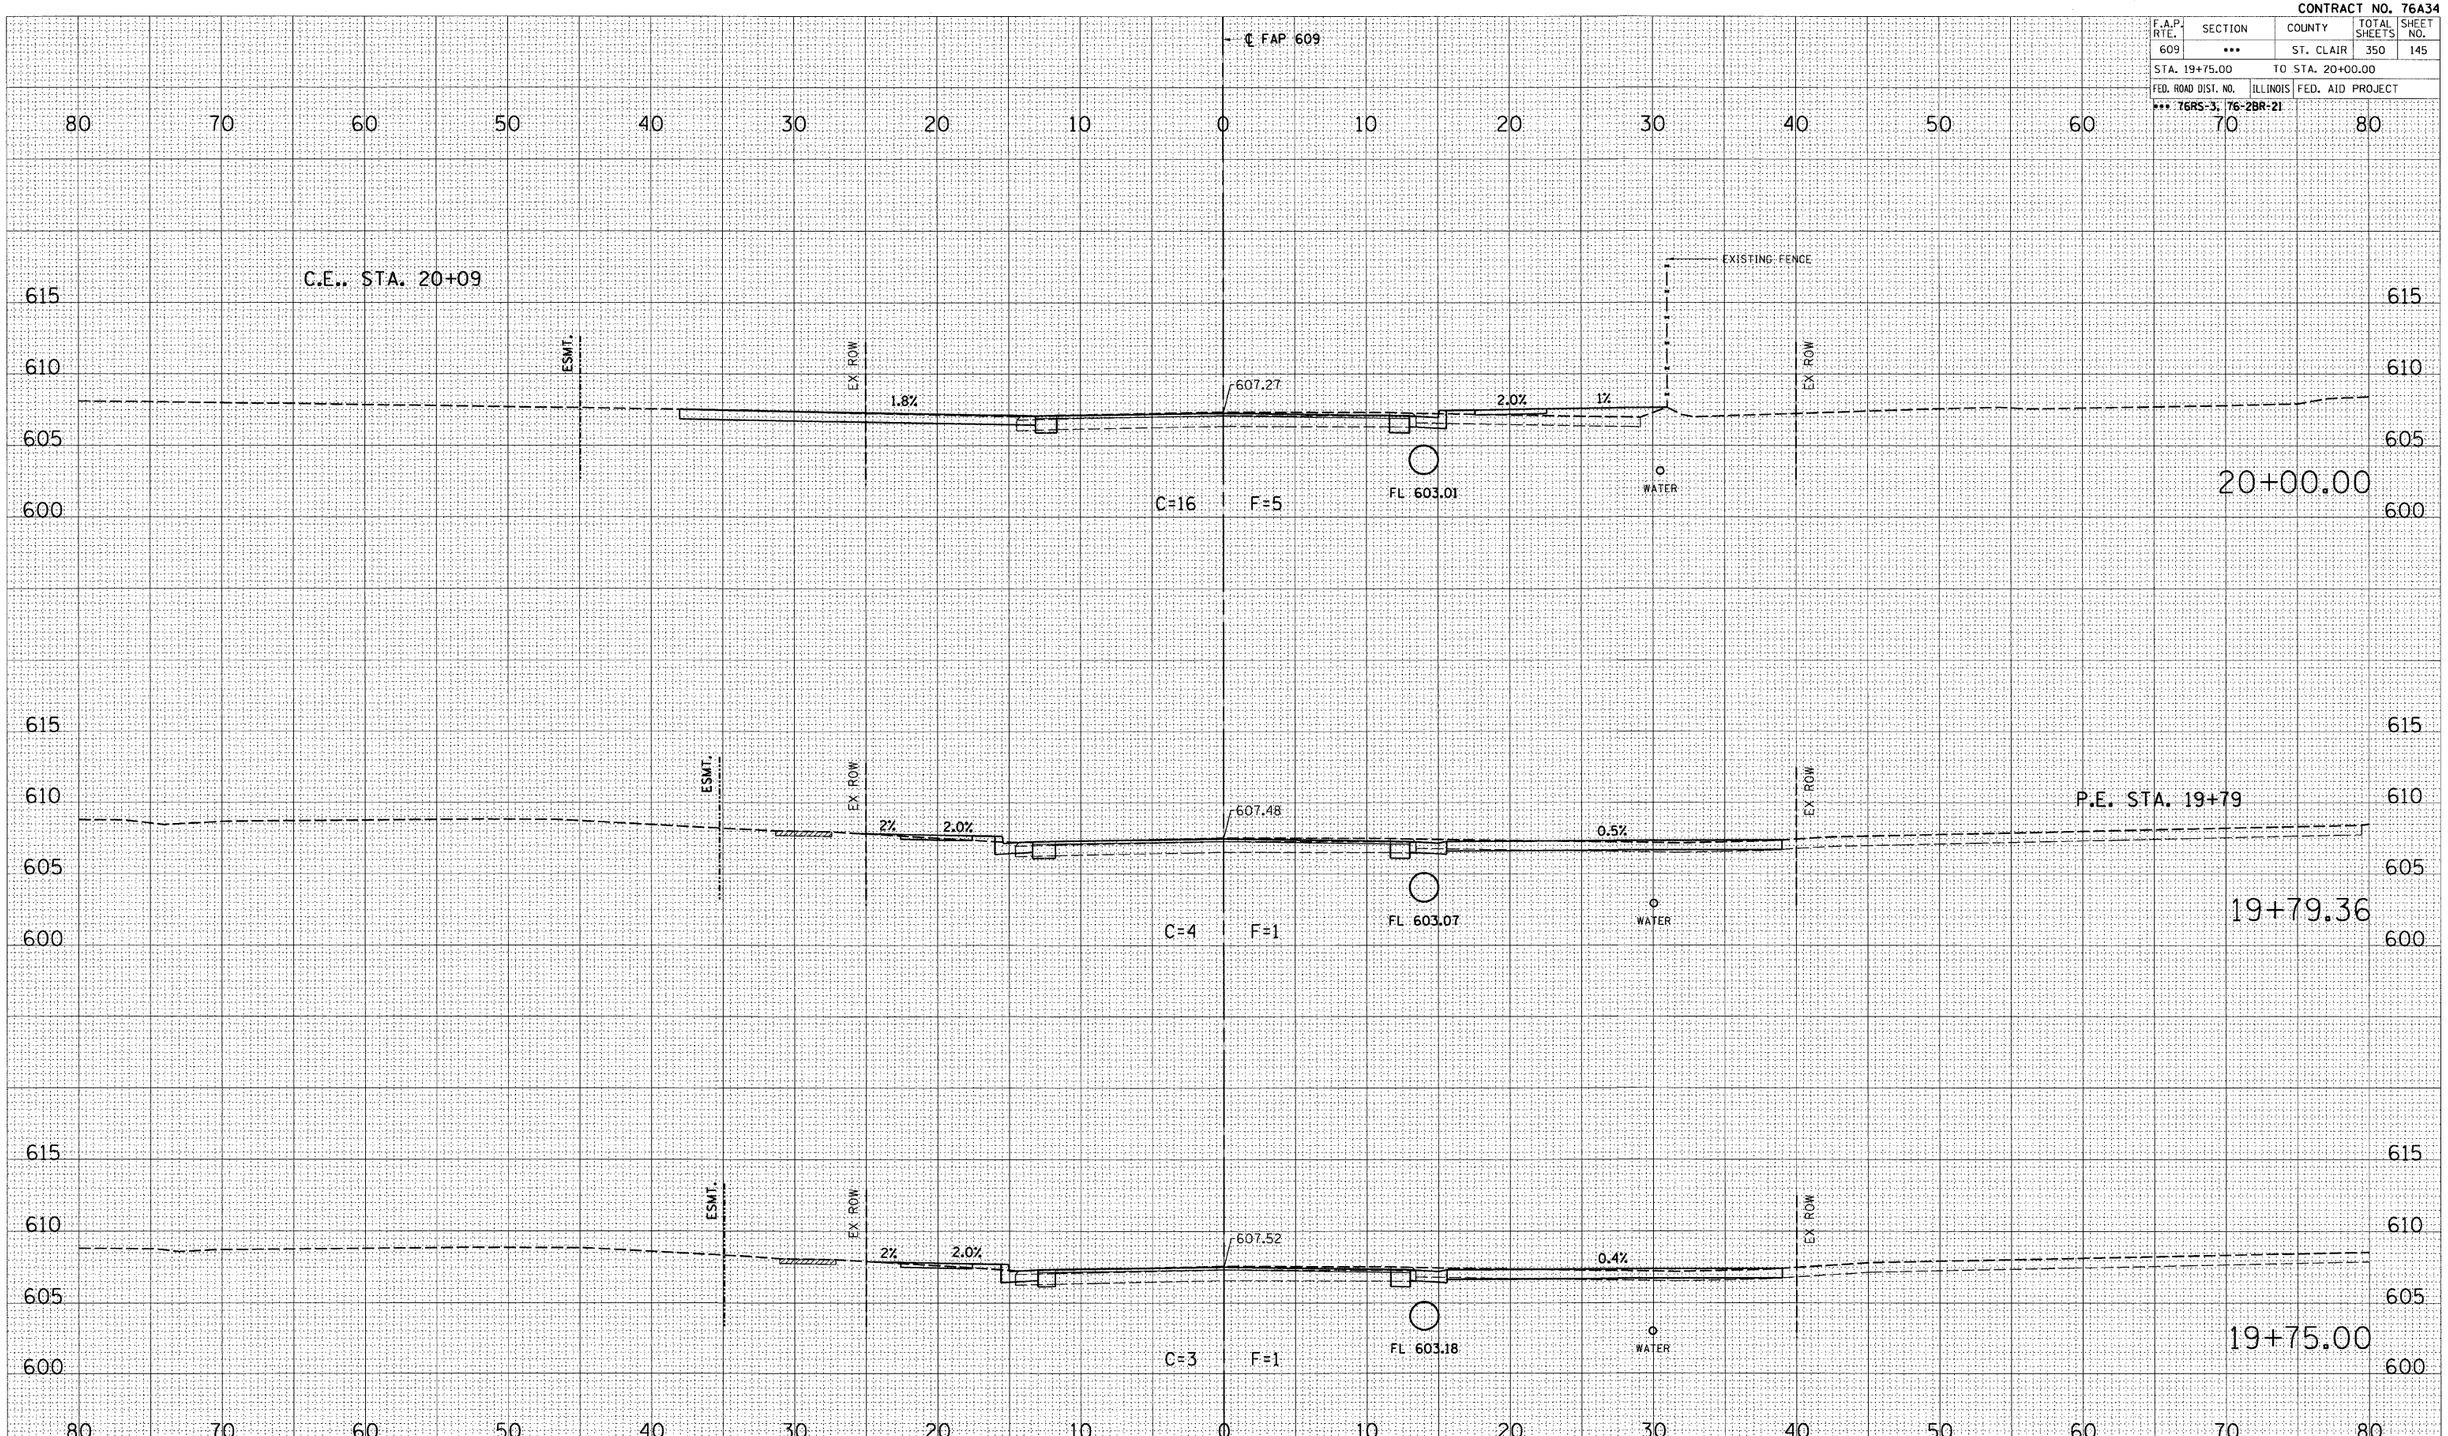

REVISION	DATE	BY
IDOT REVIEW	03/08	WCB/MDS

GREENE & BRADFORD, INC.
OF SPRINGFIELD
CONSULTING ENGINEERS
RESIDENCE INSPECTION OFFICE
SPRINGFIELD, ILLINOIS 62707
PROFESSIONAL DESIGN FIRM NO. 184-000175
PROFESSIONAL & STRUCTURAL ENGINEERING CORPORATION
(217) 793-0044, (217) 793-6217 FILE MAIL: esdbg@ameritech.net

COMPUTER FILE NO. XSSHT163A V8

PROJECT 07021
9/24/07-MDS

FINAL SURVEY — NOTE BOOK NO. — SURVEYED / PLOTTED / TEMPLATE / AREAS / AREAS CHECKED — BY — DATE

ORIGINAL SURVEY — NOTE BOOK NO. — SURVEYED / PLOTTED / TEMPLATE / AREAS / AREAS CHECKED — BY — DATE

PLOT DATE = 8/1/2008 3:17:02 PM
FILE NAME = J:\02075\DRAWINGS\XSSHT163A.V8dgn
PLOT SCALE = 5.0000 ' / IN.
MODEL = Default
OPERATOR = marks

MAINLINE CROSS SECTIONS – FAP 609 (IL RTE. 163) ST. CLAIR COUNTY

STA. 19+75.00 TO STA. 20+00.00