CONTRACT NO. 76A34

F.A.P. RTE.	SECTION	COUNTY	TOTAL SHEETS	SHEET NO.
609	***	ST. CLAIR	350	150
STA. 22+75.00		TO STA. 22+96.44		
FED. ROAD DIST. NO.	ILLINOIS	FED. AID PROJECT		
*** T6RS-3, T6-2BR-21				

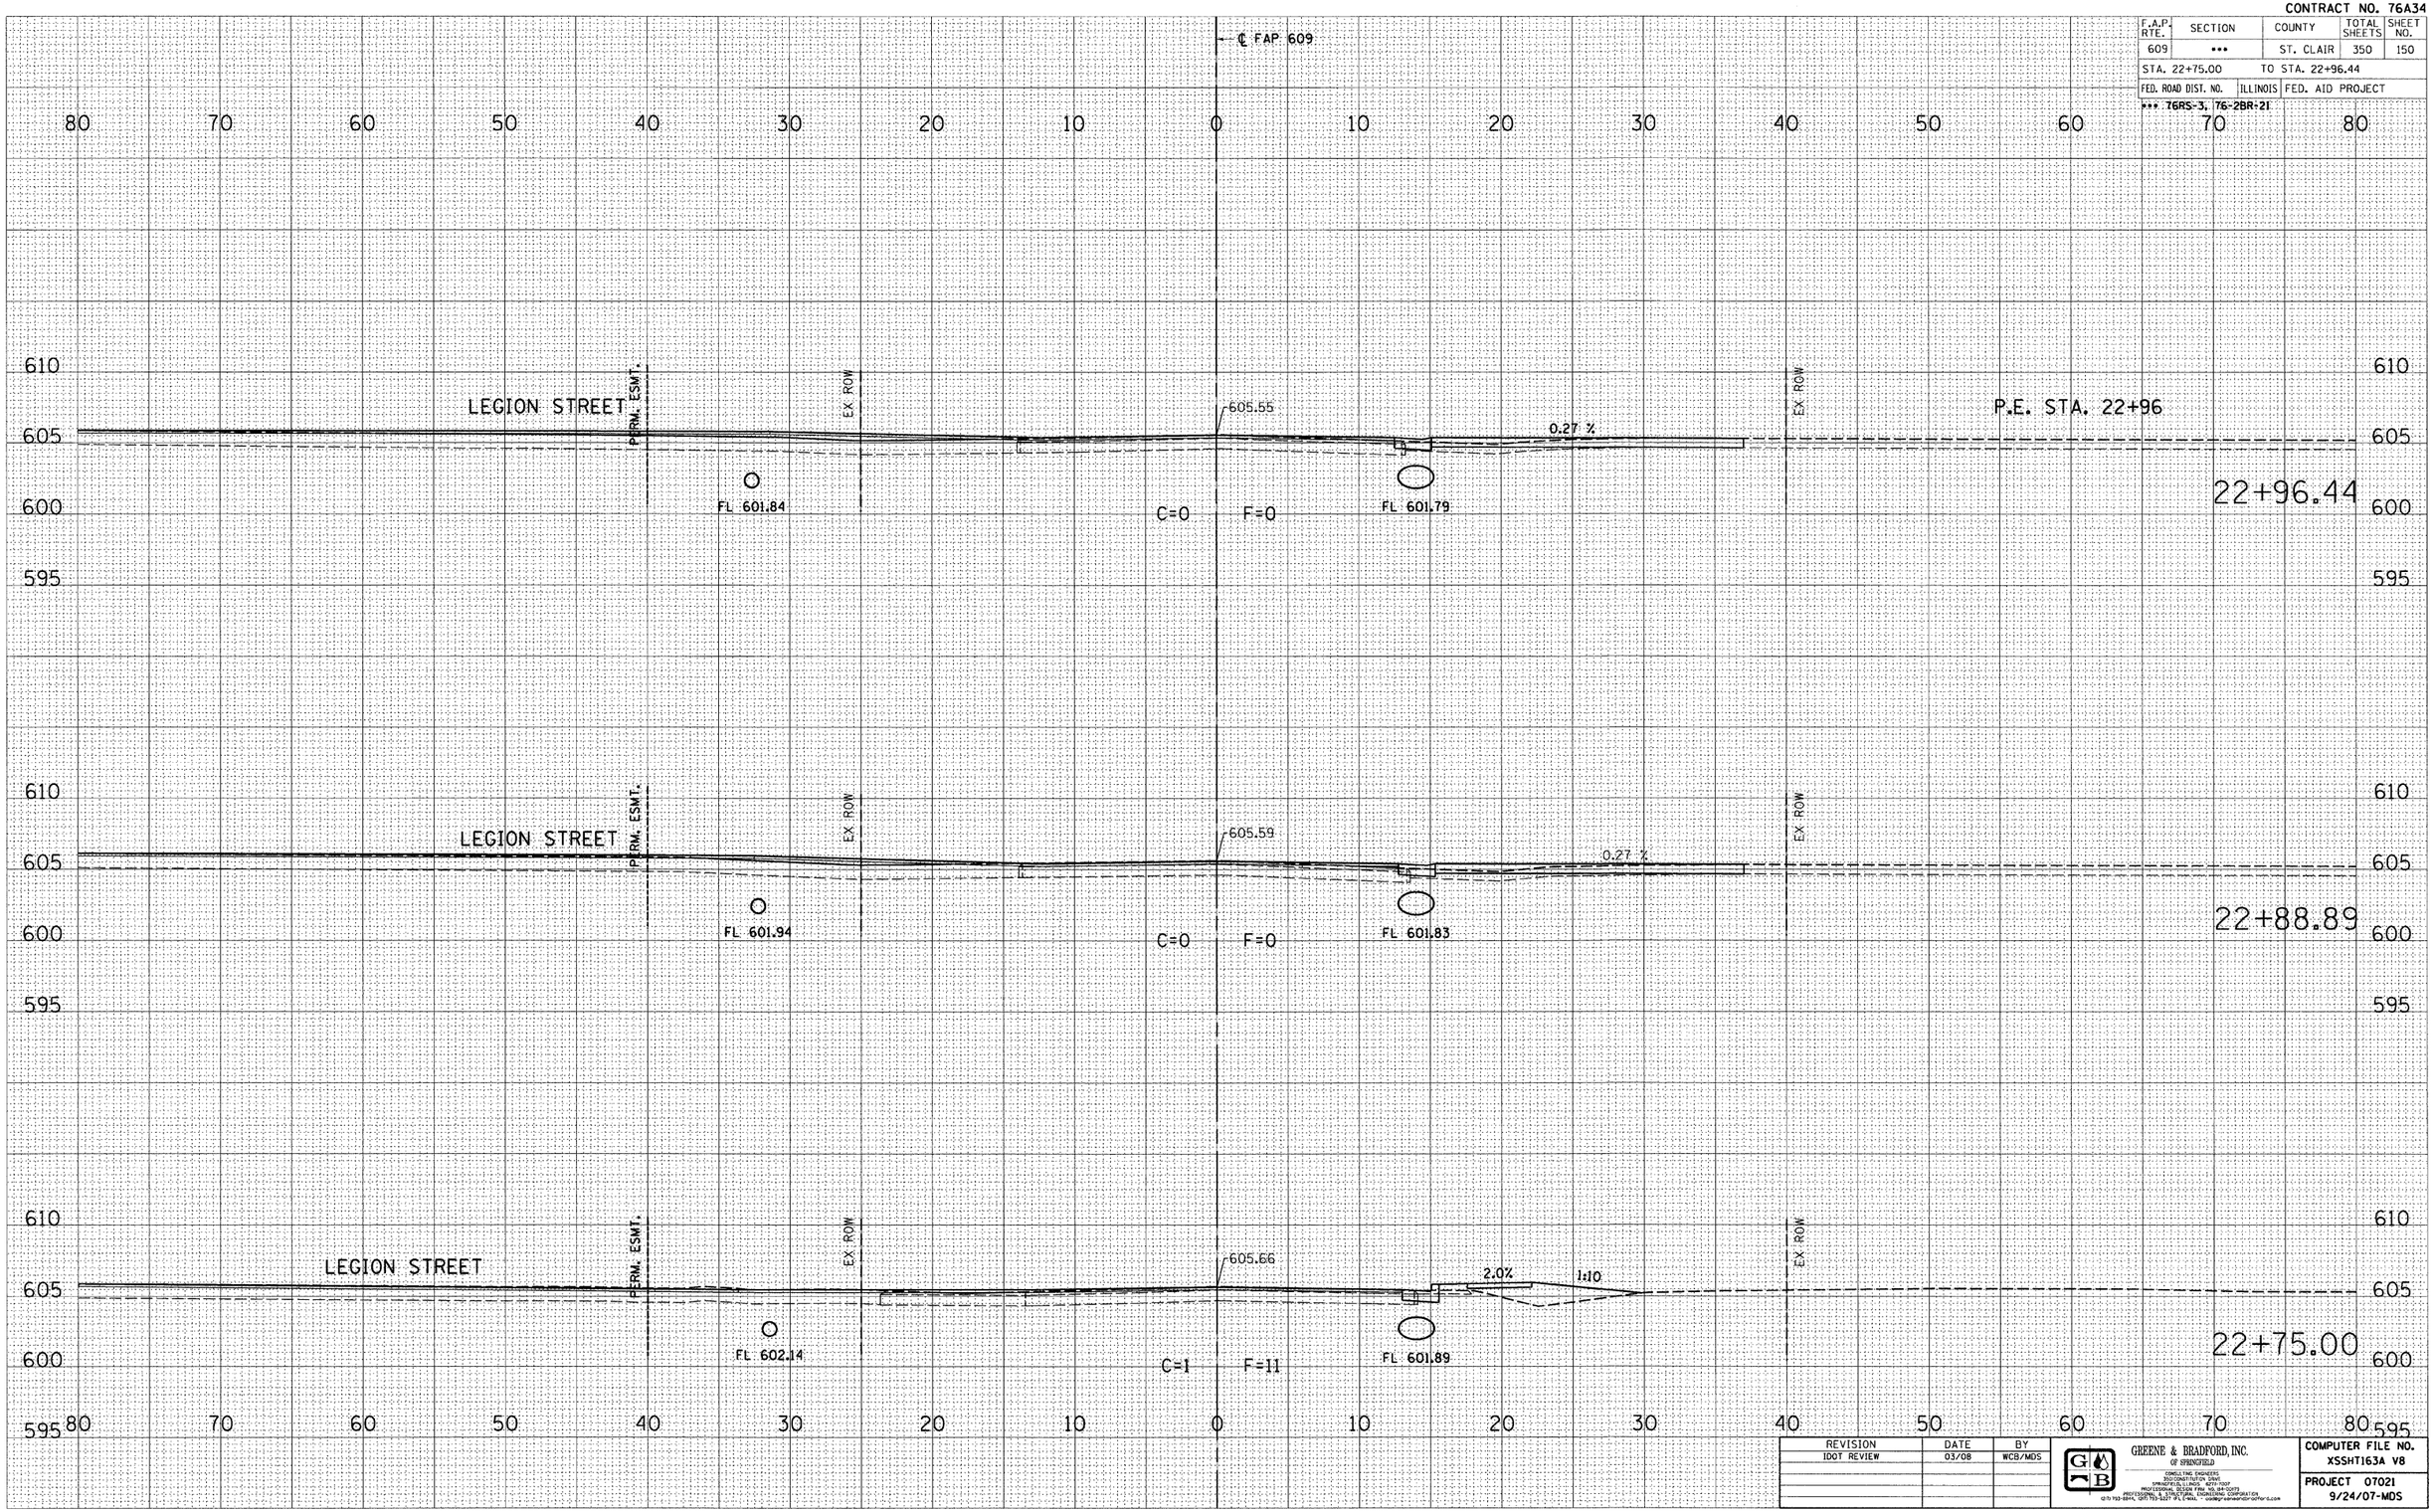

FINAL SURVEY	BY	DATE
SURVEYED		
PLOTTED		
NOTE BOOK		
AREAS		
NO.	AREAS CHECKED	

ORIGINAL SURVEY	BY	DATE
SURVEYED		
PLOTTED		
NOTE BOOK		
AREAS		
NO.	AREAS CHECKED	

PLOT DATE = 8/1/2008 3:28:20 PM
FILE NAME = J:\020876\DRAWINGS\XSSHT163A V8.dgn
PLOT SCALE = 5.0000 ' / IN.
MODEL = Default
OPERATOR = marks

REVISION	DATE	BY
IDOT REVIEW	03/08	WCB/MDS

GREENE & BRADFORD, INC.
OF SPRINGFIELD
CONSULTING ENGINEERS
300 CONSTITUTION DRIVE
SPRINGFIELD, ILLINOIS 62707
PROFESSIONAL DESIGN FIRM 184.004720
PROFESSIONAL & STRUCTURAL ENGINEERING CORPORATION
(217) 793-0894, (217) 793-1227 (FAX), e-mail: contact@greenebradford.com

COMPUTER FILE NO. XSSHT163A V8
PROJECT 07021
9/24/07-MDS

MAINLINE CROSS SECTIONS – FAP 609 (IL RTE. 163) ST. CLAIR COUNTY

STA. 22+75.00 TO STA. 22+96.44