CONTRACT NO. 76A34

F.A.P. RTE.	SECTION	COUNTY	TOTAL SHEETS	SHEET NO.
609	***	ST. CLAIR	350	165
STA. 38+00.00		TO STA. 38+50.00		
FED. ROAD DIST. NO.	ILLINOIS	FED. AID PROJECT		

*** 76RS-3, 76-2BR-21

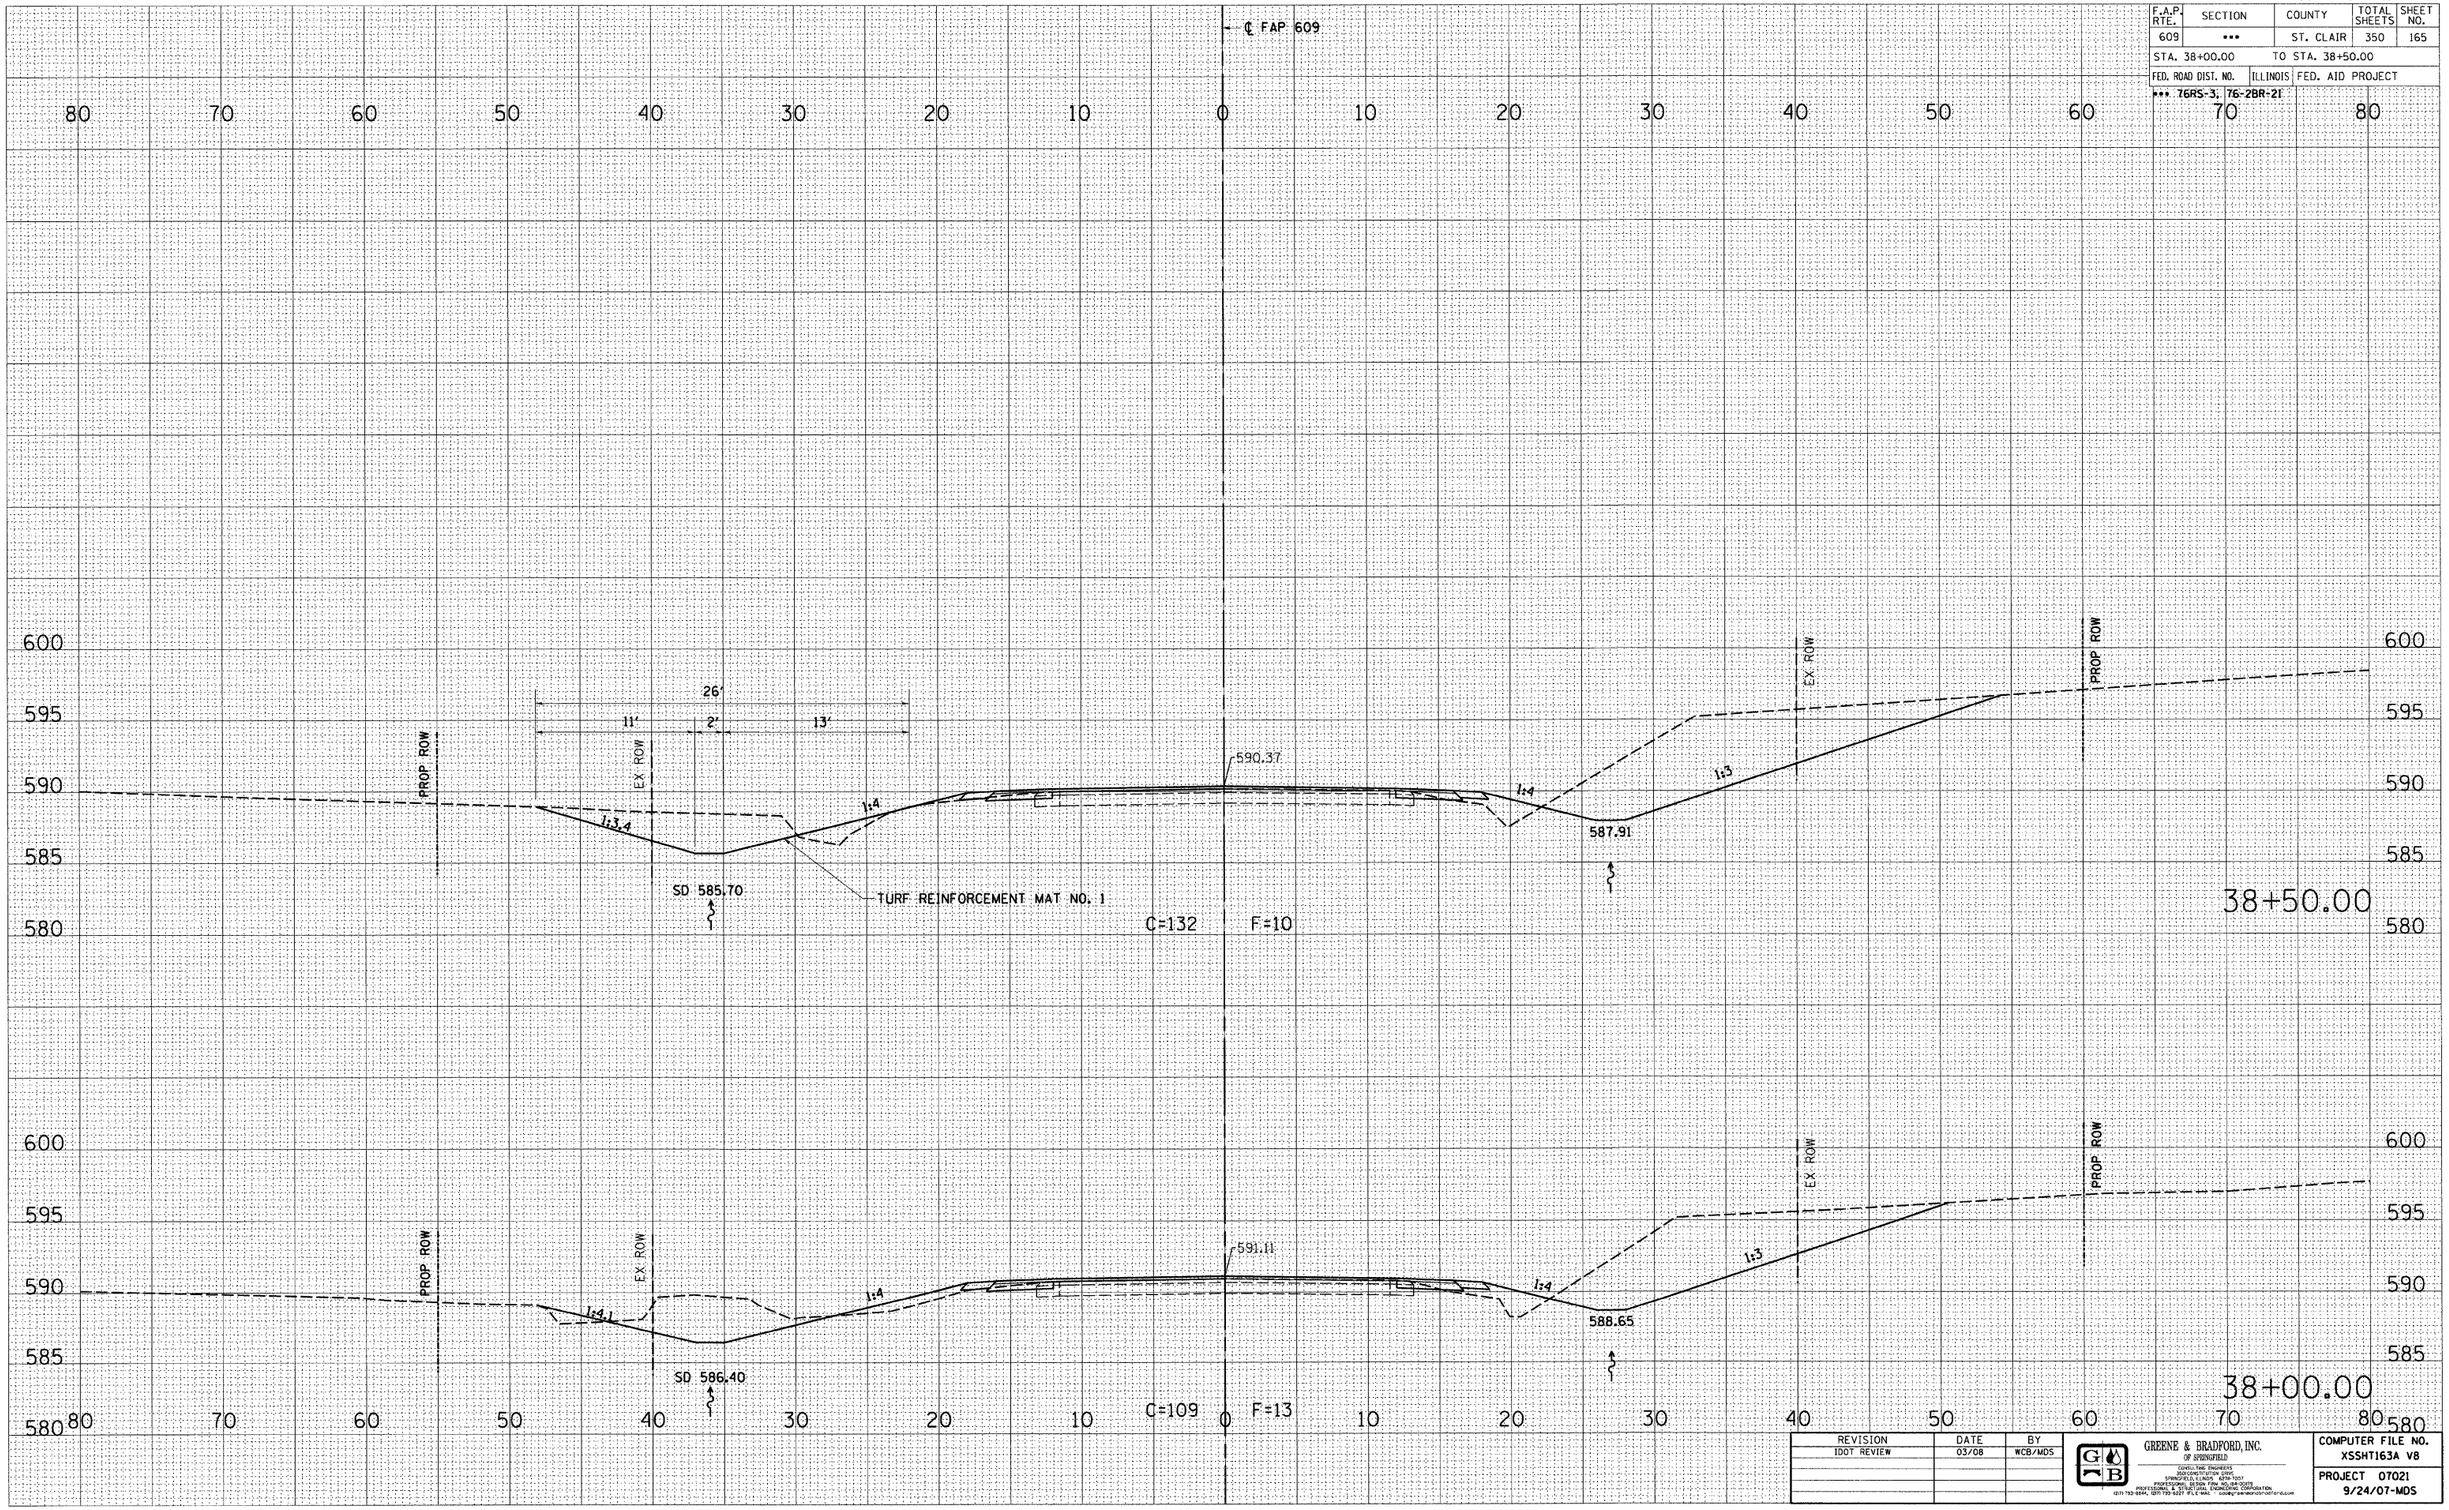

REVISION	DATE	BY
IDOT REVIEW	03/08	WCB/MDS

GREENE & BRADFORD, INC.
OF SPRINGFIELD
CONSULTING ENGINEERS
RESIDENT/CONSTRUCTION OFFICE
SPRINGFIELD, ILLINOIS 62701-1507
PROFESSIONAL DESIGN FIRM - 184-000503
PROFESSIONAL DESIGN FIRM - ENGINEERING CORPORATION
(217) 753-5944, (217) 726-5227 FILE MAIL - GBSHP@WWWHOST.DOT.STATE.IL.US

COMPUTER FILE NO. XSSHT163A V8

PROJECT 07021
9/24/07-MDS

FINAL SURVEY	BY	DATE
SURVEYED		
PLOTTED		
NOTE BOOK	SUBMITTED	
NO.	AREAS	
	AREAS CHECKED	

ORIGINAL SURVEY	BY	DATE
SURVEYED		
PLOTTED		
NOTE BOOK	SUBMITTED	
NO.	AREAS	
	AREAS CHECKED	

PLOT DATE = 8/1/2008
FILE NAME = J:\82076\DRAWING\XSSHT163A_V8.dgn
PLOT SCALE = 5.0000 ' / IN.
WORK UNIT = Feet
OPERATOR = mmarks

MAINLINE CROSS SECTIONS – FAP 609 (IL RTE. 163) ST. CLAIR COUNTY

STA. 38 + 00.00 TO STA. 38 + 50.00