CONTRACT NO. 76A34

F.A.P. RTE.	SECTION	COUNTY	TOTAL SHEETS	SHEET NO.
609	***	ST. CLAIR	350	192
STA. 67+00.00		TO STA. 68+00.00		
FED. ROAD DIST. NO.	ILLINOIS	FED. AID PROJECT		

*** 76RS-3, 76-2BR-21

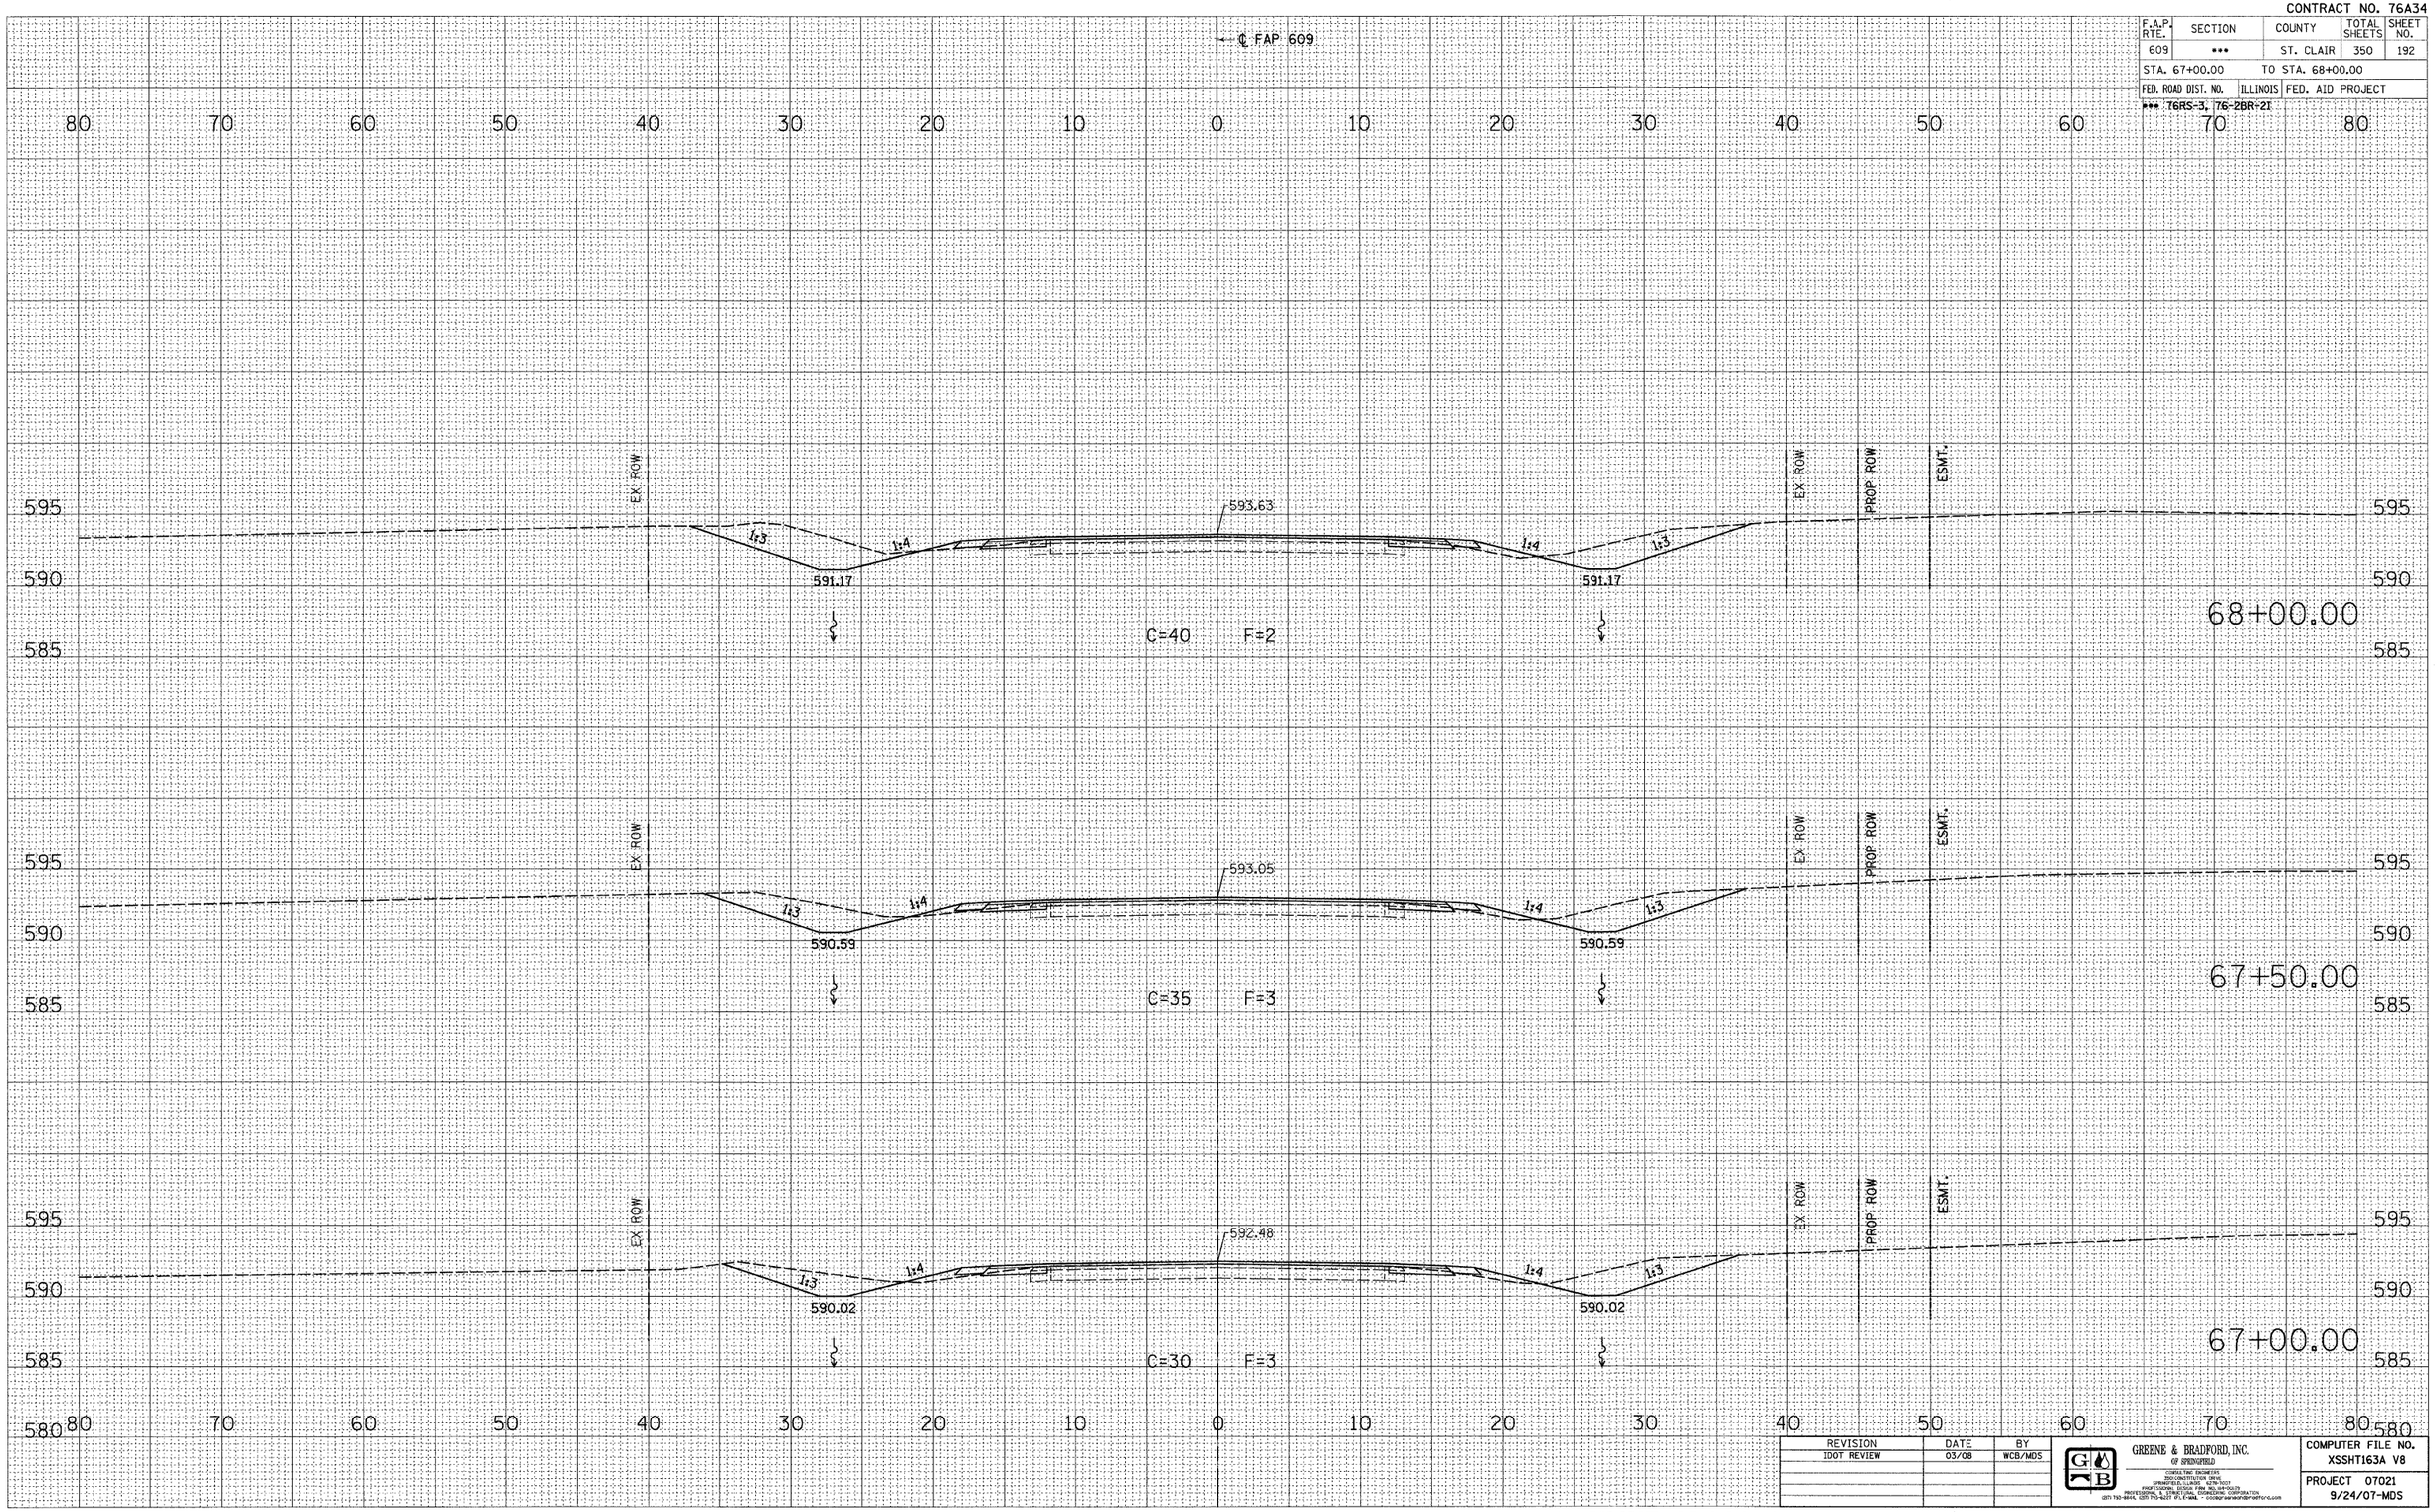

REVISION	DATE	BY
IDOT REVIEW	03/08	WCB/MDS

GREENE & BRADFORD, INC.
OF SPRINGFIELD
CONSULTING ENGINEERS
2500 CONSTITUTION DRIVE
SPRINGFIELD, ILLINOIS 62704-7017
PROFESSIONAL DESIGN FIRM NO. 184-000179
PROFESSIONAL SERVICE INDUSTRY CORPORATION
(217) 793-8414, (217) 793-8417 FX/TEL. - GBOSP@WORLDNET.ATT.NET-G.GBR

COMPUTER FILE NO.
XSSHT163A V8

PROJECT 07021
9/24/07-MDS

FINAL SURVEY		BY	DATE
NOTE BOOK	SURVEYED		
	PLOTTED		
	TEMPLATE		
	AREAS		
NO.	AREAS CHECKED		

ORIGINAL SURVEY		BY	DATE
NOTE BOOK	SURVEYED		
	PLOTTED		
	TEMPLATE		
	AREAS		
NO.	AREAS CHECKED		

PLOT DATE = 8/1/2008 4:29:31 PM
FILE NAME = J:\07075\DRAWINGS\XSSHT163A_V8.dgn
PLOT SCALE = 5.0000 ' / IN.
MODEL = Default
OPERATOR = marks

MAINLINE CROSS SECTIONS – FAP 609 (IL RTE. 163) ST. CLAIR COUNTY

STA. 67+00.00 TO STA. 68+00.00