CONTRACT NO. 76A34

F.A.P. RTE.	SECTION	COUNTY	TOTAL SHEETS	SHEET NO.
609	***	ST. CLAIR	350	196
STA. 73+00.00		TO STA. 74+00.00		
FED. ROAD DIST. NO.	ILLINOIS	FED. AID PROJECT		

*** 76RS-3, 76-2BR-2I

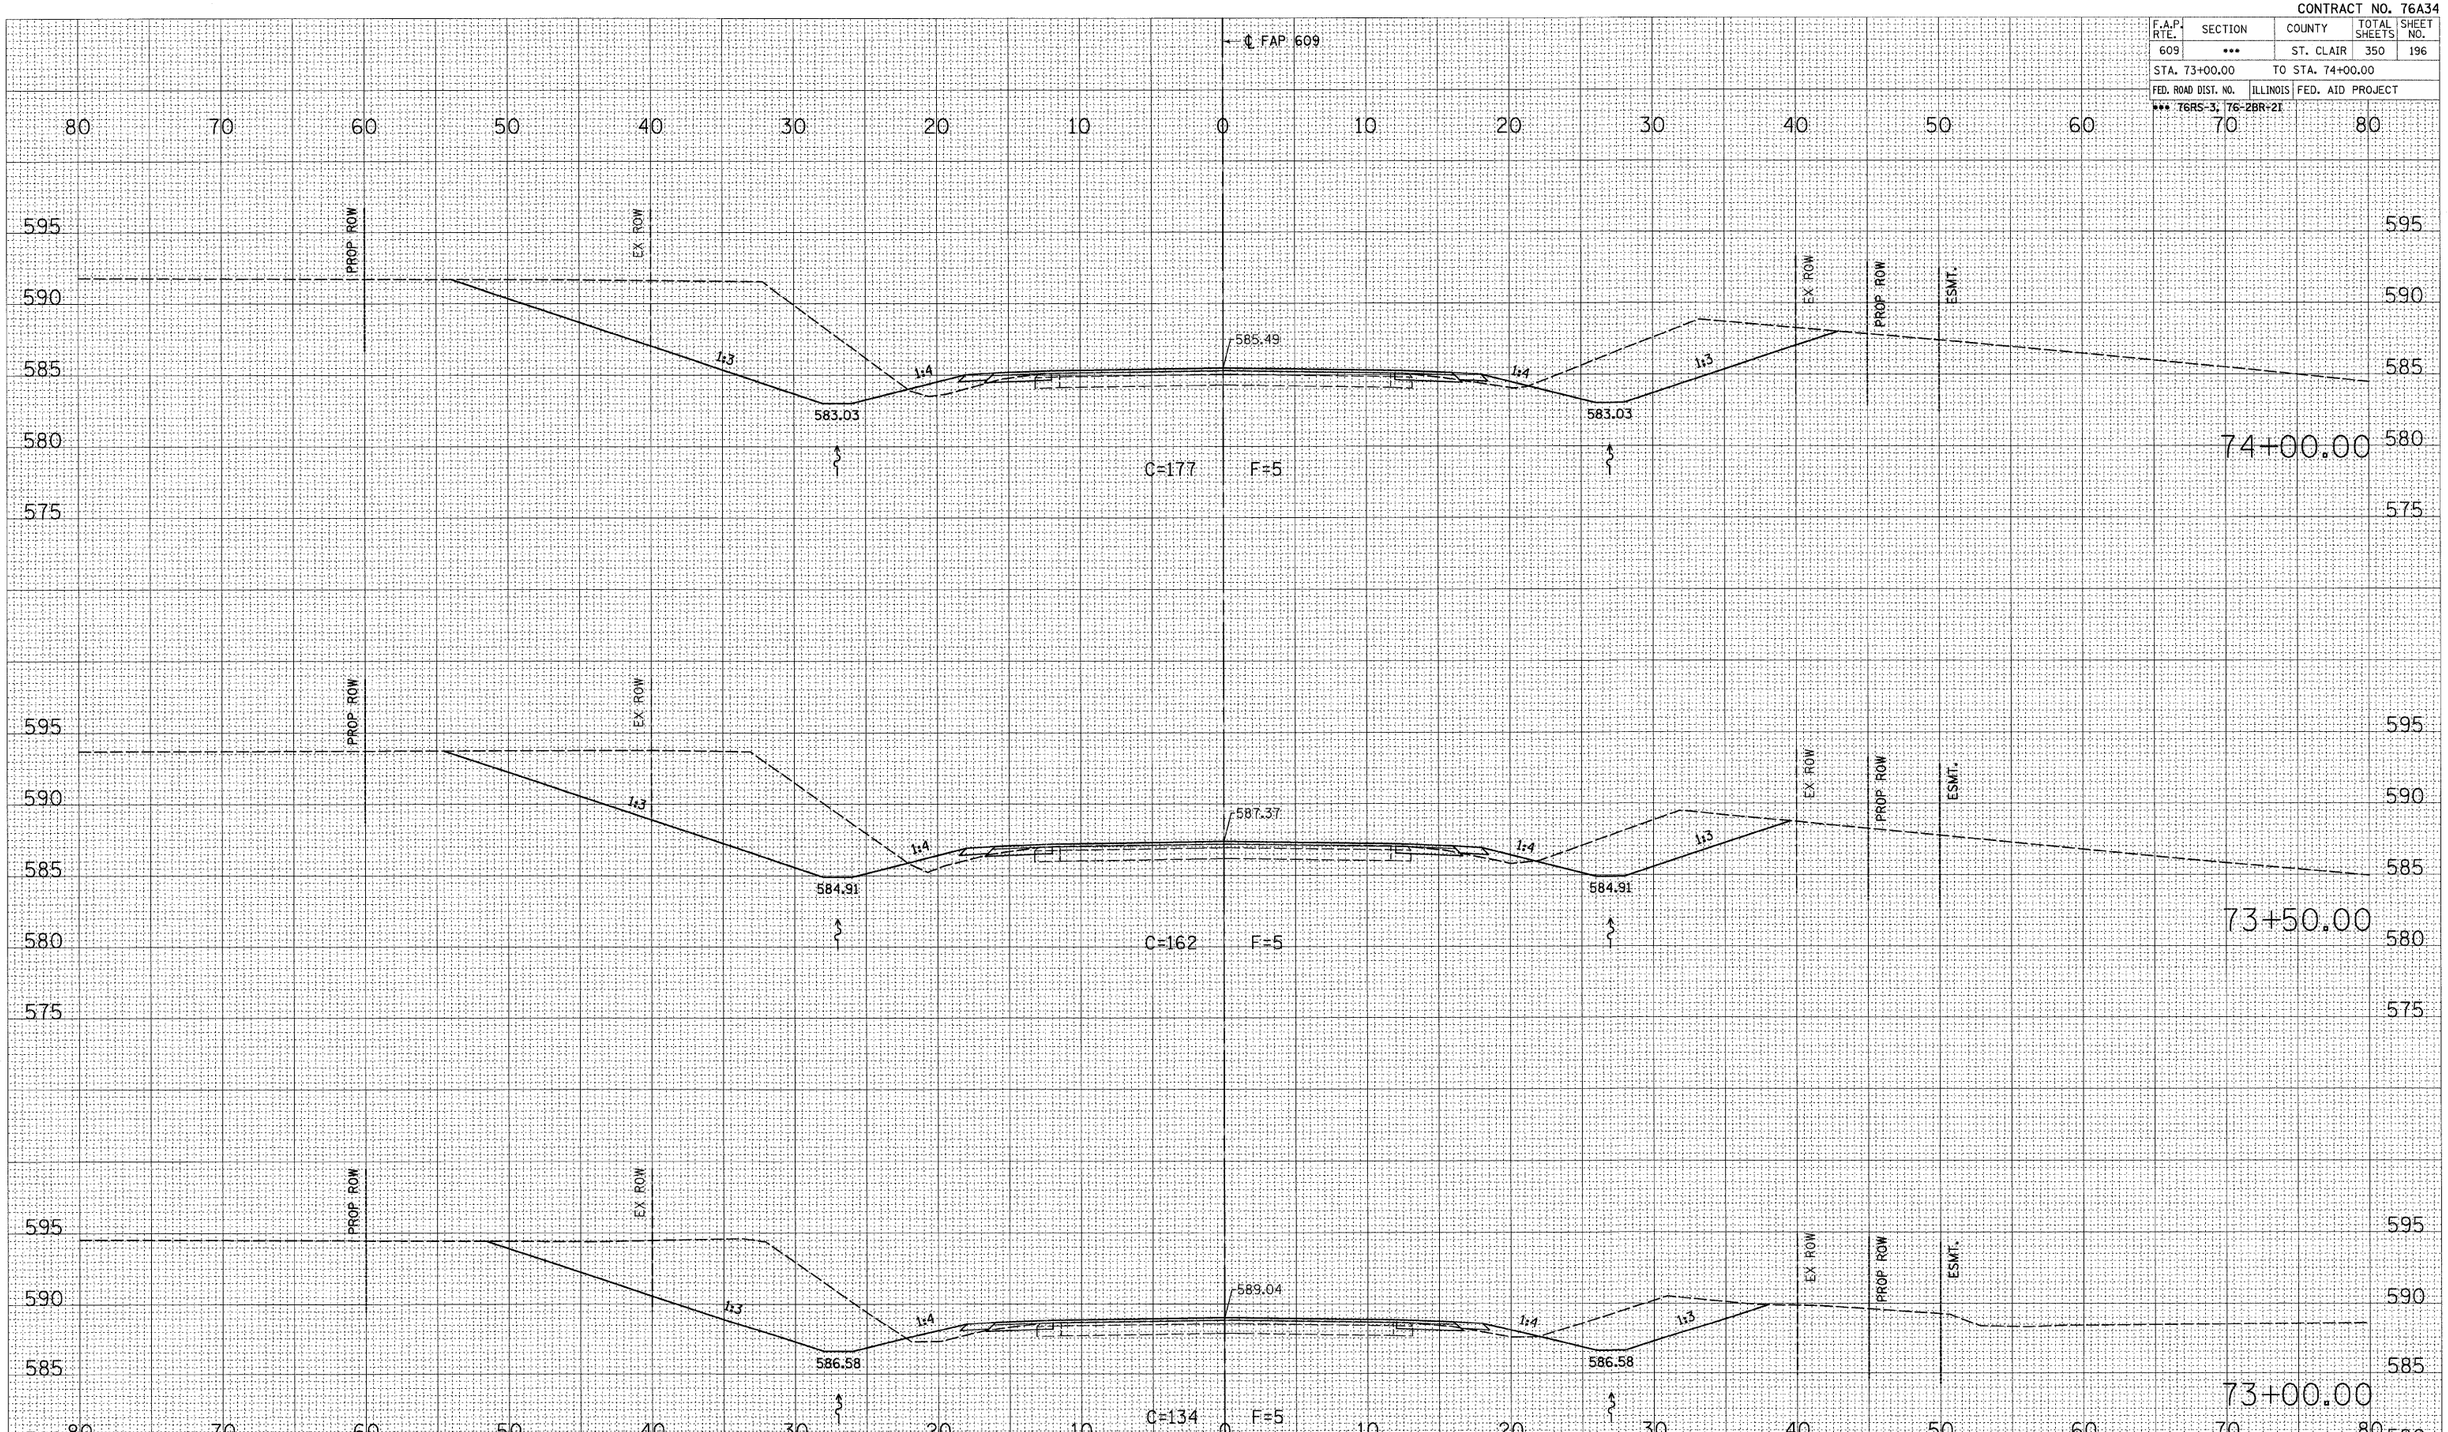

REVISION	DATE	BY
IDOT REVIEW	03/08	WCB/MDS

GREENE & BRADFORD, INC.
OF SPRINGFIELD
CONSULTING ENGINEERS
3001 PARK DIVIDE, SUITE A
SPRINGFIELD, ILLINOIS 62704-7017
PROFESSIONAL DESIGN FIRM NO. 184-000175
PROFESSIONAL DESIGN FIRM NO. 184-000769 CORPORATION
(217) 793-3974, (217) 793-5207 FAX E-MAIL : greene@greenebradford-il.com

COMPUTER FILE NO.
XSSHT163A V8

PROJECT 07021
9/24/07-MDS

FINAL SURVEY	BY	DATE
SURVEYED		
PLOTTED		
TOPOGRAPHY		
NOTE BOOK		
NO.	AREAS	
	AREAS CHECKED	

ORIGINAL SURVEY	BY	DATE
SURVEYED		
PLOTTED		
TOPOGRAPHY		
NOTE BOOK		
NO.	AREAS	
	AREAS CHECKED	

PLOT DATE = 8/1/2008 4:29:32 PM
FILE NAME = J:\0207S\DRAWINGS\XSSHT163A.V8dgn
PLOT SCALE = 5.0000 ' / IN.
WORKSPACE = Default
OPERATOR = marks

MAINLINE CROSS SECTIONS – FAP 609 (IL RTE. 163) ST. CLAIR COUNTY

STA. 73+00.00 TO STA. 74+00.00