CONTRACT NO. 76A34

F.A.P. RTE.	SECTION	COUNTY	TOTAL SHEETS	SHEET NO.
609	***	ST. CLAIR	350	211
STA. 92+00.00		TO STA. 93+00.00		
FED. ROAD DIST. NO.	ILLINOIS	FED. AID PROJECT		

*** 76RS-3, 76-2BR-2I

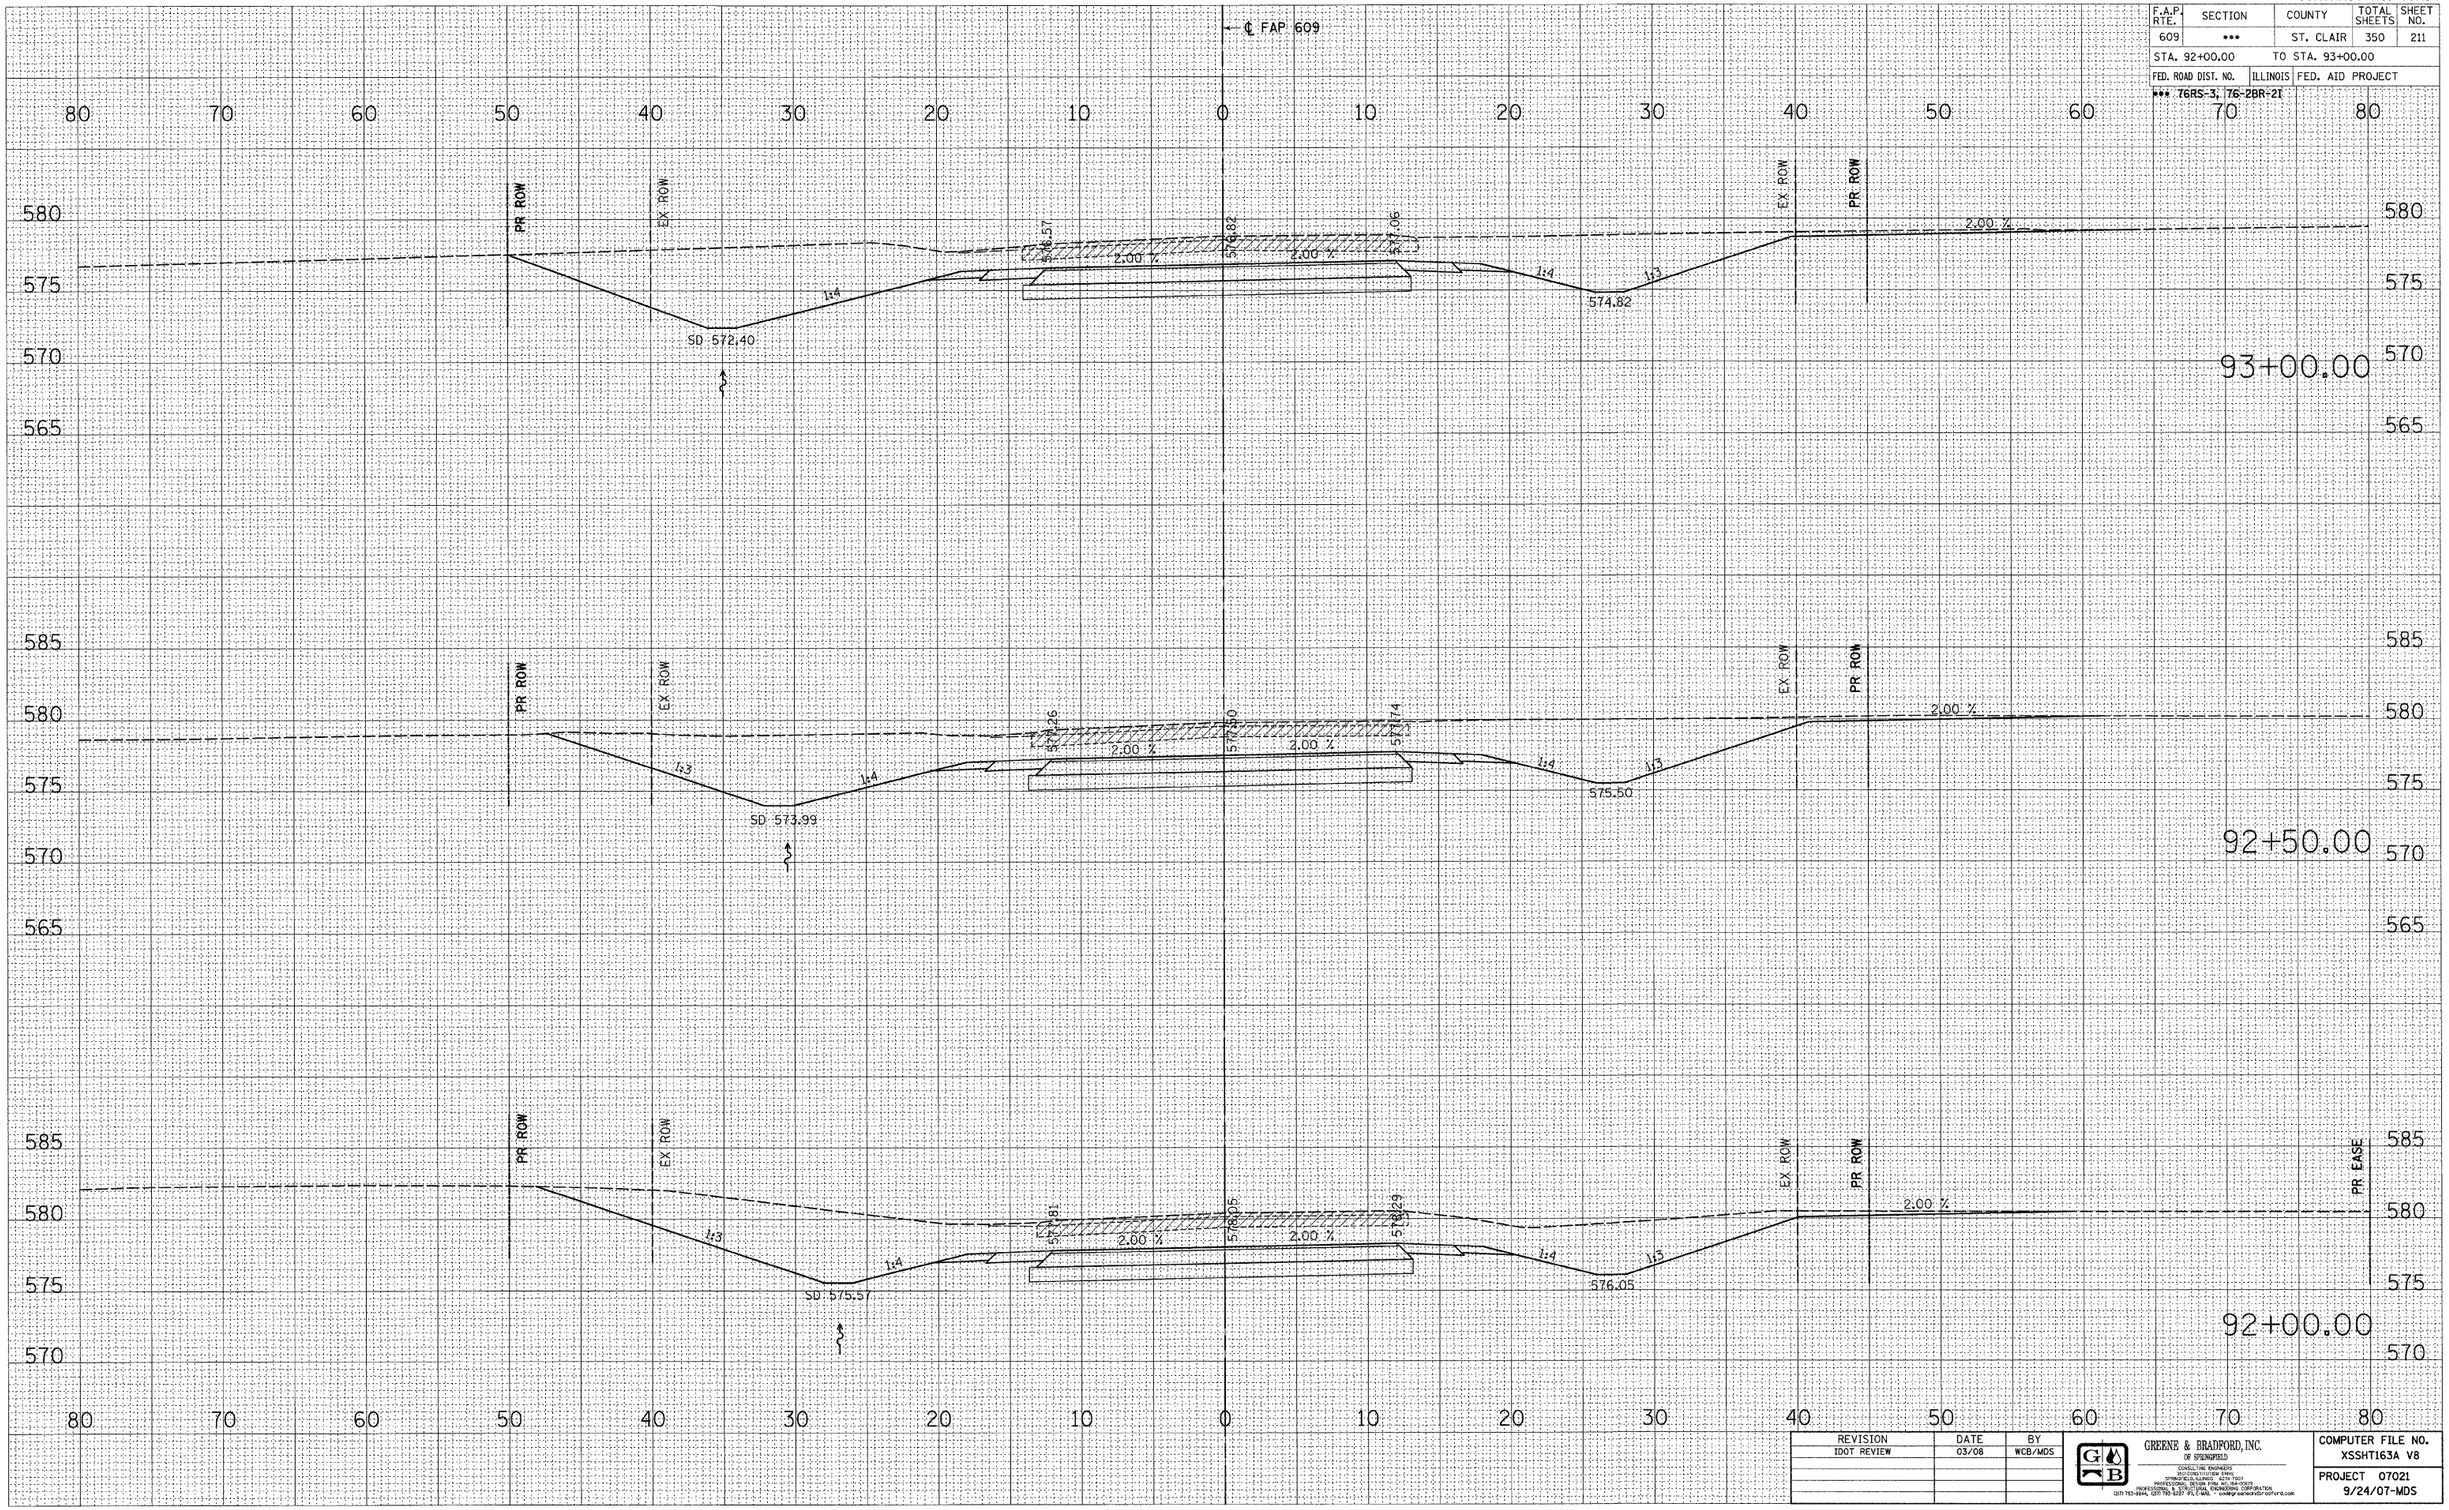

REVISION	DATE	BY
IDOT REVIEW	03/08	WCB/MDS

GREENE & BRADFORD, INC.
OF SPRINGFIELD
CONSULTING ENGINEERS
300 CONSTITUTION DRIVE
SPRINGFIELD, ILLINOIS 62703-7903
(217) 753-8944, (217) 793-3697 FAX
PROFESSIONAL DESIGN FIRM - CIVIL ENGINEERING CORPORATION
(217) 753-8944, (217) 793-3697 FAX E-MAIL - cadmgr-samandb@oftord.com

COMPUTER FILE NO. XSSHT163A V8

PROJECT 07021
9/24/07-MDS

FINAL SURVEY	BY	DATE
SURVEYED		
PLOTTED		
HORIZ. TO VERT.		
NOTE BOOK		
AREAS		
NO. AREAS CHECKED		

ORIGINAL SURVEY	BY	DATE
SURVEYED		
PLOTTED		
HORIZ. TO VERT.		
NOTE BOOK		
AREAS		
NO. AREAS CHECKED		

PLOT DATE = 8/1/2008 4:29:37 PM
FILE NAME = J:\02076\DRAWINGS\XSSHT163A_V8.dgn
PLOT SCALE = 5.0000 ' / IN.
MODEL = Default
OPERATOR = mmarks

MAINLINE CROSS SECTIONS – FAP 609 (IL RTE. 163) ST. CLAIR COUNTY

STA. 92+00.00 TO STA. 93+00.00