CONTRACT NO. 76A34

F.A.P. RTE.	SECTION	COUNTY	TOTAL SHEETS	SHEET NO.
609	***	ST. CLAIR	350	218
STA. 99+23.25		TO STA. 100+00.00		
FED. ROAD DIST. NO.	ILLINOIS	FED. AID PROJECT		

*** 76RS-3, 76-2BR-21

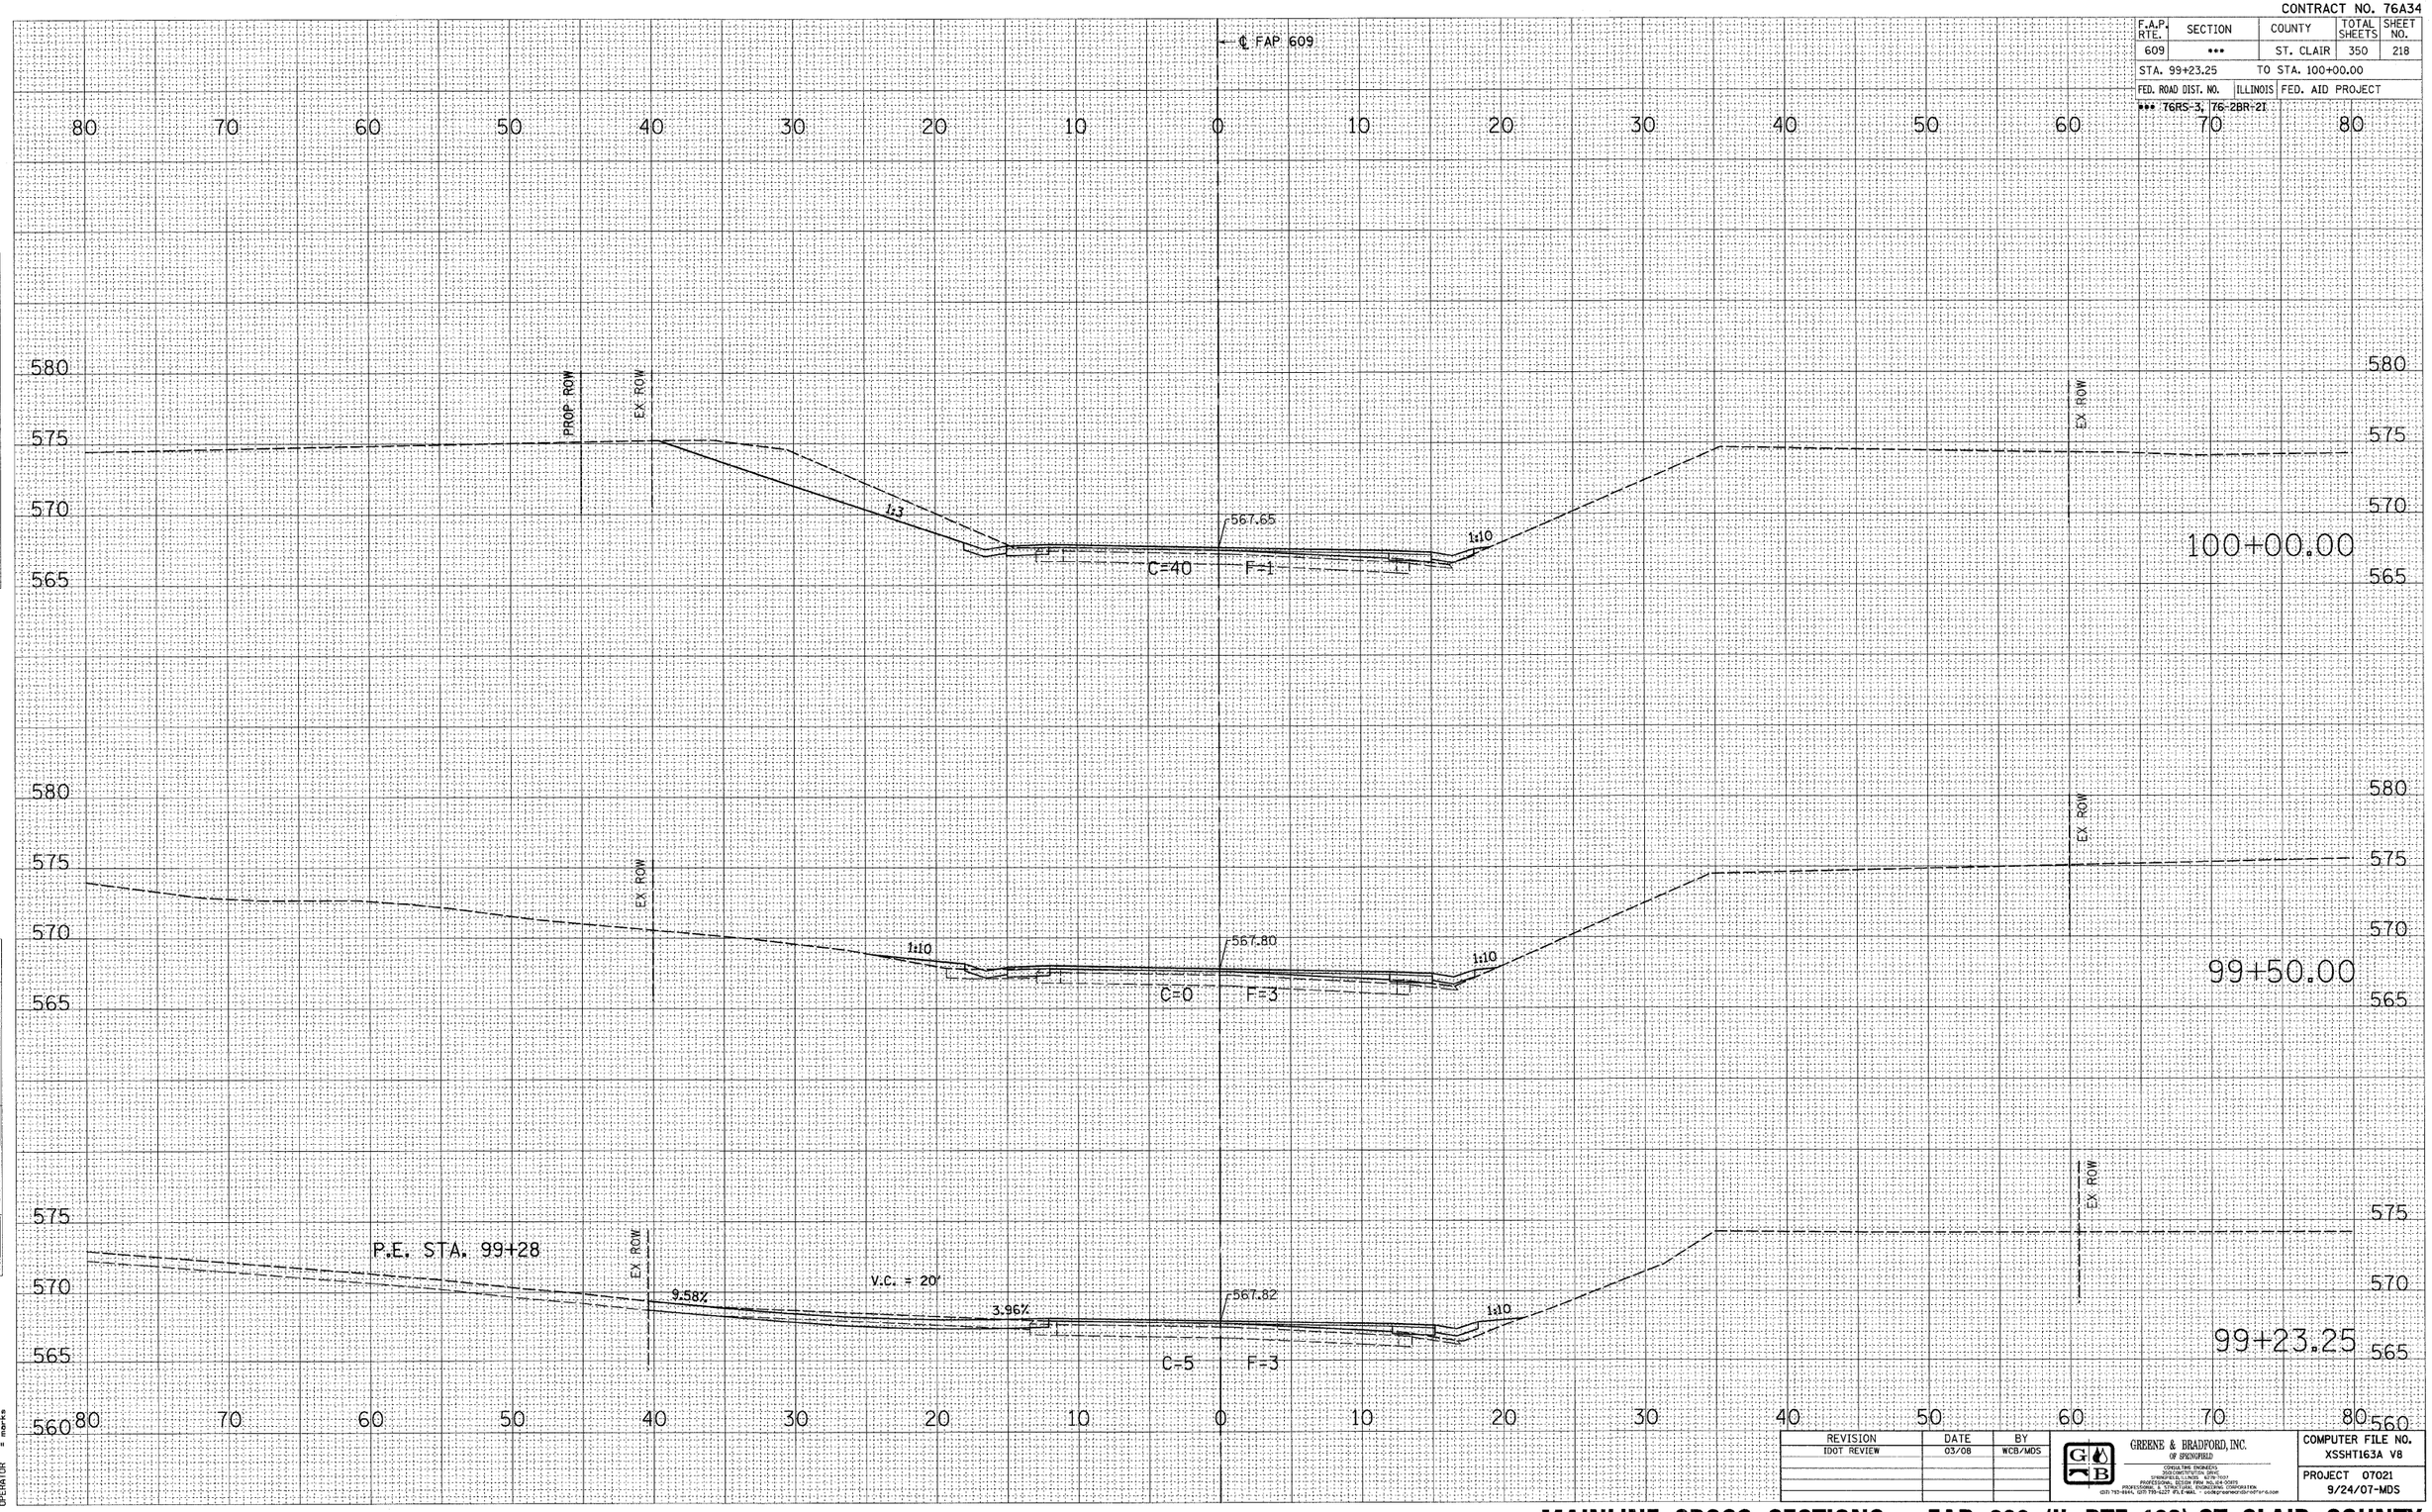

REVISION	DATE	BY
IDOT REVIEW	03/08	WCB/MDS

GREENE & BRADFORD, INC.
OF SPRINGFIELD
CONSULTING ENGINEERS
2700 CONSTITUTION DRIVE
SPRINGFIELD, ILLINOIS 62704-7107
PROFESSIONAL DESIGN FIRM NO. 184-000115
PROFESSIONAL DESIGN FIRM NO. 184-000115 CORPORATION
(217) 793-9494, (217) 793-6227 FILE-MAIL - GBINFO@GBINFO@GBINFO-G.COM

COMPUTER FILE NO.
XSSHT163A V8

PROJECT 07021
9/24/07-MDS

FINAL SURVEY	BY	DATE
SURVEYED		
PLOTTED		
TEMPLATE		
AREAS		
AREAS CHECKED		
NOTE BOOK NO.		

ORIGINAL SURVEY	BY	DATE
SURVEYED		
PLOTTED		
TEMPLATE		
AREAS		
AREAS CHECKED		
NOTE BOOK NO.		

PLOT DATE = 8/1/2008 4:25:40 PM
FILE NAME = J:\02075\DRAWINGS\XSSHT163A.V8dgn
PLOT SCALE = 5.0000 ' / IN.
MODEL = Default
OPERATOR = mdsmith

MAINLINE CROSS SECTIONS – FAP 609 (IL RTE. 163) ST. CLAIR COUNTY

STA. 99+23.25 TO STA. 100+00.00