CONTRACT NO. 76A34

F.A.P. RTE.	SECTION	COUNTY	TOTAL SHEETS	SHEET NO.
609	***	ST. CLAIR	350	243
STA. 131+50.00		TO STA. 132+00.00		
FED. ROAD DIST. NO.	ILLINOIS	FED. AID PROJECT		

*** 76RS-3, 76-2BR-21

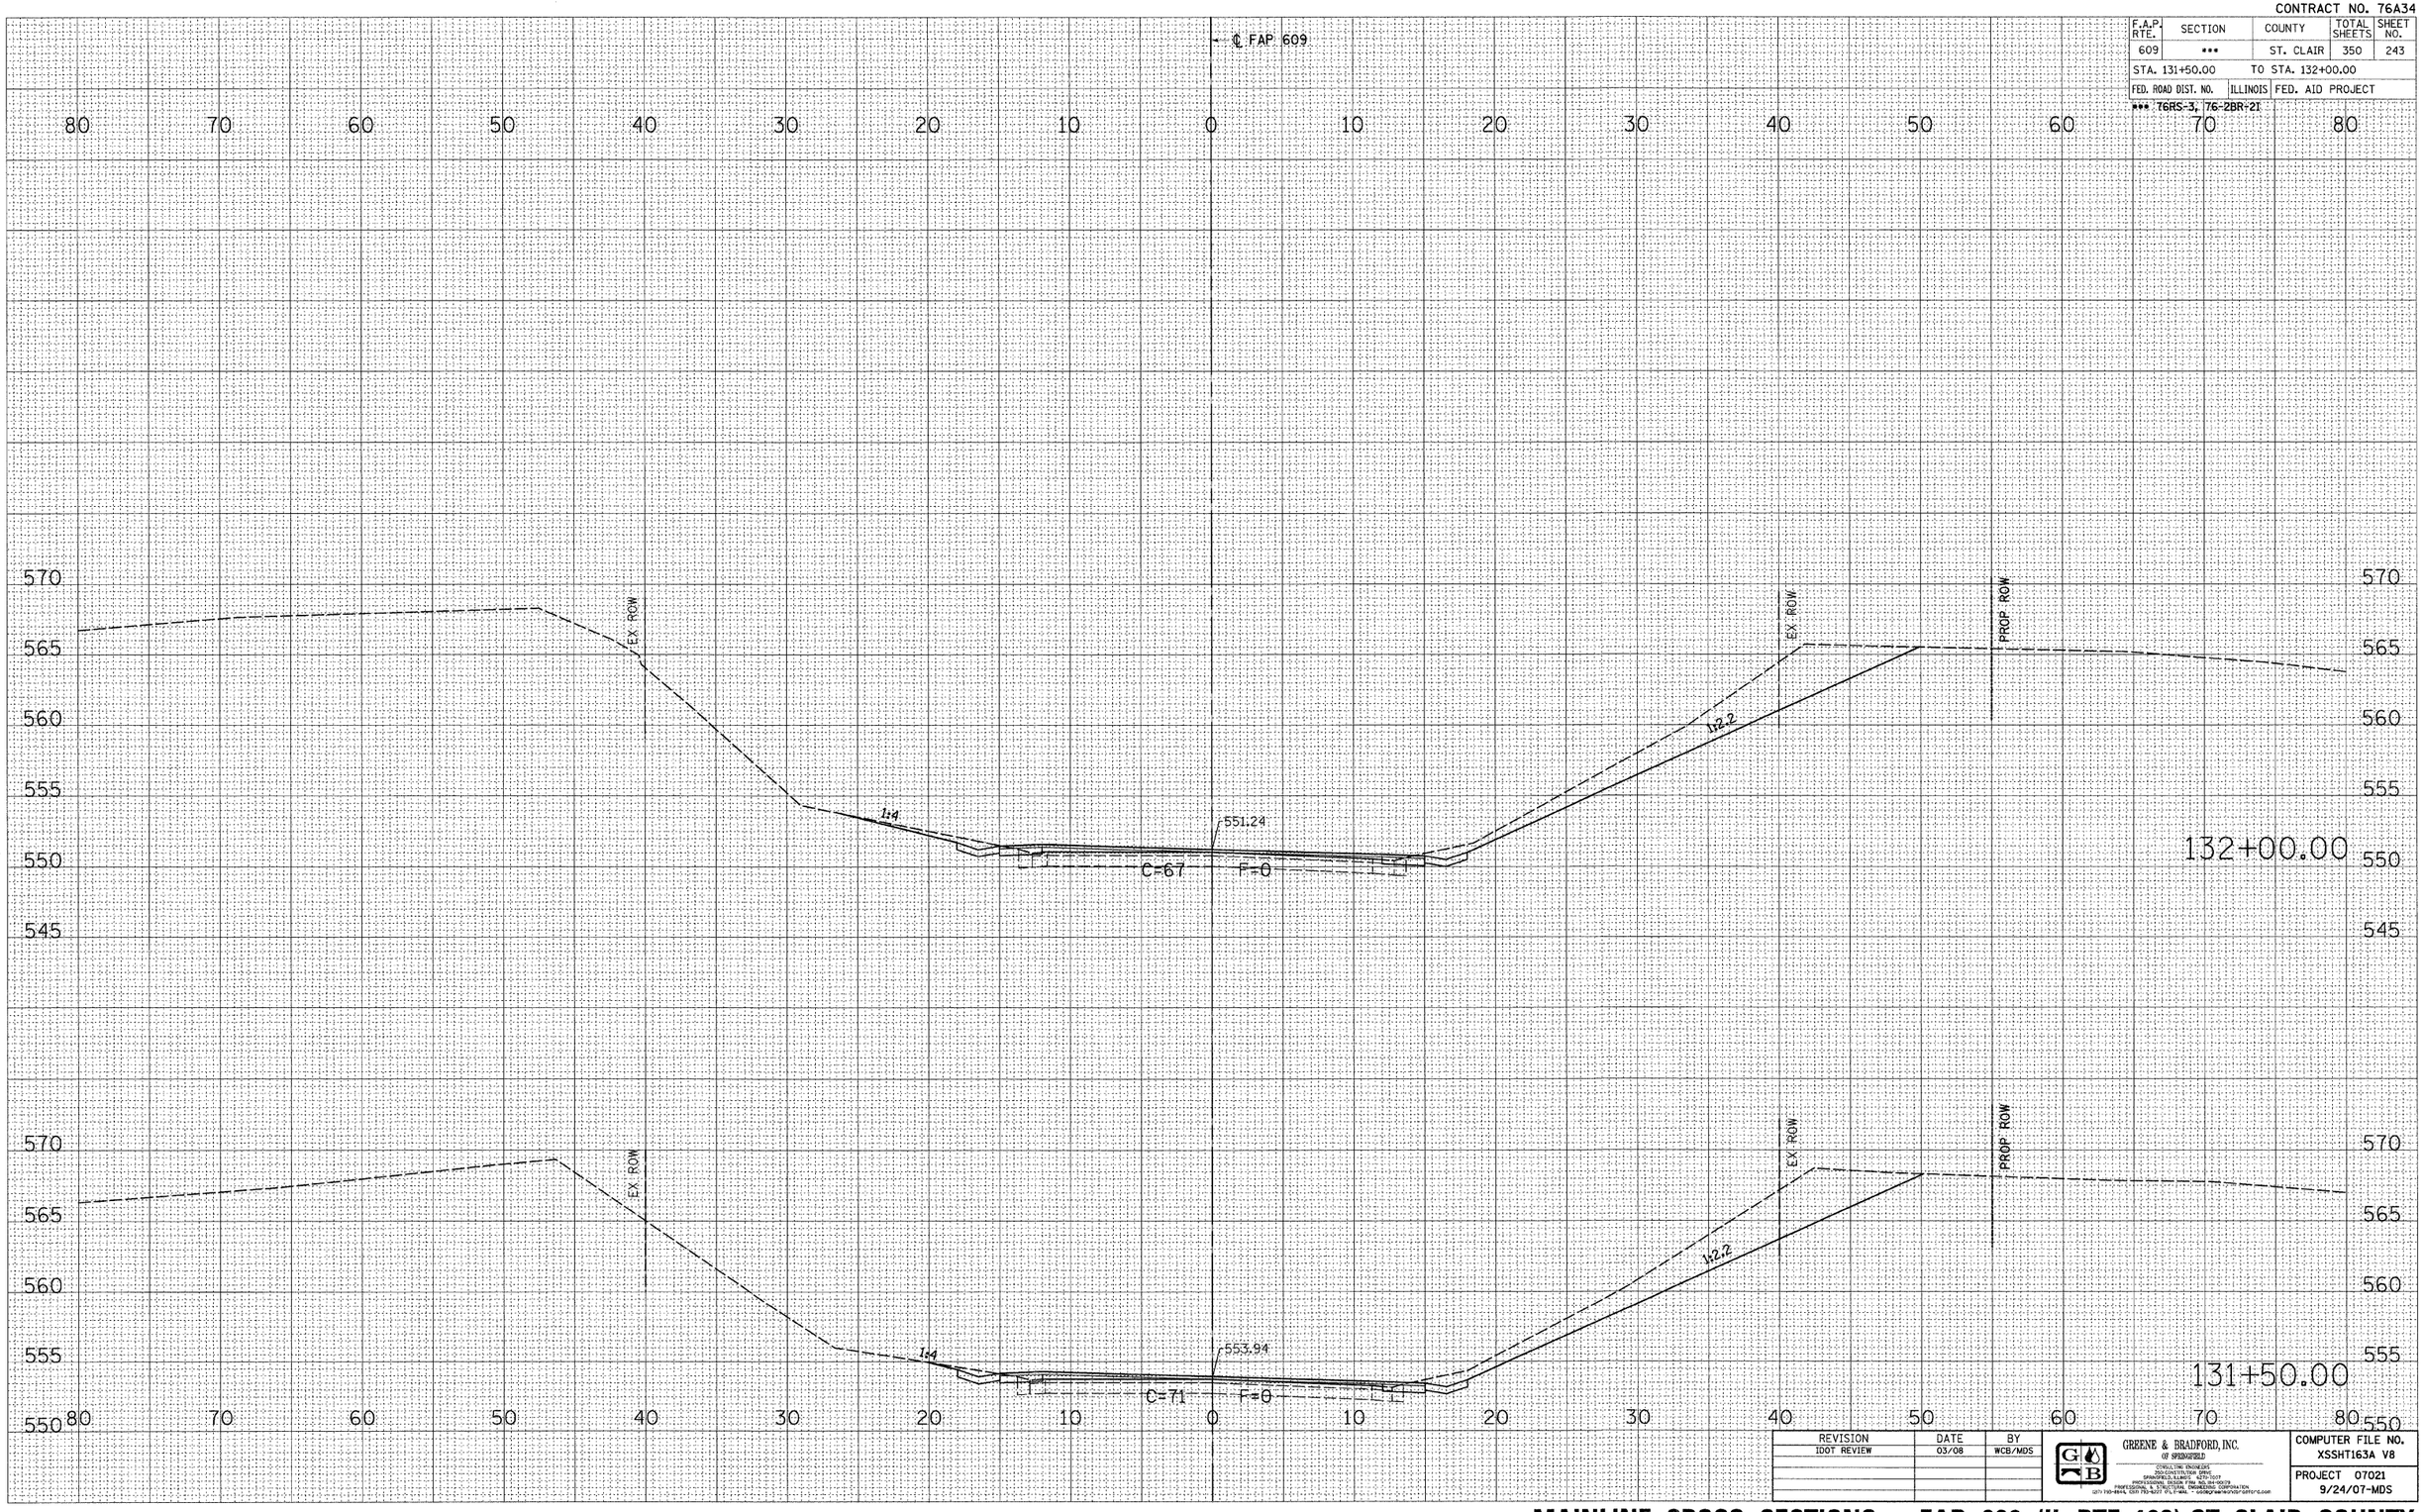

REVISION	DATE	BY
IDOT REVIEW	03/08	WCB/MDS

GREENE & BRADFORD, INC.
OF SPRINGFIELD
CONSULTING ENGINEERS
RAILROAD/HIGHWAY BRIDGES
SPRINGFIELD, ILLINOIS 62711-5017
PROFESSIONAL DESIGN FIRM 184.001002-0
PROFESSIONAL & STRUCTURAL ENGINEERING CORPORATION
(217) 793-2893, (217) 793-5217 (FX) E-MAIL - GBSPR@WORLDNET.ATT.NET

COMPUTER FILE NO.
XSSHT163A V8

PROJECT 07021
9/24/07-MDS

FINAL SURVEY	BY	DATE
SURVEYED		
PLOTTED		
TURNED		
INTERMEDIATE		
AREAS		
AREAS CHECKED		
NOTE BOOK		
NO.		

ORIGINAL SURVEY	BY	DATE
SURVEYED		
PLOTTED		
TURNED		
INTERMEDIATE		
AREAS		
AREAS CHECKED		
NOTE BOOK		
NO.		

PLOT DATE = 8/1/2008 4:29:49 PM
FILE NAME = J:\52076\DRAWINGS\XSSHT163A_V8.dgn
PLOT SCALE = 5.0000 ' / IN.
WORKSPACE = ncsmod24
OPERATOR = marks

MAINLINE CROSS SECTIONS – FAP 609 (IL RTE. 163) ST. CLAIR COUNTY

STA. 131+50.00 TO STA. 132+00.00