CONTRACT NO. 76A34

F.A.P RTE.	SECTION	COUNTY	TOTAL SHEETS	SHEET NO.
609	***	ST. CLAIR	350	251
STA. 498+25.00		TO STA. 498+75.00		
FED. ROAD DIST. NO.	ILLINOIS	FED. AID PROJECT		

*** T6RS-3, T6-2BR-21

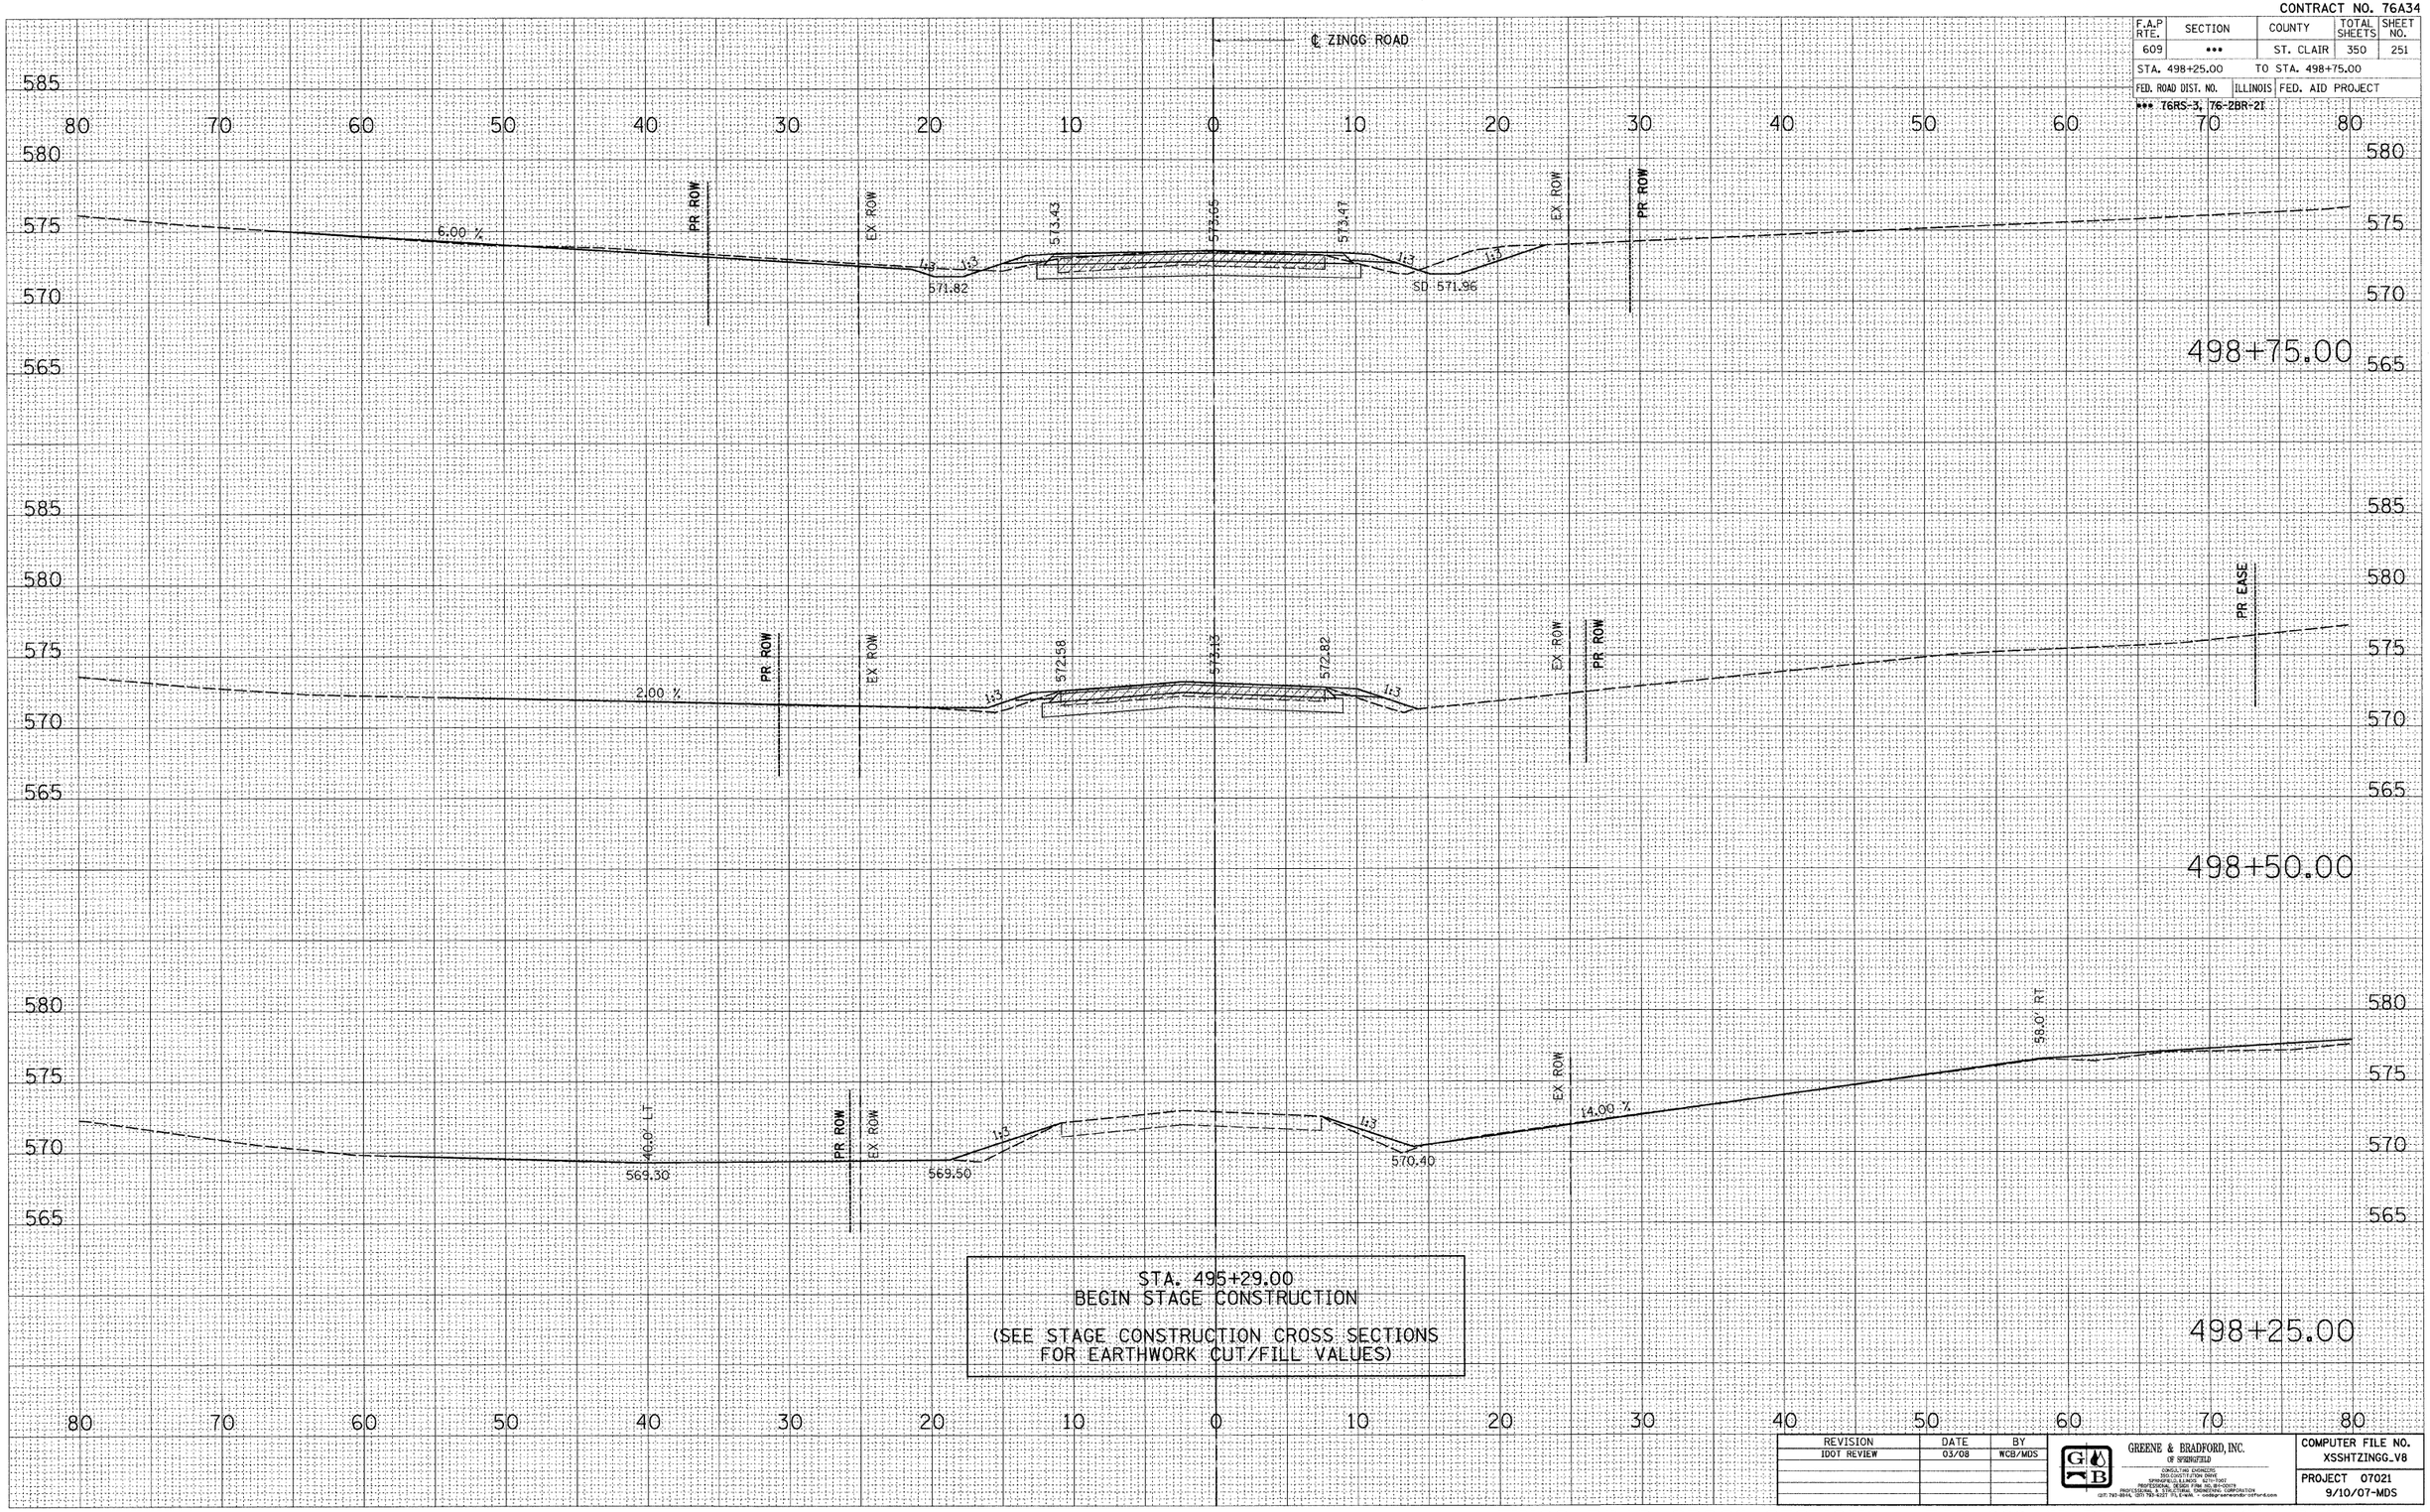

REVISION	DATE	BY
IDOT REVIEW	03/08	WCB/MDS

GREENE & BRADFORD, INC.
OF SPRINGFIELD
CONSULTING ENGINEERS
500 CONSTITUTION DRIVE
SPRINGFIELD, ILLINOIS 62711-7307
PROFESSIONAL DESIGN FIRM NO. 184-000117
CONSULTING ENGINEERS - TRANSPORTATION - ENVIRONMENTAL - CONSTRUCTION
(217) 787-2874, (217) 787-6227 FILE-MAIL - cadlab@greenebradford.com

COMPUTER FILE NO. XSSHTZINGG_V8

PROJECT 07021
9/10/07-MDS

ZINGG ROAD CROSS SECTIONS – FAP 609 (IL RTE. 163) ST. CLAIR COUNTY

STA. 498+25.00 TO STA. 498+75.00

FINAL SURVEY — NOTE BOOK NO. — SURVEYED / PLOTTED / TEMPLATE / AREAS / AREAS CHECKED — BY — DATE

ORIGINAL SURVEY — NOTE BOOK NO. — SURVEYED / PLOTTED / TEMPLATE / AREAS / AREAS CHECKED — BY — DATE

PLOT DATE = 8/1/2008 4:45:45 PM
FILE NAME = J:\02076\DRAWINGS\XSSHTZINGG_V8.dgn
PLOT SCALE = 5.0000 / IN.
WORKSPACE = IDOT Full
OPERATOR = mdavis