CONTRACT NO. 76A34

F.A.P RTE.	SECTION	COUNTY	TOTAL SHEETS	SHEET NO.
609	***	ST. CLAIR	350	282

STA. 91+50.00 TO STA. 92+50.00

FED. ROAD DIST. NO. | ILLINOIS | FED. AID PROJECT

*** 76RS-3, 76-2BR-21

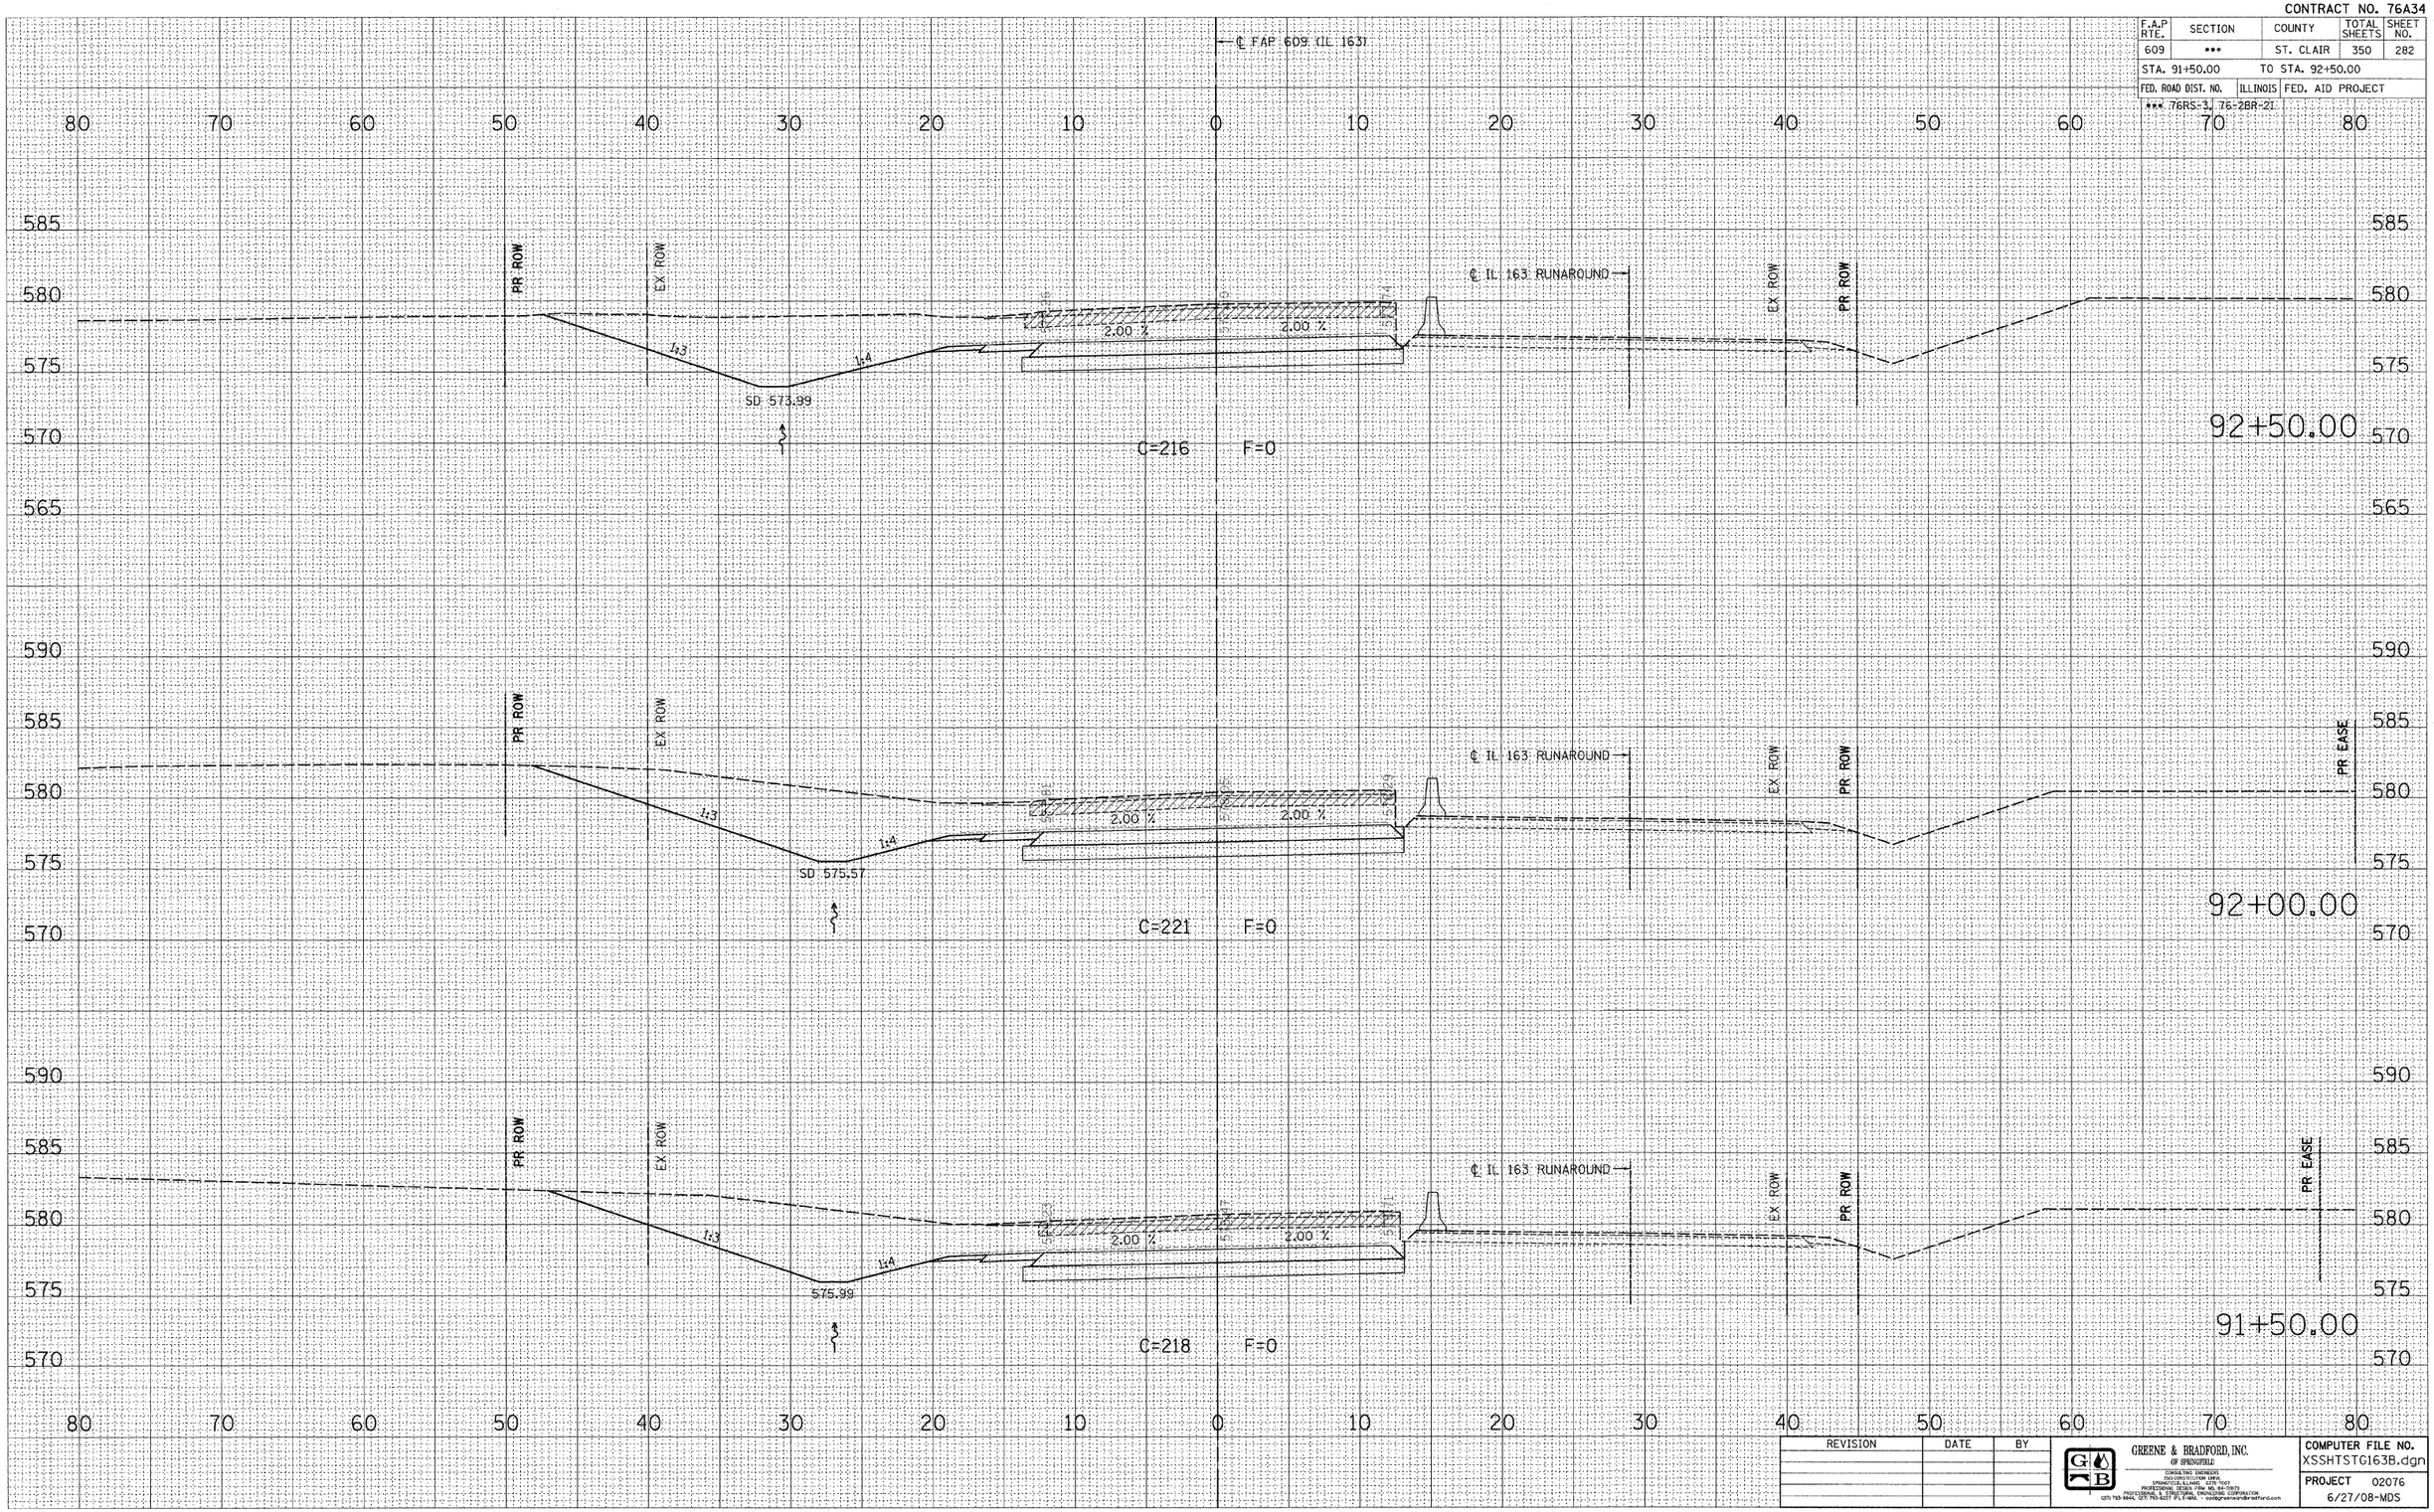

REVISION	DATE	BY

GREENE & BRADFORD, INC.
OF SPRINGFIELD
CONSULTING ENGINEERS
MAIN CONSTRUCTION DRIVE
SPRINGFIELD, ILLINOIS 62711-7002
PROFESSIONAL DESIGN FIRM NO. 84-00879
PROFESSIONAL & STRUCTURAL ENGINEERING CORPORATION
(217) 793-8844, (217) 793-8227 (FLEXMAIL - ooo@greenebradford.com)

COMPUTER FILE NO. XSSHTSTG163B.dgn
PROJECT 02076
6/27/08-MDS

FINAL SURVEY | NOTE BOOK NO. | SURVEYED | PLOTTED | TEMPLATE | AREAS | AREAS CHECKED | BY | DATE

ORIGINAL SURVEY | NOTE BOOK NO. | SURVEYED | PLOTTED | TEMPLATE | AREAS | AREAS CHECKED | BY | DATE

PLOT DATE = 8/1/2008 4:51:58 PM
FILE NAME = J:\02076\DRAWINGS\XSSHTSTG163B.dgn
PLOT SCALE = 5.0000 / IN.
MODEL = Default
OPERATOR = marks

FAP 609 (IL RTE. 163) ST. CLAIR COUNTY / MAINLINE CROSS SECTIONS – STAGE 2

STA. 91+50.00 TO STA. 92+50.00