CONTRACT NO. 76A34

F.A.P RTE.	SECTION	COUNTY	TOTAL SHEETS	SHEET NO.
609	***	ST. CLAIR	350	298
STA. 93+00.00		TO STA. 93+50.00		
FED. ROAD DIST. NO.	ILLINOIS	FED. AID PROJECT		

*** 76RS-3, 76-2BR-21

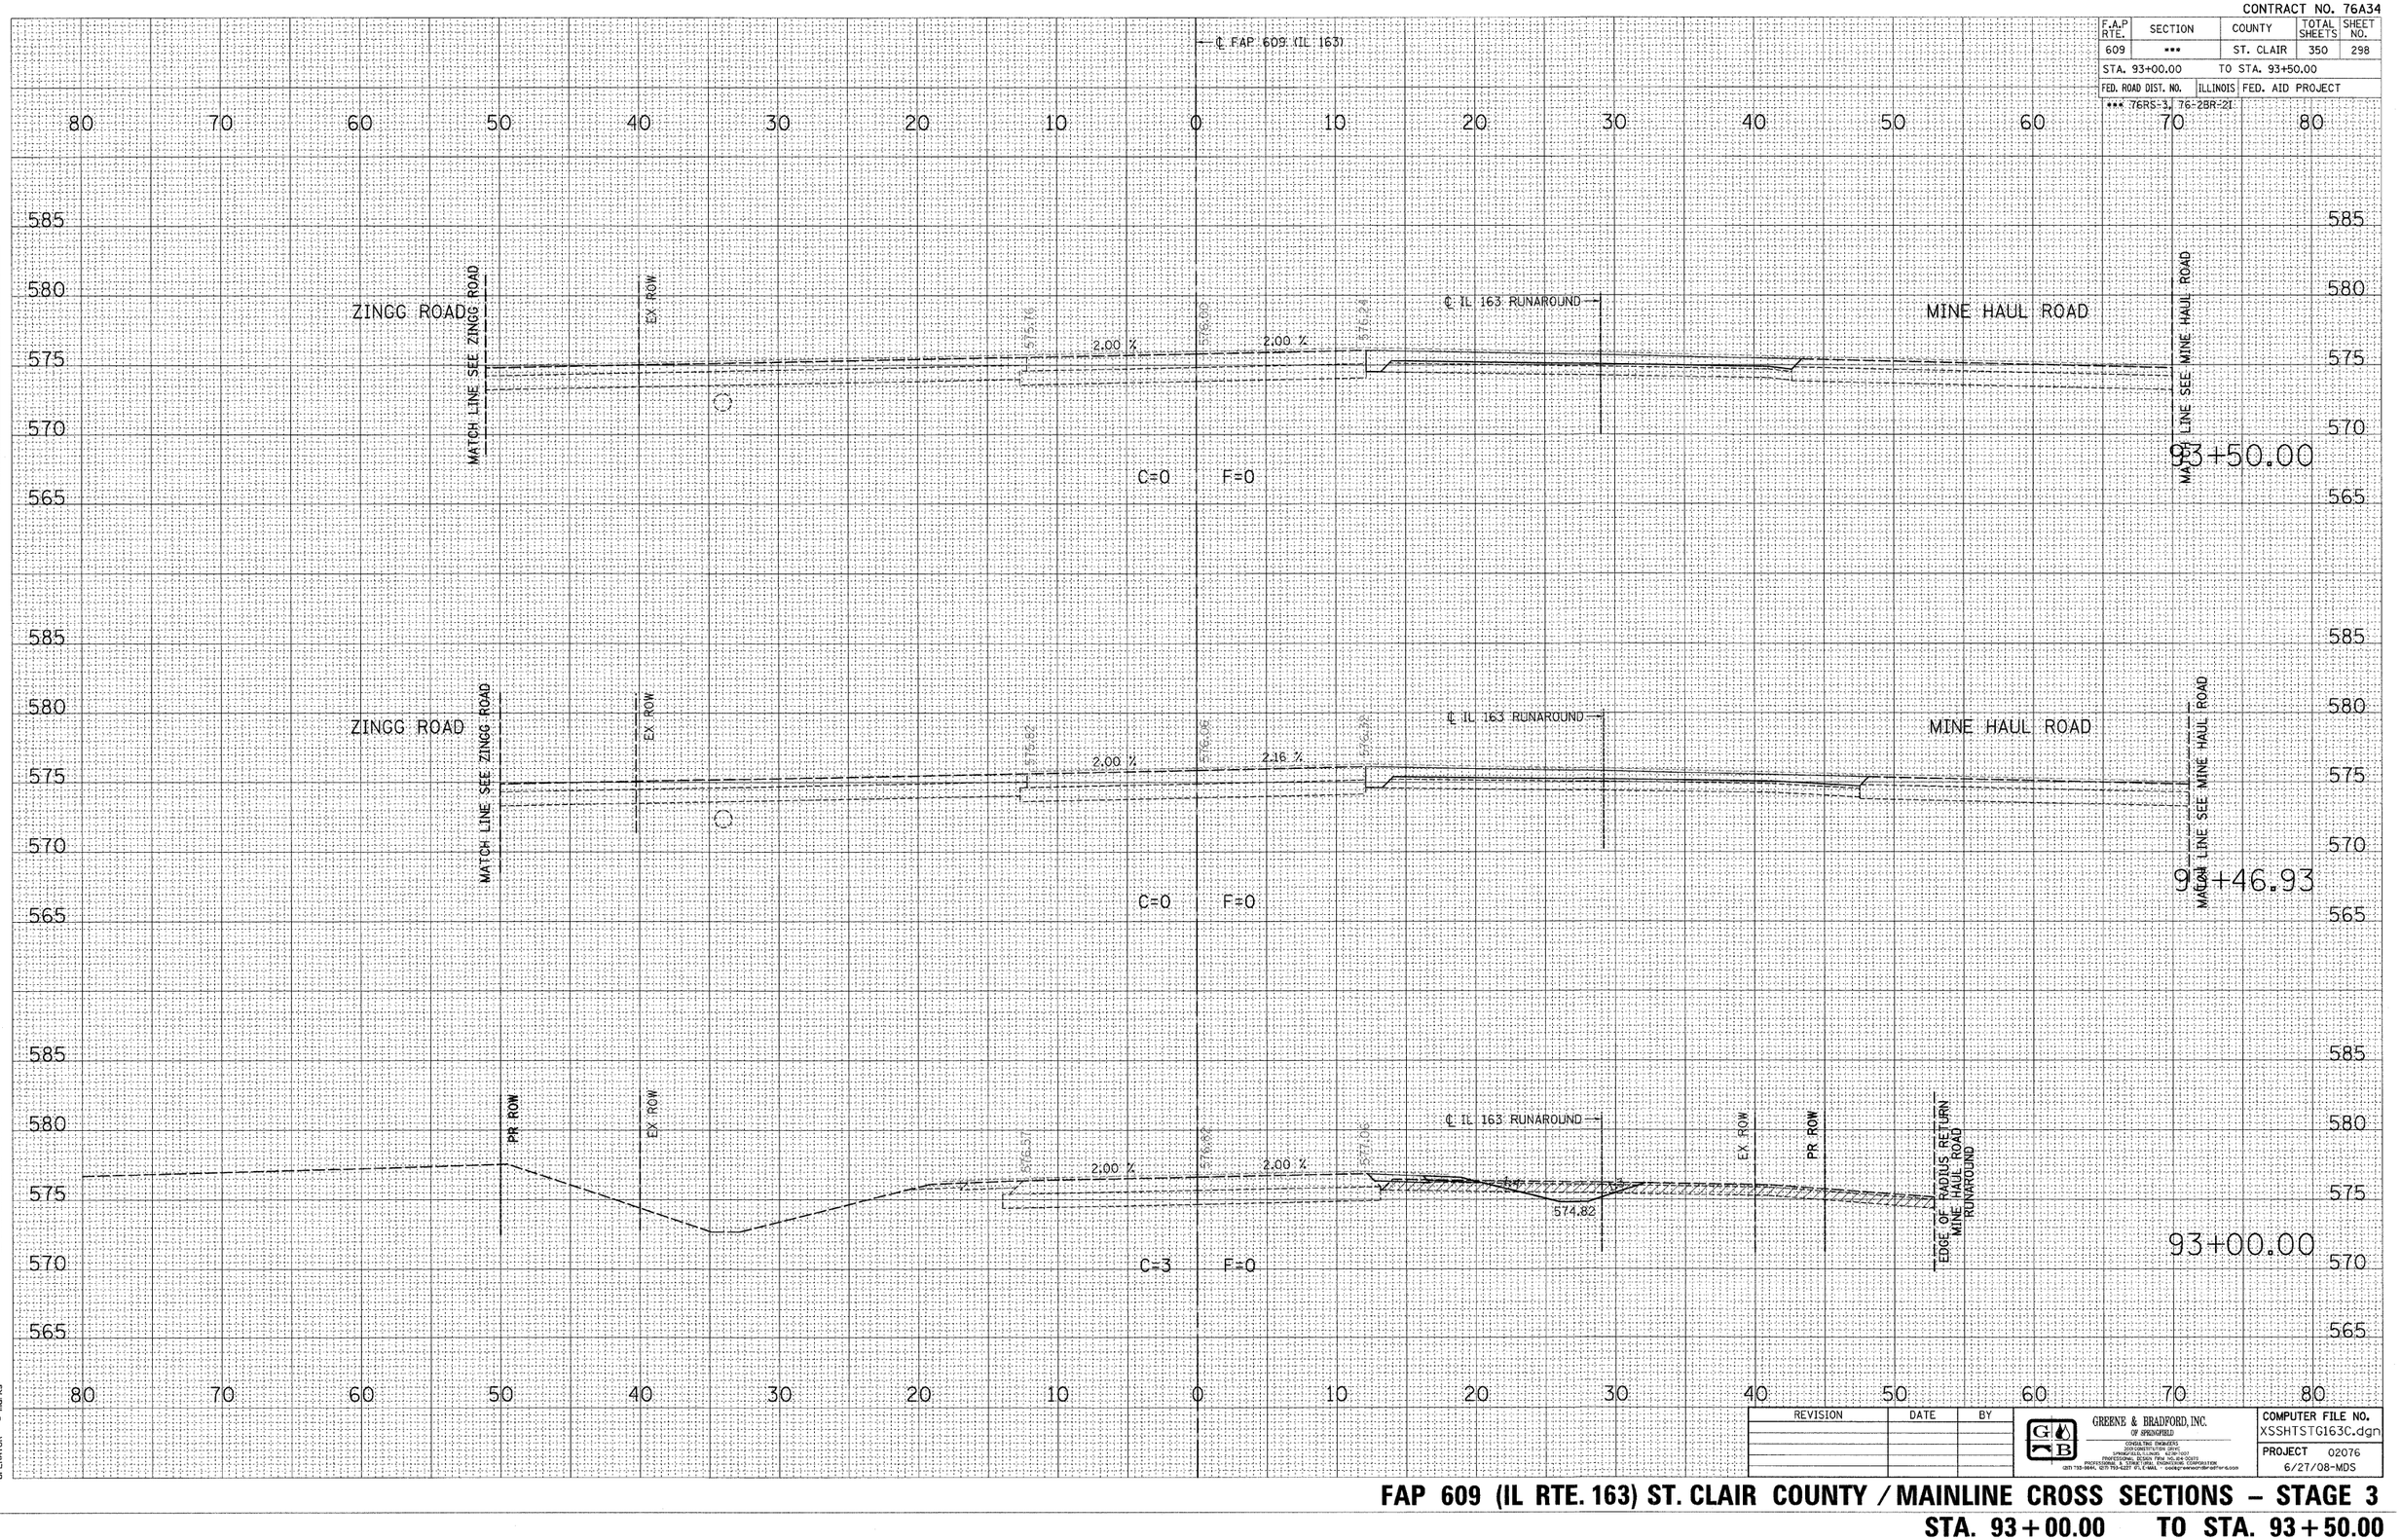

REVISION	DATE	BY

GREENE & BRADFORD, INC. OF SPRINGFIELD
CONSULTING ENGINEERS
3001 CONSTITUTION DRIVE
SPRINGFIELD, ILLINOIS 62704-1001
PROFESSIONAL DESIGN FIRM NO. 184-000117
PHONE (217) 726-8371 FAX (217) 726-8377
(217) 726-9841, SETS 793-6377 (FAX) E-MAIL - design@greenebradford.com

COMPUTER FILE NO. XSSHTSTG163C.dgn

PROJECT 02076
6/27/08-MDS

FAP 609 (IL RTE. 163) ST. CLAIR COUNTY / MAINLINE CROSS SECTIONS – STAGE 3

STA. 93+00.00 TO STA. 93+50.00

FINAL SURVEY — NOTE BOOK — NO. — BY — DATE — SURVEYED — PLOTTED — TRIANGLE — AREAS — AREAS CHECKED

ORIGINAL SURVEY — NOTE BOOK — NO. — BY — DATE — SURVEYED — PLOTTED — TRIANGLE — AREAS — AREAS CHECKED

PLOT DATE = 8/1/2008 4:52:05 PM
FILE NAME = J:\02076\DRAWINGS\XSSHTSTG163C.dgn
PLOT SCALE = 5.0000 ' / IN.
HORIZONTAL = Data in ft
VERTICAL = Data in ft
OPERATOR = mmerk