CONTRACT NO. 76A34

F.A.P RTE.	SECTION	COUNTY	TOTAL SHEETS	SHEET NO.
609	***	ST. CLAIR	350	315
STA. 495+50.00		TO STA. 496+50.00		
FED. ROAD DIST. NO.	ILLINOIS	FED. AID PROJECT		

*** 76RS-3, 76-2BR-21

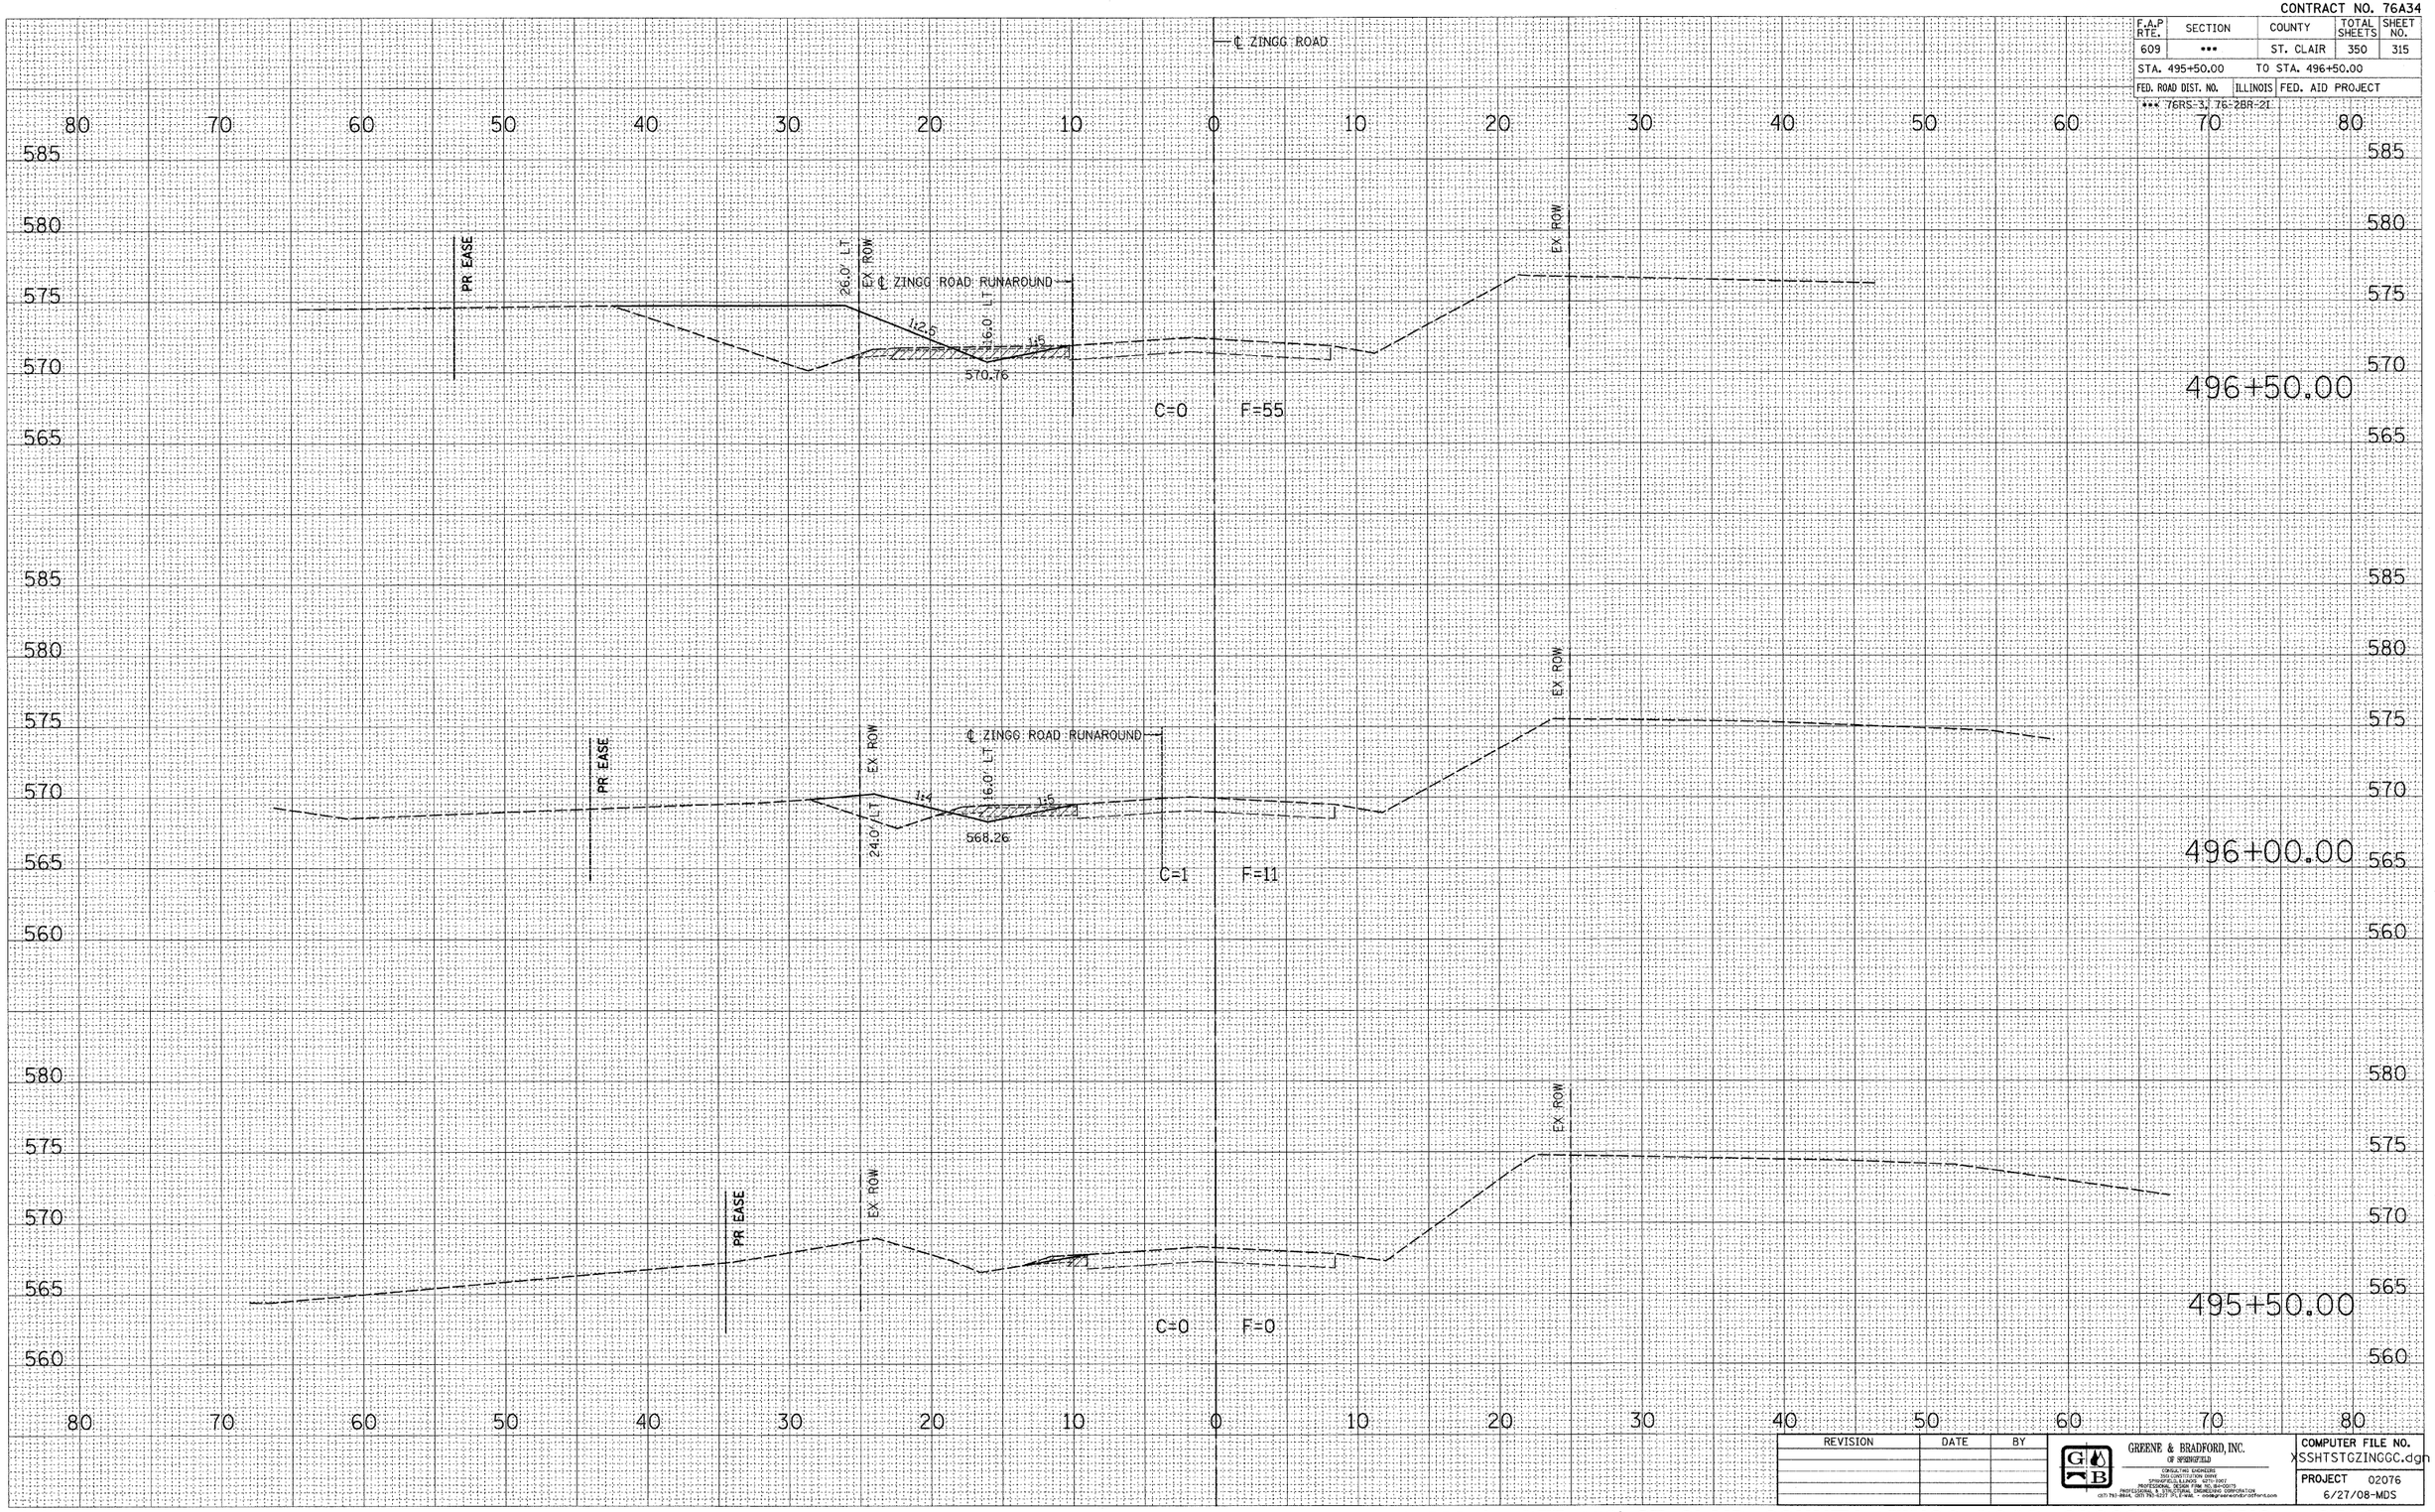

REVISION	DATE	BY

GREENE & BRADFORD, INC.
OF SPRINGFIELD
CONSULTING ENGINEERS
300 CONSTITUTION DRIVE
SPRINGFIELD, ILLINOIS 62711-5902
REGISTERED PROFESSIONAL ENGINEERS
PROFESSIONAL & STRUCTURAL ENGINEERING CORPORATION
(217) 793-8884, (217) 793-5237 (FAX) E-MAIL - mail@greenebradford.com

COMPUTER FILE NO.
XSSHTSTGZINGGC.dgn
PROJECT 02076
6/27/08-MDS

FINAL SURVEY — NOTE BOOK NO.___ — SURVEYED ___ PLOTTED ___ TEMPLATE ___ AREAS ___ AREAS CHECKED ___ — BY ___ DATE ___

ORIGINAL SURVEY — NOTE BOOK NO.___ — SURVEYED ___ PLOTTED ___ TEMPLATE ___ AREAS ___ AREAS CHECKED ___ — BY ___ DATE ___

PLOT DATE = 8/1/2008 4:52:15 PM
FILE NAME = J:\02076\DRAWINGS\SSHTSTGZINGGC.dgn
PLOT SCALE = 5.0000 ' / IN.
MODEL = Default
OPERATOR = marks

FAP 609 (IL RTE. 163) ST. CLAIR COUNTY / ZINGG ROAD CROSS SECTIONS – STAGE 3

STA. 495 + 50.00 TO STA. 496 + 50.00