CONTRACT NO. 76A34

F.A.P RTE.	SECTION	COUNTY	TOTAL SHEETS	SHEET NO.
609	***	ST. CLAIR	350	318
STA. 498+50.00		TO STA. 499+00.00		
FED. ROAD DIST. NO.	ILLINOIS	FED. AID PROJECT		

*** 76RS-3, 76-2BR-2I

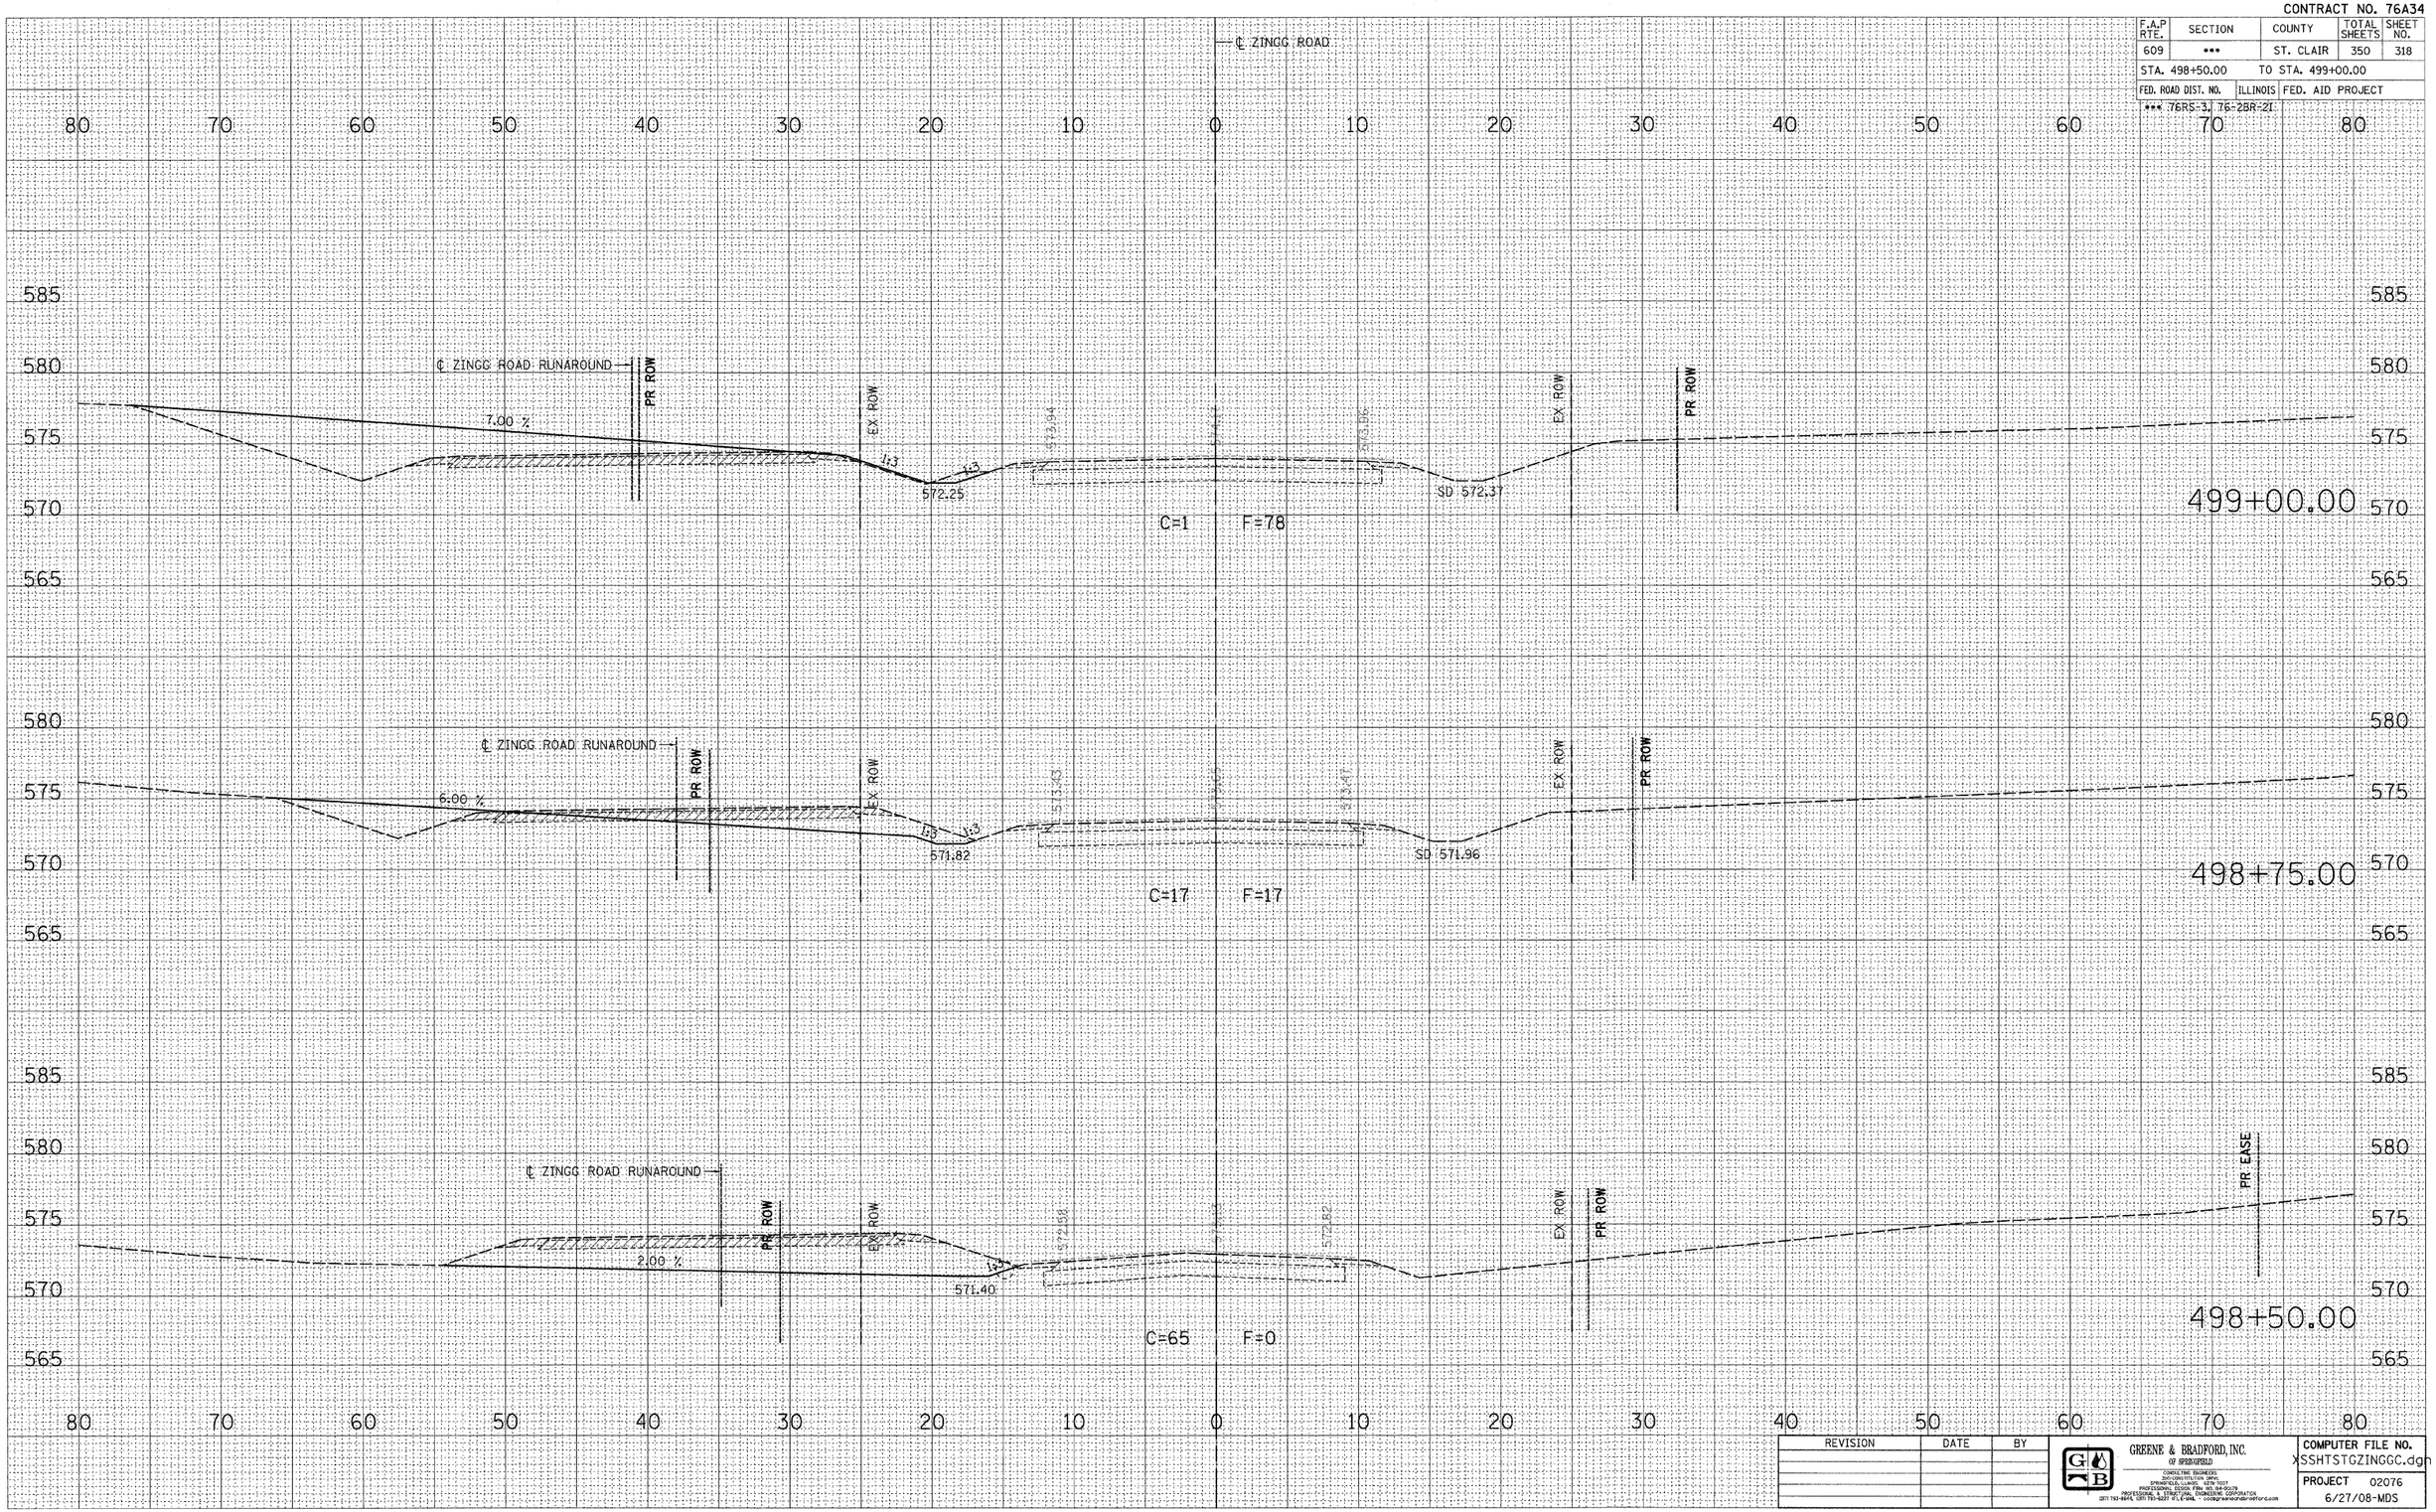

FINAL SURVEY	BY	DATE
SURVEYED		
PLOTTED		
NOTE BOOK	TRAVERSE	
	AREAS	
NO.	AREAS CHECKED	

ORIGINAL SURVEY	BY	DATE
SURVEYED		
PLOTTED		
NOTE BOOK	TRAVERSE	
	AREAS	
NO.	AREAS CHECKED	

PLOT DATE = 8/1/2008 4:52:16 PM
FILE NAME = J:\02076\DRAWINGS\SSHTSTGZINGGC.dgn
PLOT SCALE = 5.0000 / IN.
MODEL = Default
OPERATOR = marks

REVISION	DATE	BY

GREENE & BRADFORD, INC.
OF SPRINGFIELD
CONSULTING ENGINEERS
CONSTRUCTION ENGINEERS
STREAMLINE DESIGN FIRM
PROFESSIONAL DESIGN FIRM NO. 184-001278
PROFESSIONAL & STRUCTURAL ENGINEERING CORPORATION
(217) 793-9693, (217) 793-6217 FAX/E-MAIL - office@greenebradford.com

COMPUTER FILE NO. SSHTSTGZINGGC.dgn
PROJECT 02076
6/27/08-MDS

FAP 609 (IL RTE. 163) ST. CLAIR COUNTY / ZINGG ROAD CROSS SECTIONS – STAGE 3

STA. 498+50.00 TO STA. 499+00.00