CONTRACT NO. 76A34

F.A.P RTE.	SECTION	COUNTY	TOTAL SHEETS	SHEET NO.
609	***	ST. CLAIR	350	322
STA. 502+00.00		TO STA. 502+25.00		
FED. ROAD DIST. NO.		ILLINOIS	FED. AID PROJECT	

*** 76RS-3, 76-2BR-2.

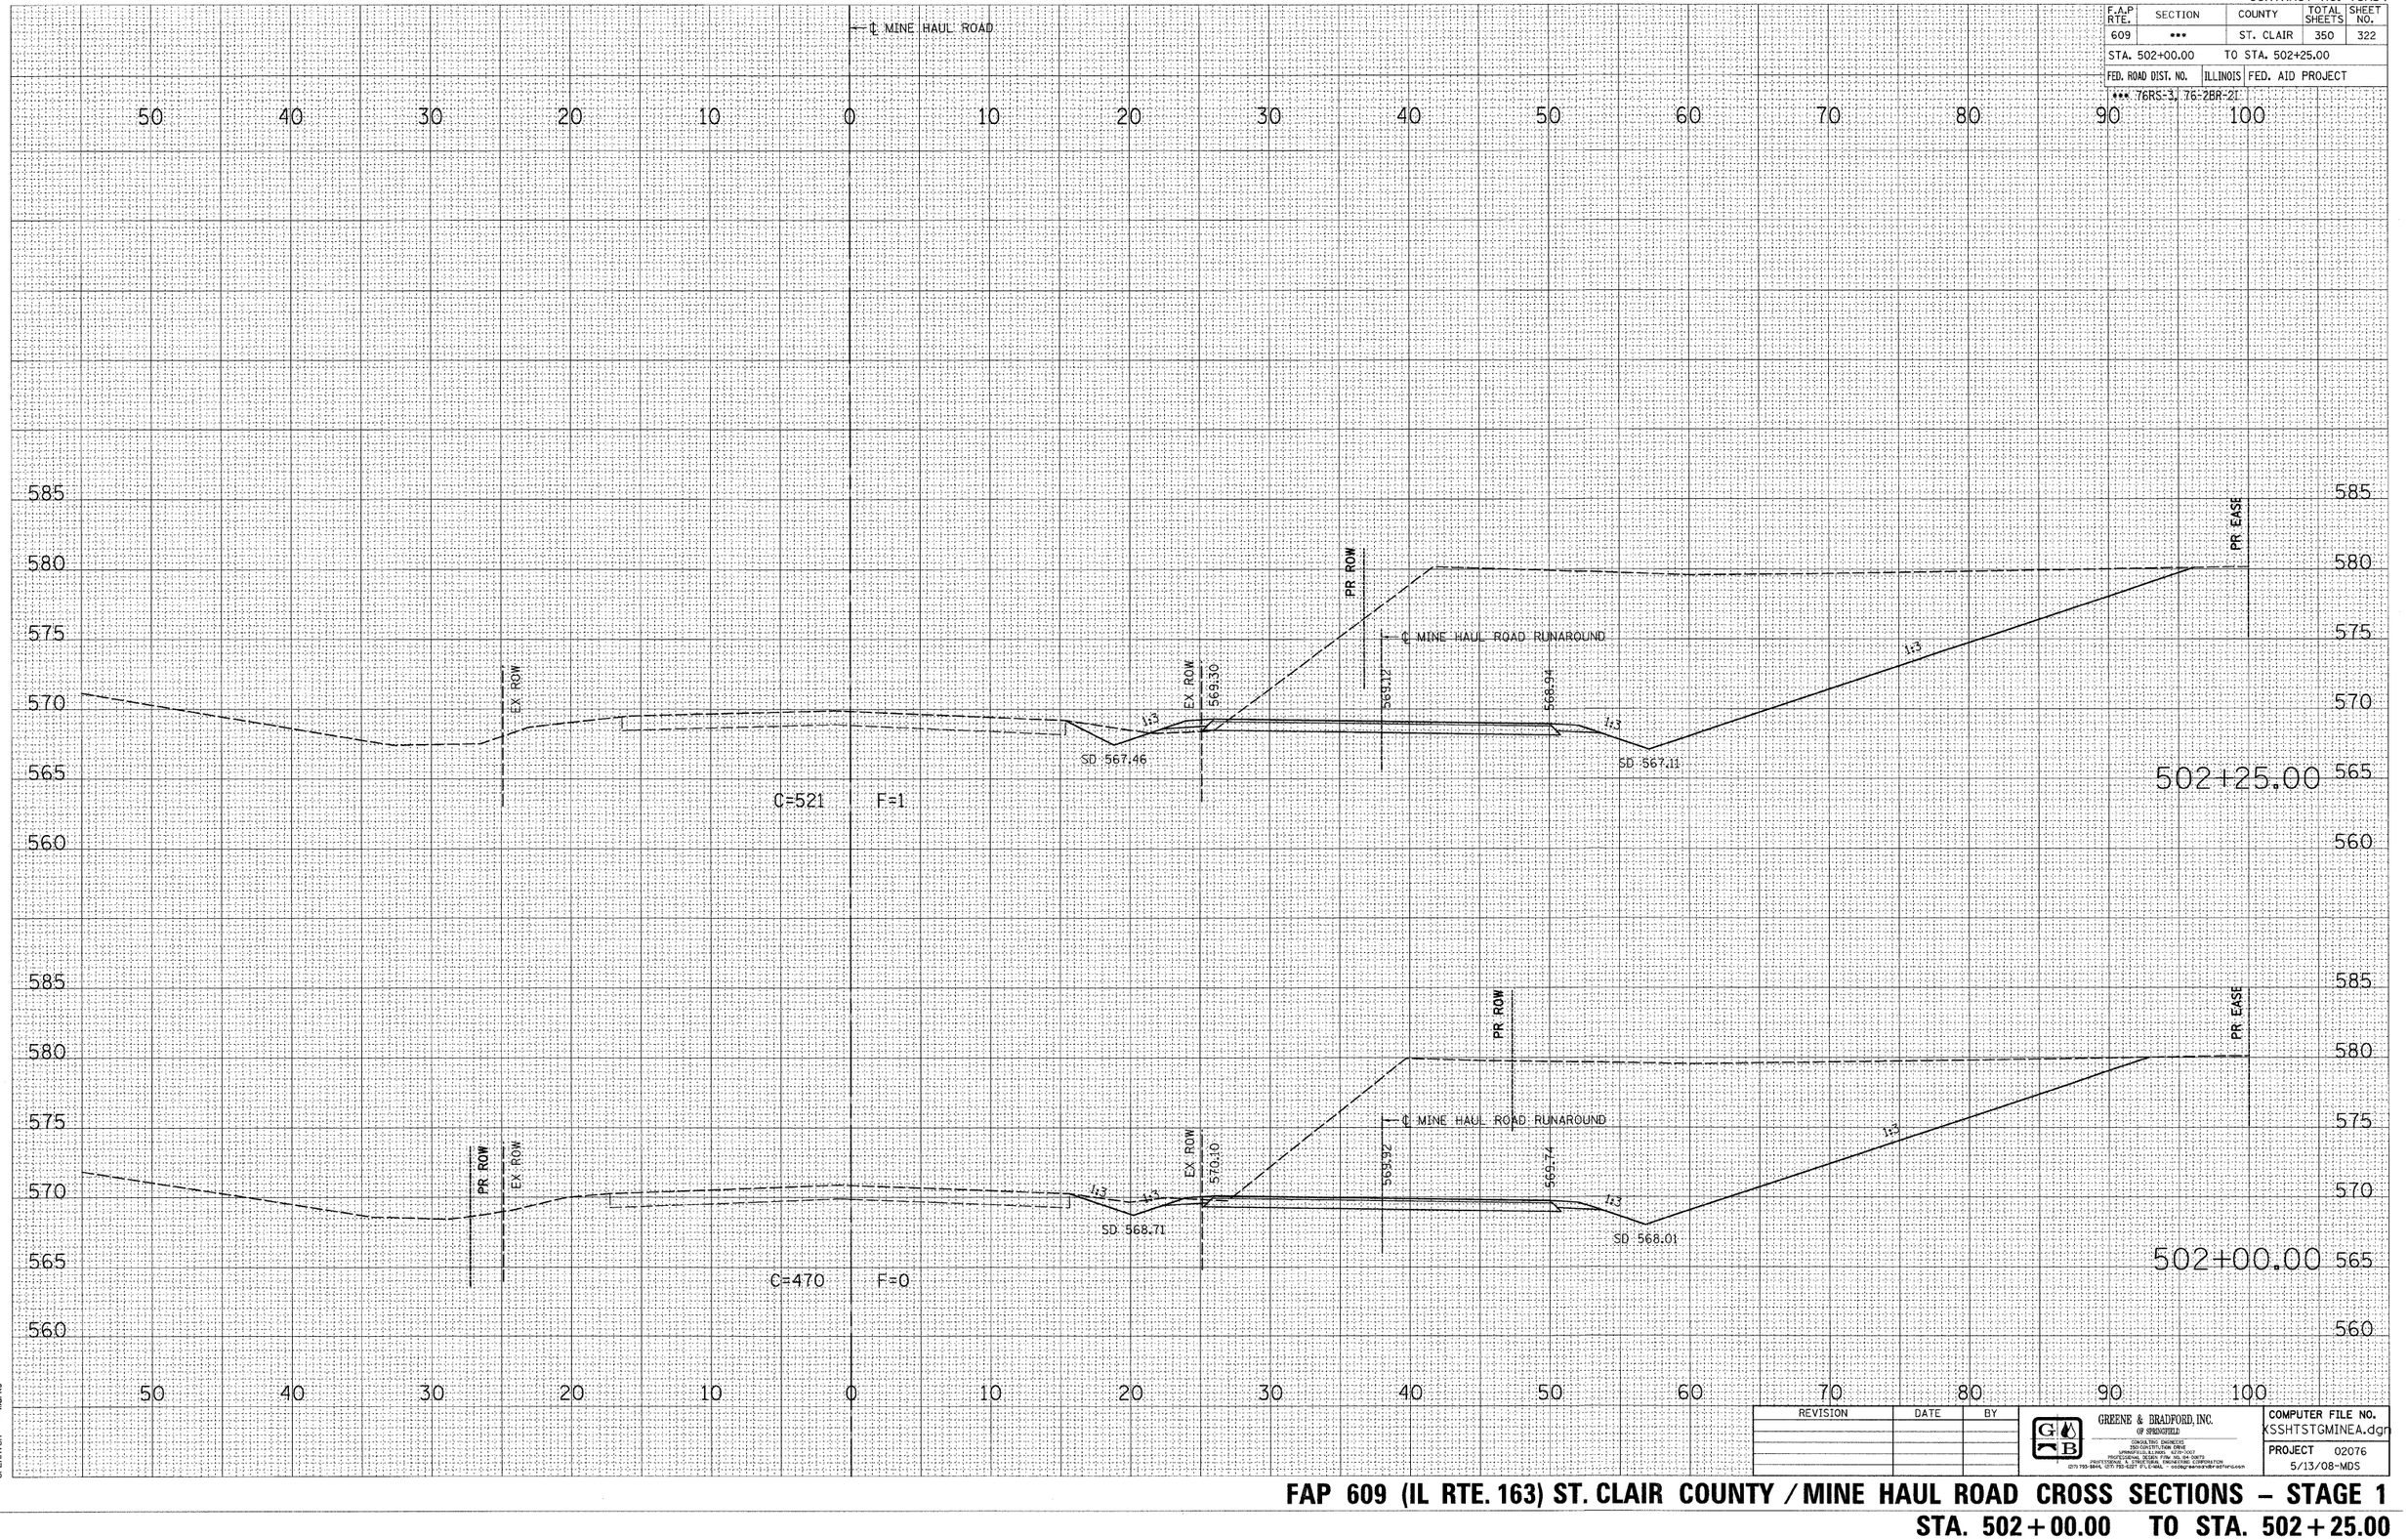

REVISION	DATE	BY

GREENE & BRADFORD, INC. OF SPRINGFIELD
CONSULTING ENGINEERS
1560 CONSTITUTION DRIVE
SPRINGFIELD, ILLINOIS 62703-5007
PROFESSIONAL ENGINEERING CORPORATION
PROFESSIONAL & STRUCTURAL ENGINEERING CORPORATION
(217) 793-5644, (217) 793-5227 (FAX) E-MAIL - oodegreene@brdfordgreene.com

COMPUTER FILE NO. XSSHTSTGMINEA.dgn
PROJECT 02076
5/13/08-MDS

FINAL SURVEY — NOTE BOOK — NO. — BY — DATE — SURVEYED — PLOTTED — TOPOGRAPHY — RIGHT OF WAY — AREAS — AREAS CHECKED

ORIGINAL SURVEY — NOTE BOOK — NO. — BY — DATE — SURVEYED — PLOTTED — TOPOGRAPHY — RIGHT OF WAY — AREAS — AREAS CHECKED

PLOT DATE = 8/1/2008 4:52:19 PM
FILE NAME = J:\02076\DRAWINGS\XSSHTSTGMINEA.dgn
PLOT SCALE = 5.0000 ' / IN.
MODEL = Default
OPERATOR = marks

FAP 609 (IL RTE. 163) ST. CLAIR COUNTY / MINE HAUL ROAD CROSS SECTIONS – STAGE 1

STA. 502+00.00 TO STA. 502+25.00