CONTRACT NO. 76A34

F.A.P RTE.	SECTION	COUNTY	TOTAL SHEETS	SHEET NO.
609	***	ST. CLAIR	350	324
STA. 503+00.00		TO STA. 503+50.00		
FED. ROAD DIST. NO.	ILLINOIS	FED. AID PROJECT		

*** 76RS-3, 76-2BR-21

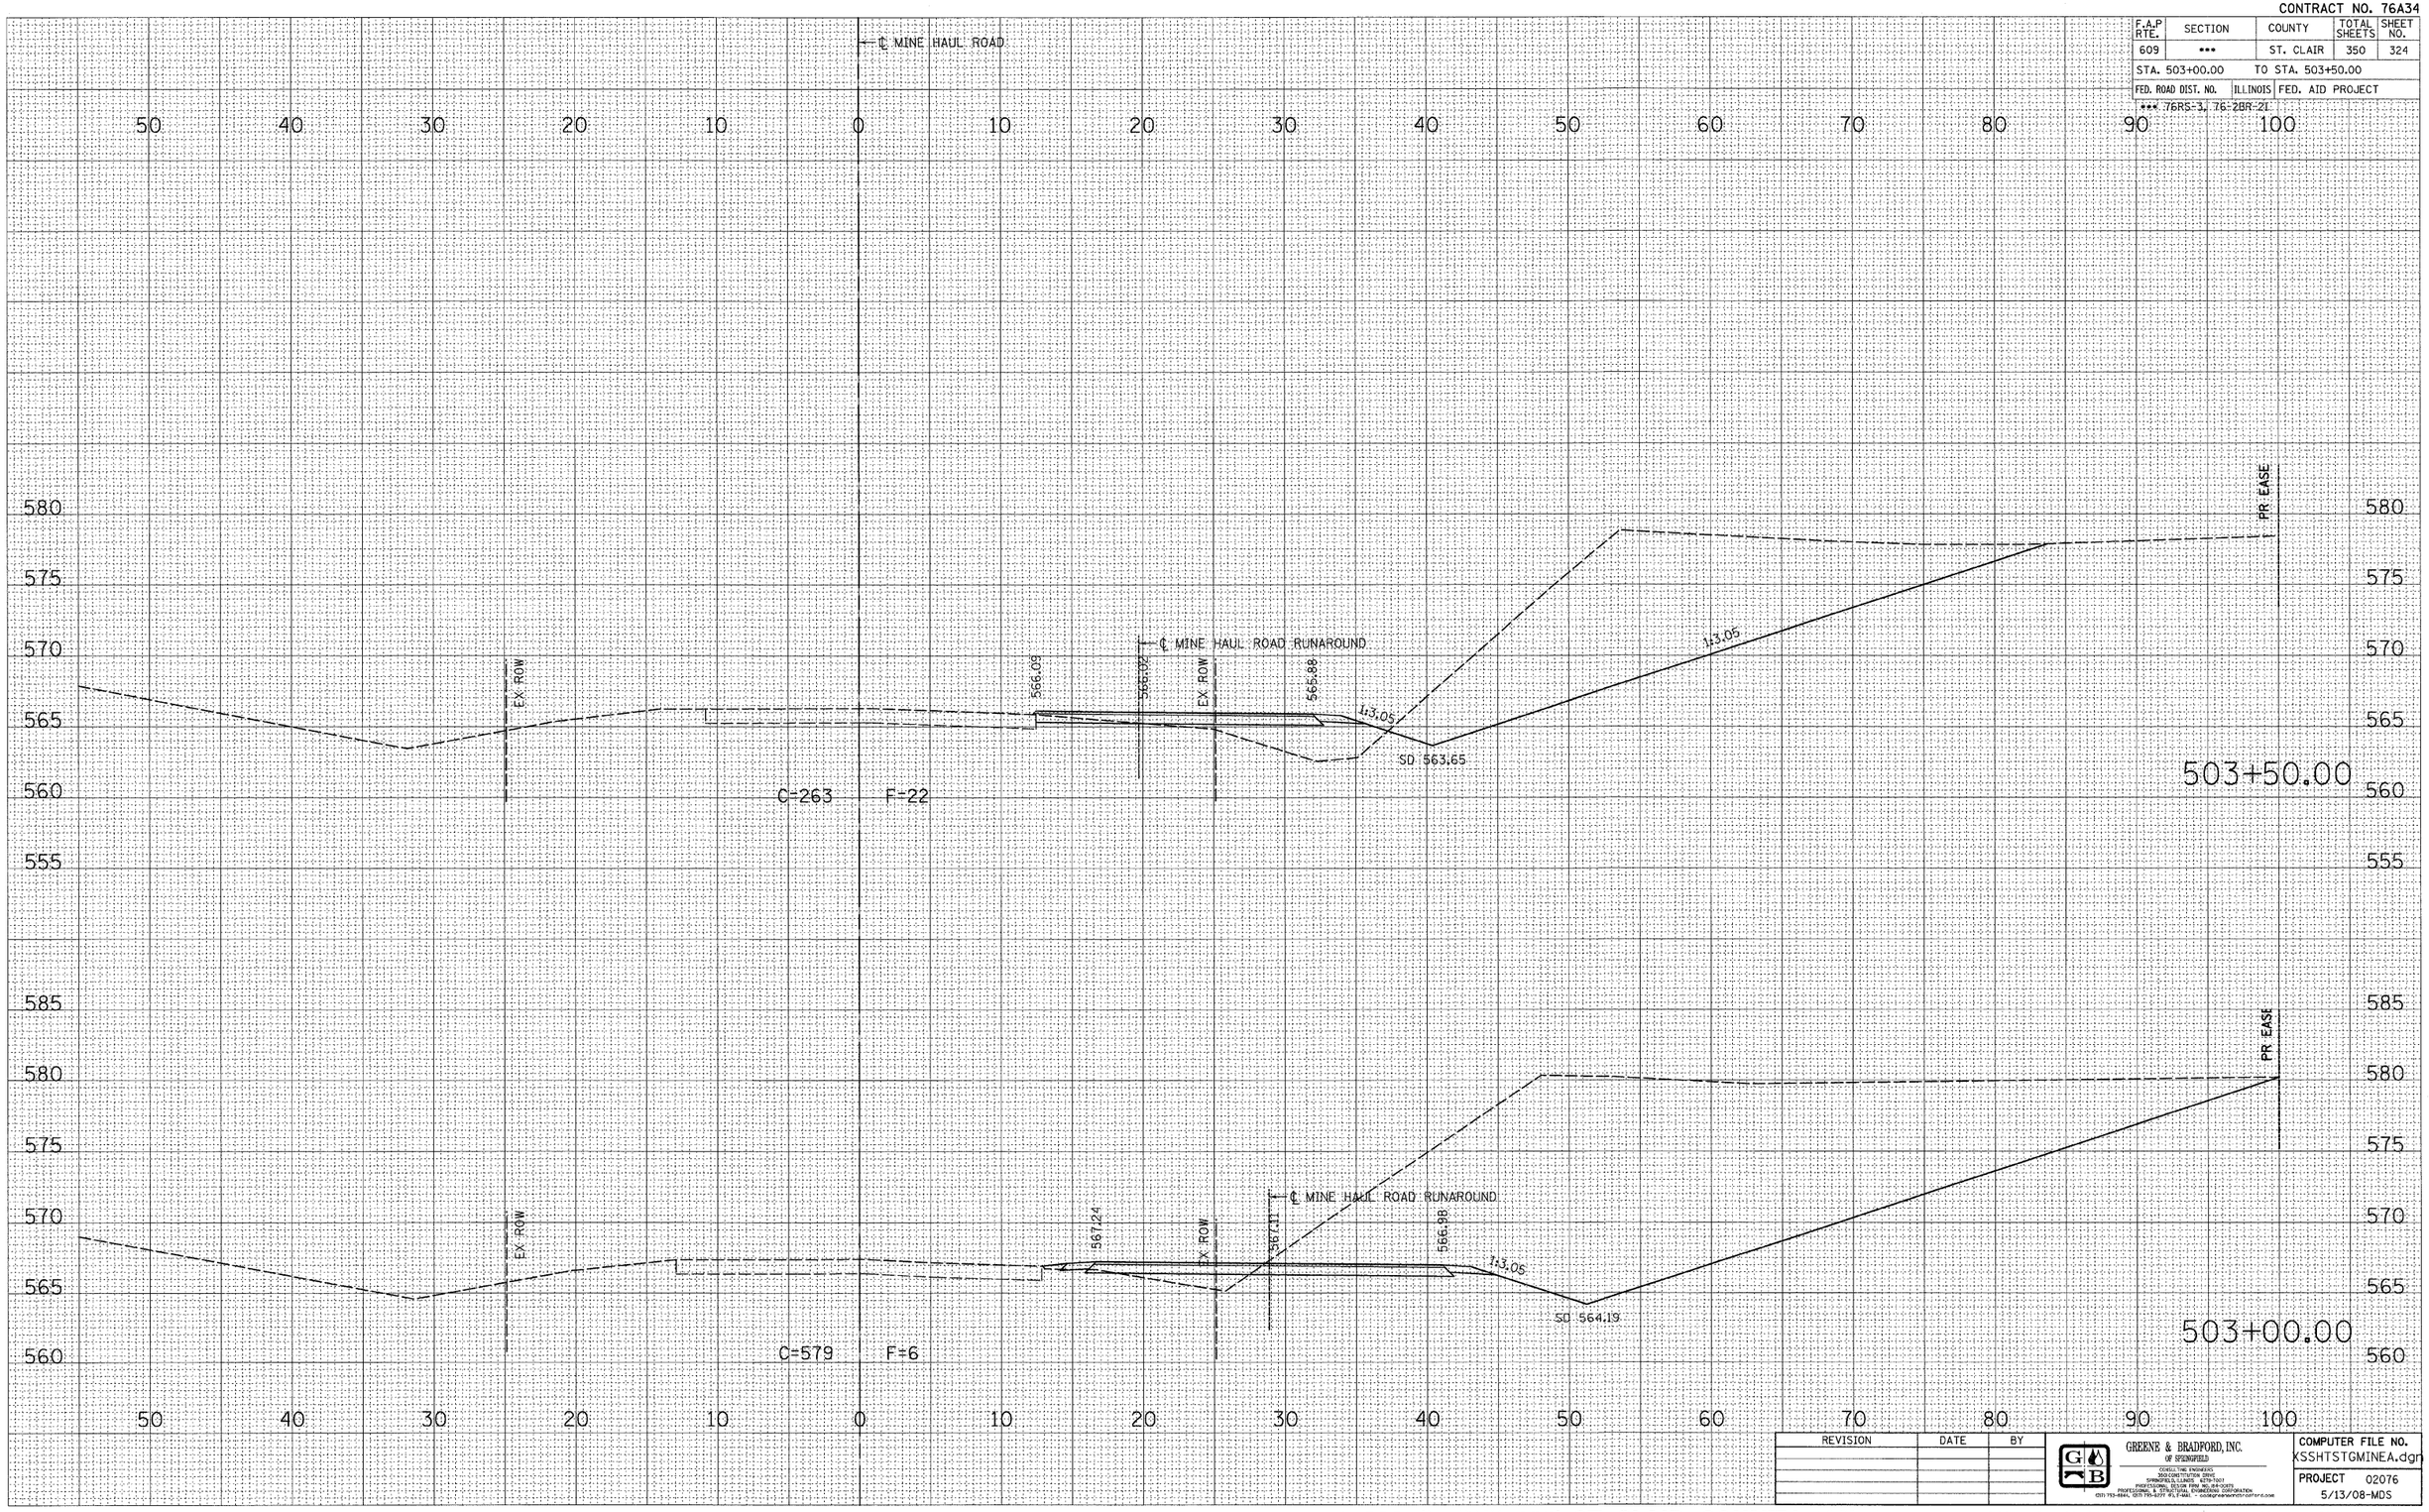

REVISION	DATE	BY

GREENE & BRADFORD, INC.
OF SPRINGFIELD
CONSULTING ENGINEERS
3500 CONSTITUTION DRIVE
SPRINGFIELD, ILLINOIS 62703-5051
PROFESSIONAL DESIGN FIRM - 184-000351
PROFESSIONAL REGISTERED DIGITAL ENGINEERING CORPORATION
(217) 753-8841, (217) 793-3777 FX, E-MAIL - ccdesigns@ccdesigns.com

COMPUTER FILE NO.
XSSHTSTGMINEA.dgn

PROJECT 02076
5/13/08-MDS

FINAL SURVEY	BY	DATE
SURVEYED		
PLOTTED		
TEMPLATE		
AREAS		
AREAS CHECKED		
NOTE BOOK		
NO.		

ORIGINAL SURVEY	BY	DATE
SURVEYED		
PLOTTED		
TEMPLATE		
AREAS		
AREAS CHECKED		
NOTE BOOK		
NO.		

PLOT DATE = 8/1/2008 4:52:20 PM
FILE NAME = J:\02076\DRAWINGS\XSSHTSTGMINEA.dgn
PLOT SCALE = 5.0000 ' / IN.
MODEL = Default
OPERATOR = marks

FAP 609 (IL RTE. 163) ST. CLAIR COUNTY / MINE HAUL ROAD CROSS SECTIONS – STAGE 1

STA. 503+00.00 TO STA. 503+50.00