CONTRACT NO. 76A34

| F.A.P RTE. | SECTION | COUNTY | TOTAL SHEETS | SHEET NO. |
|---|---|---|---|---|
| 609 | *** | ST. CLAIR | 350 | 333 |
| STA. 501+25.00 | | TO STA. 501+75.00 | | |
| FED. ROAD DIST. NO. | ILLINOIS | FED. AID PROJECT | | |
| *** 76RS-3, 76-2BR-21 | | | | |

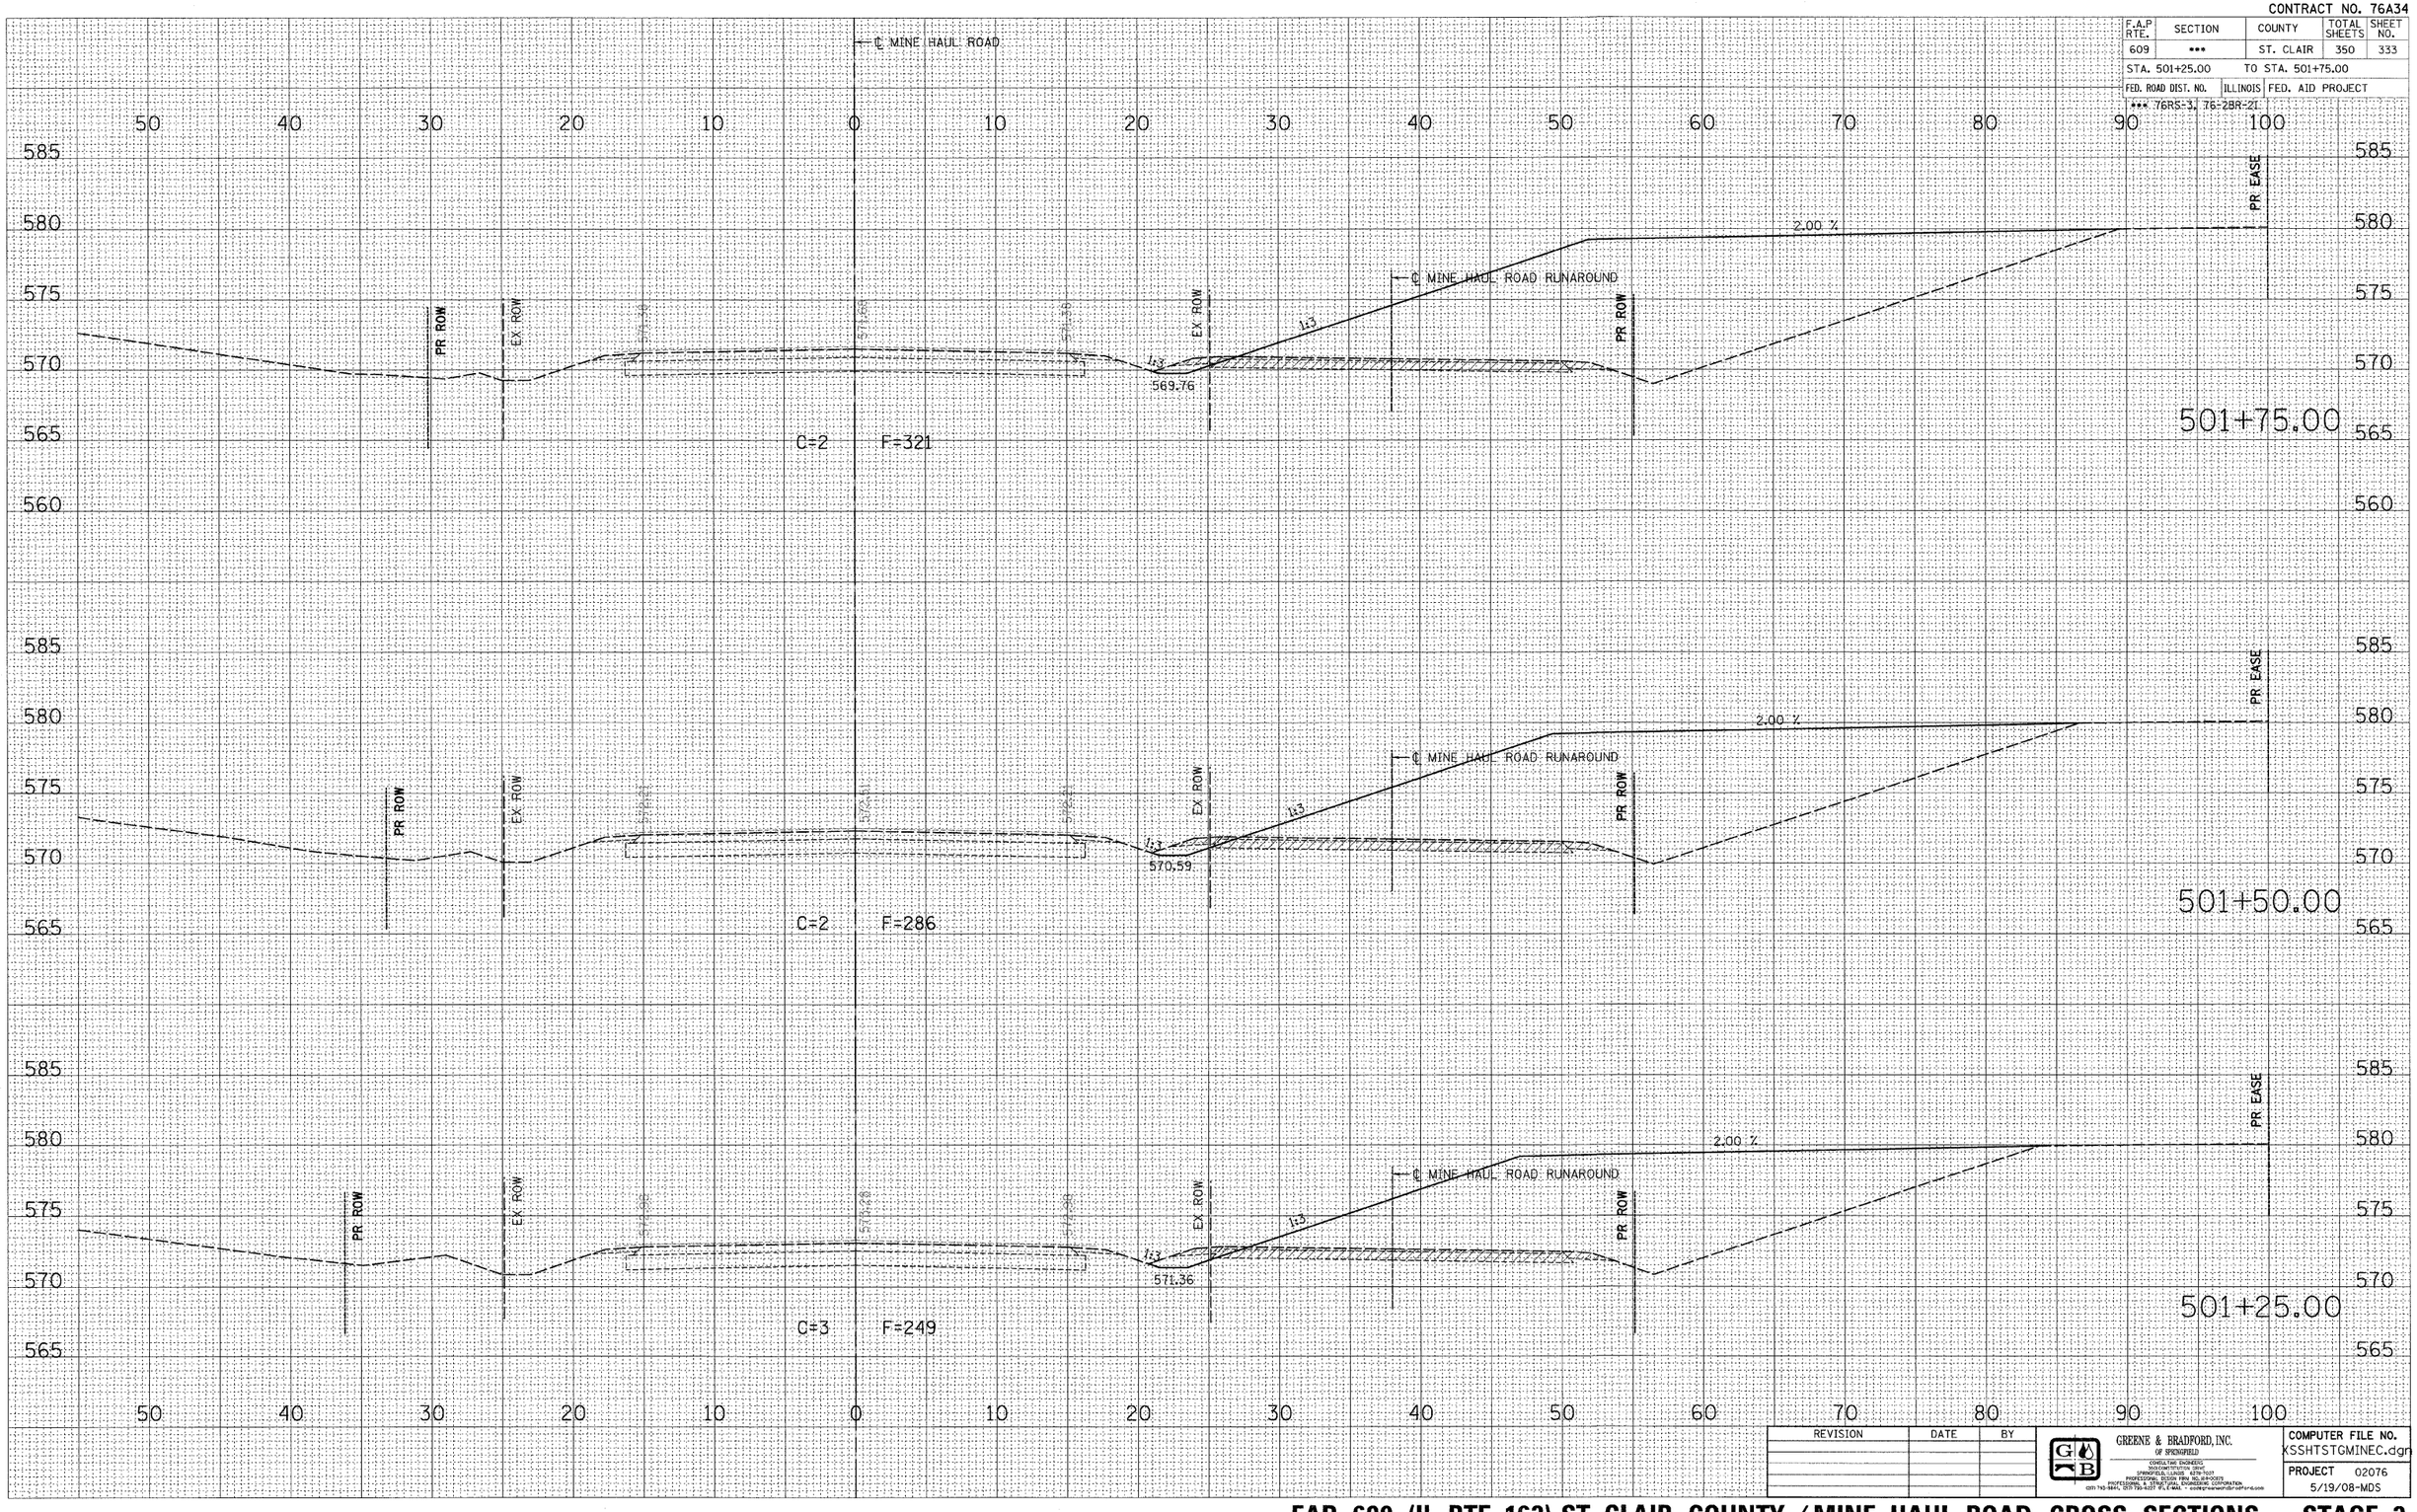


| FINAL SURVEY NOTE BOOK | | BY | DATE |
|---|---|---|---|
| | SURVEYED | | |
| | PLOTTED | | |
| | TRANSFER | | |
| | AREAS | | |
| NO. | AREAS CHECKED | | |

| ORIGINAL SURVEY NOTE BOOK | | BY | DATE |
|---|---|---|---|
| | SURVEYED | | |
| | PLOTTED | | |
| | TRANSFER | | |
| | AREAS | | |
| NO. | AREAS CHECKED | | |

PLOT DATE = 8/1/2008 4:52:26 PM
FILE NAME = J:\02076\DRAWINGS\XSSHTSTGMINEC.dgn
PLOT SCALE = 5.0000 ' / IN.
MODEL = Default
OPERATOR = marks

| REVISION | DATE | BY |
|---|---|---|
| | | |

GREENE & BRADFORD, INC.
OF SPRINGFIELD
CONSULTING ENGINEERS
2340 SOUTH 6TH STREET
SPRINGFIELD, ILLINOIS 62703-5037
PROFESSIONAL DESIGN FIRM NO.-89-000375
PROFESSIONAL & STRUCTURAL ENGINEERING CORPORATION
(217) 742-5844, (217) 793-6227 FILE-MAIL - address@greenebradford.com

COMPUTER FILE NO. XSSHTSTGMINEC.dgn
PROJECT 02076
5/19/08-MDS

**FAP 609 (IL RTE. 163) ST. CLAIR COUNTY / MINE HAUL ROAD CROSS SECTIONS – STAGE 3**

**STA. 501+25.00 TO STA. 501+75.00**