CONTRACT NO. 76A34

F.A.P. RTE.	SECTION	COUNTY	TOTAL SHEETS	SHEET NO
609	76-28R-21	ST. CLAIR	350	341
STA.	242+00.00	TO STA.	243+00.00	
FED. ROAD DIST. NO.		ILLINOIS	FED. AID PROJECT	

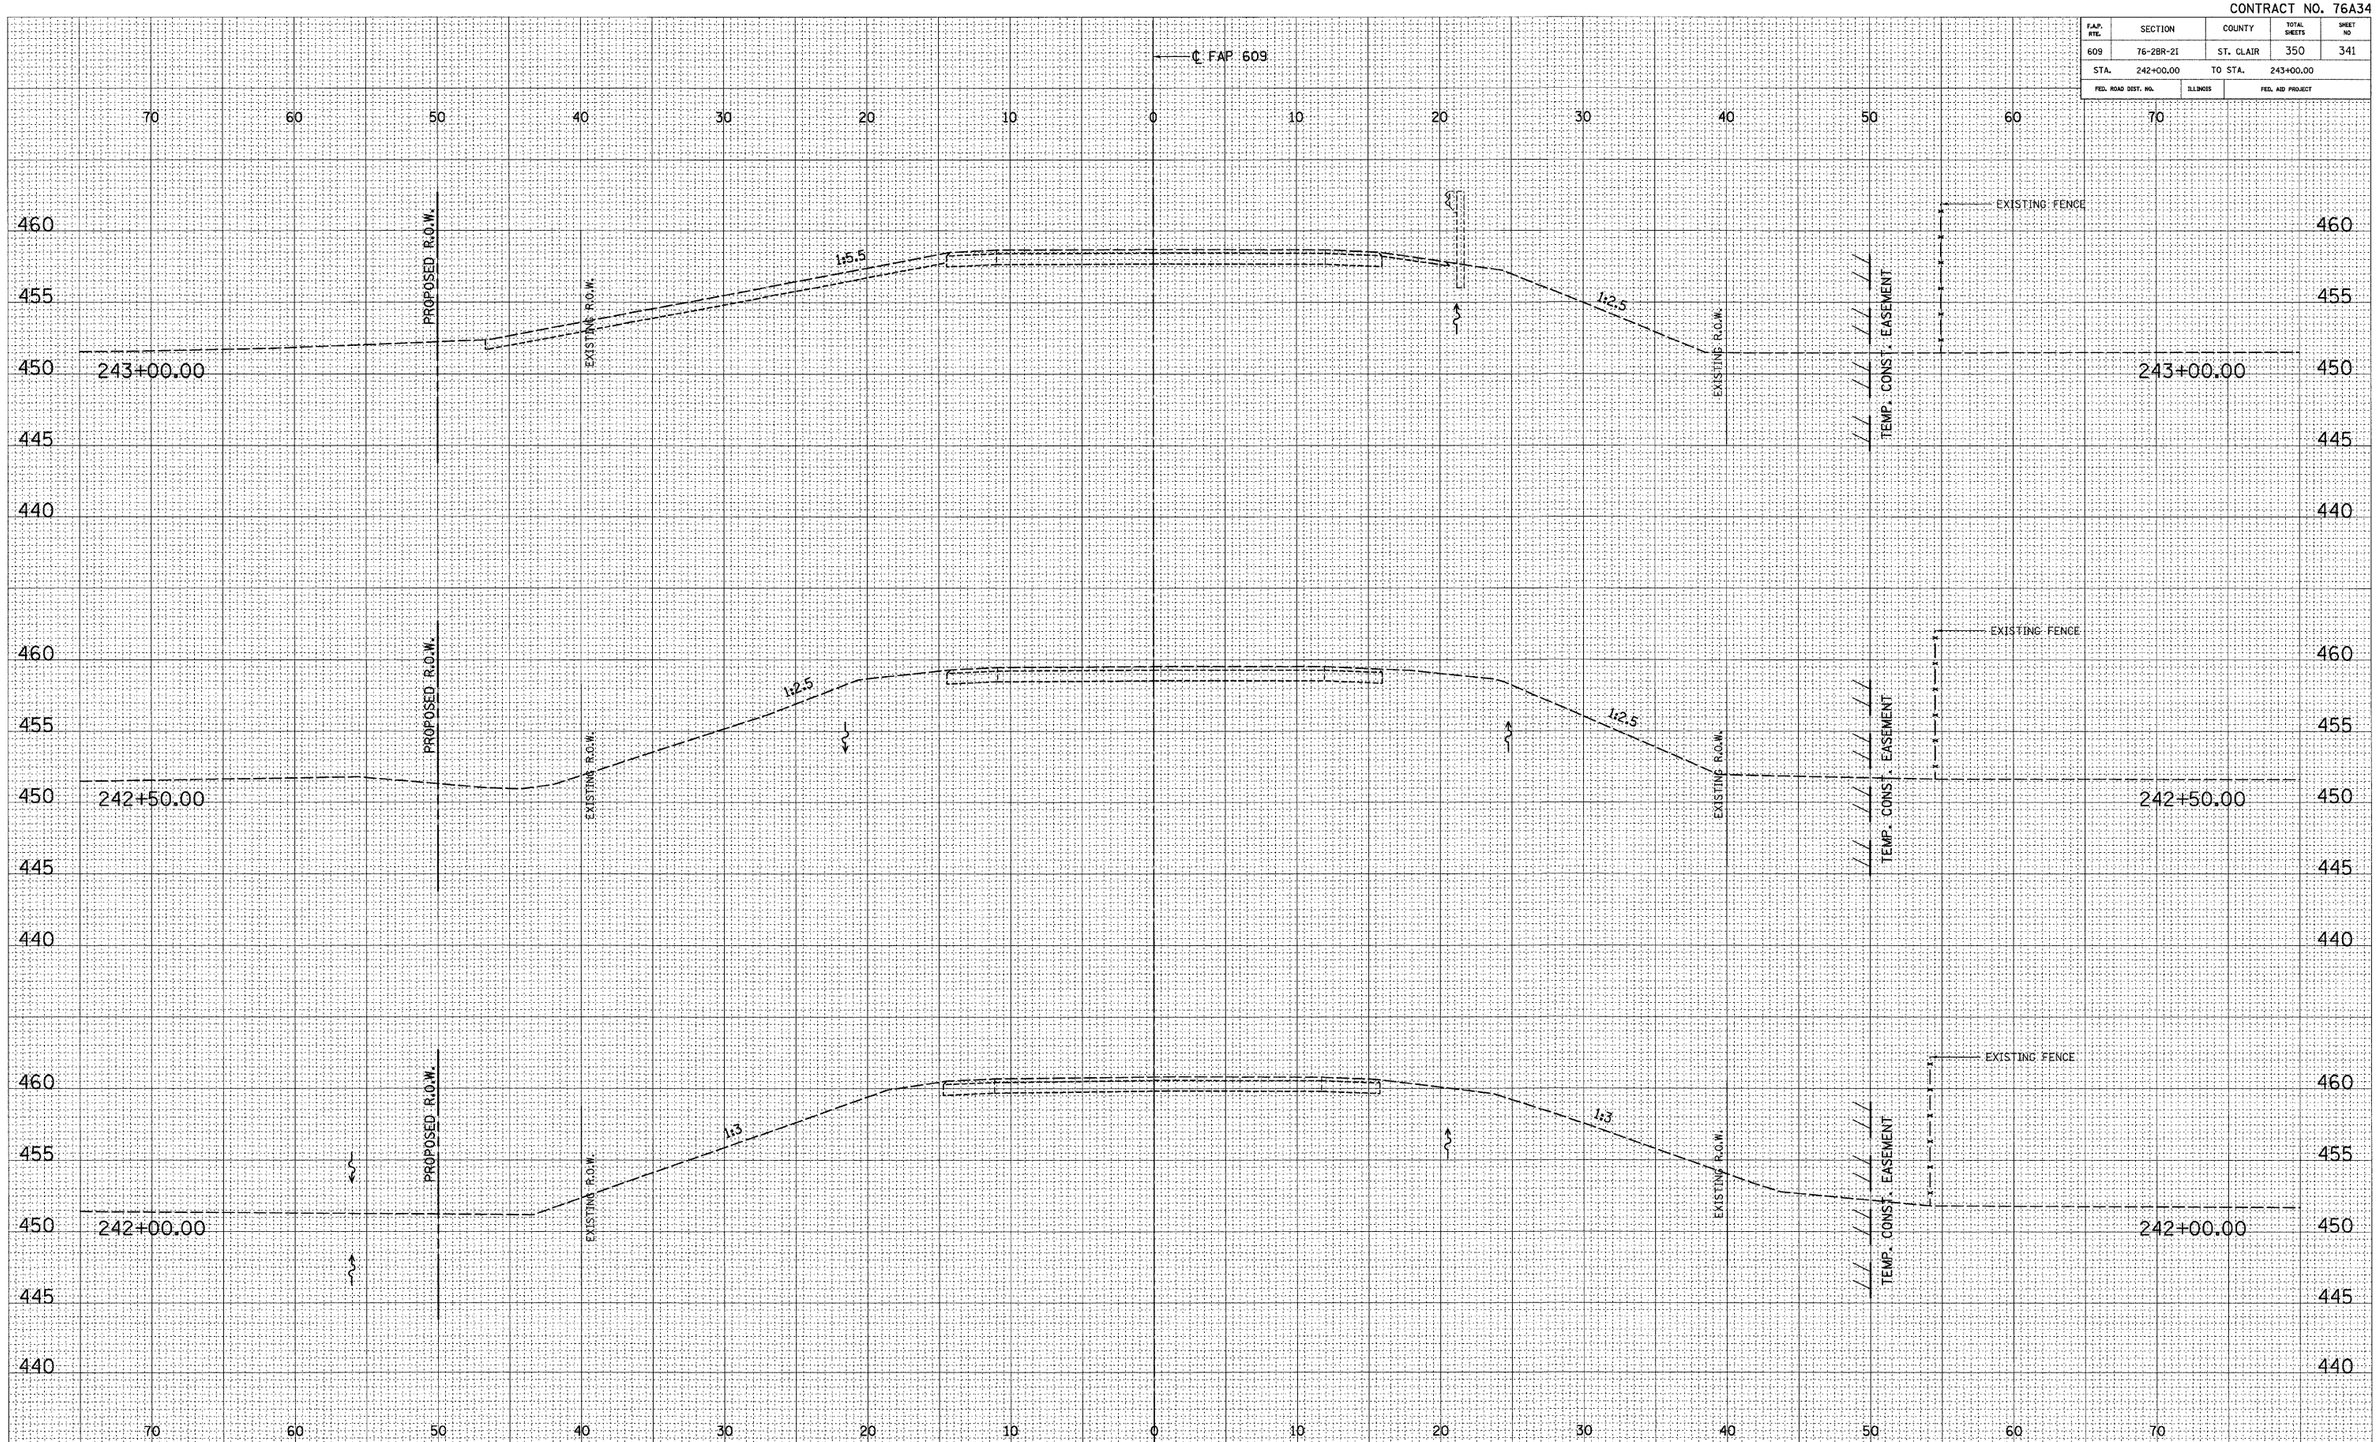

REVISIONS	DATE	BY
IDOT REVIEW	03/08	WCB/MDS

GREENE & BRADFORD, INC.
OF SPRINGFIELD
CONSULTING ENGINEERS
3600 CONSTITUTION DRIVE
SPRINGFIELD, ILLINOIS 62707
PROFESSIONAL DESIGN FIRM NO. 184-00879
PROFESSIONAL & STRUCTURAL ENGINEERING CORPORATION
(217) 753-6844, (217) 753-6877 (F), E-MAIL - cadbgreenewindbradford.com

COMPUTER FILE NO.
XSSHT163BR_2 2
PROJECT: 02076
8/14/07-MML

FINAL SURVEY
NOTE BOOK NO.
SURVEYED
PLOTTED
TEMPLATE
AREAS
AREAS CHECKED
BY
DATE

ORIGINAL SURVEY
NOTE BOOK NO.
SURVEYED
PLOTTED
TEMPLATE
AREAS
AREAS CHECKED
BY
DATE

IDOTXSEC-5 1:5 8/07/00

SCOUR MITIGATION - MAINLINE CROSS SECTIONS - FAP ROUTE 609 (IL. RTE. 163) ST. CLAIR COUNTY

STA. 242+00.00 TO STA. 243+00.00