PLAN — SURVEYED / PLOTTED / ROADWAY CHECKED / RT. OF WAY CHECKED / NOTE BOOK / CADD FILE NAME / NO. / BY / DATE

PROFILE — SURVEYED / PLOTTED / ROADWAY CHECKED / NOTE BOOK / S.M. NO'S / STRUCTURE NO'S / NO. / BY / DATE

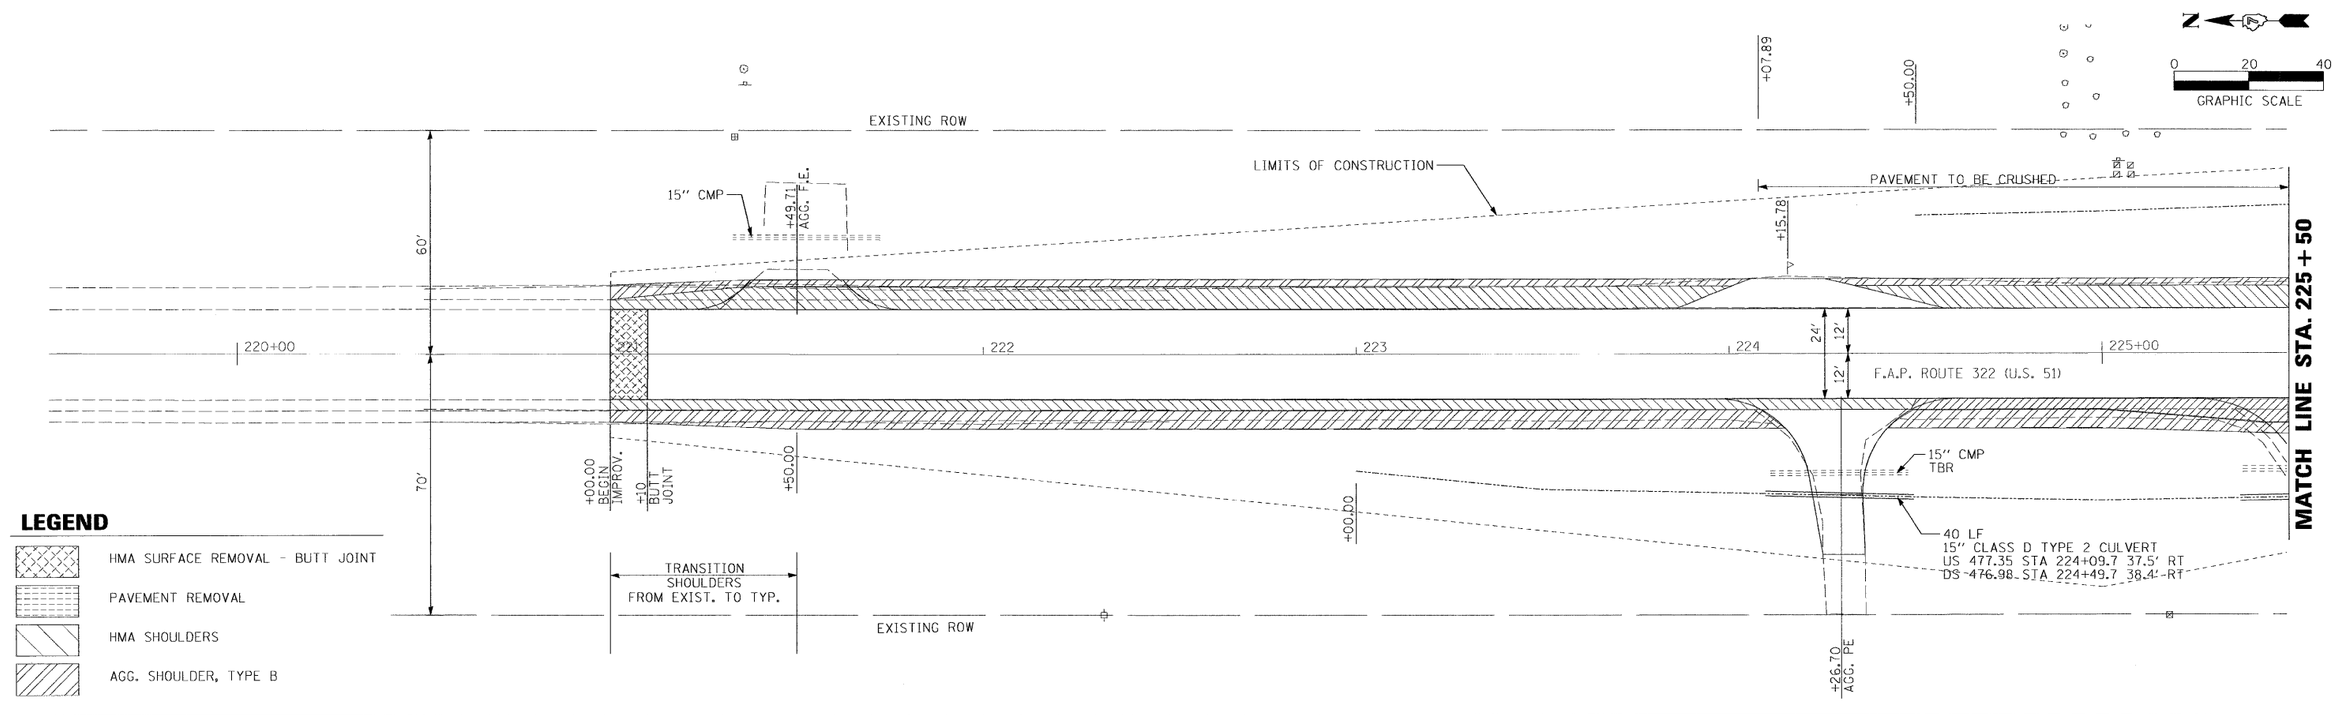

LEGEND

- HMA SURFACE REMOVAL - BUTT JOINT
- PAVEMENT REMOVAL
- HMA SHOULDERS
- AGG. SHOULDER, TYPE B

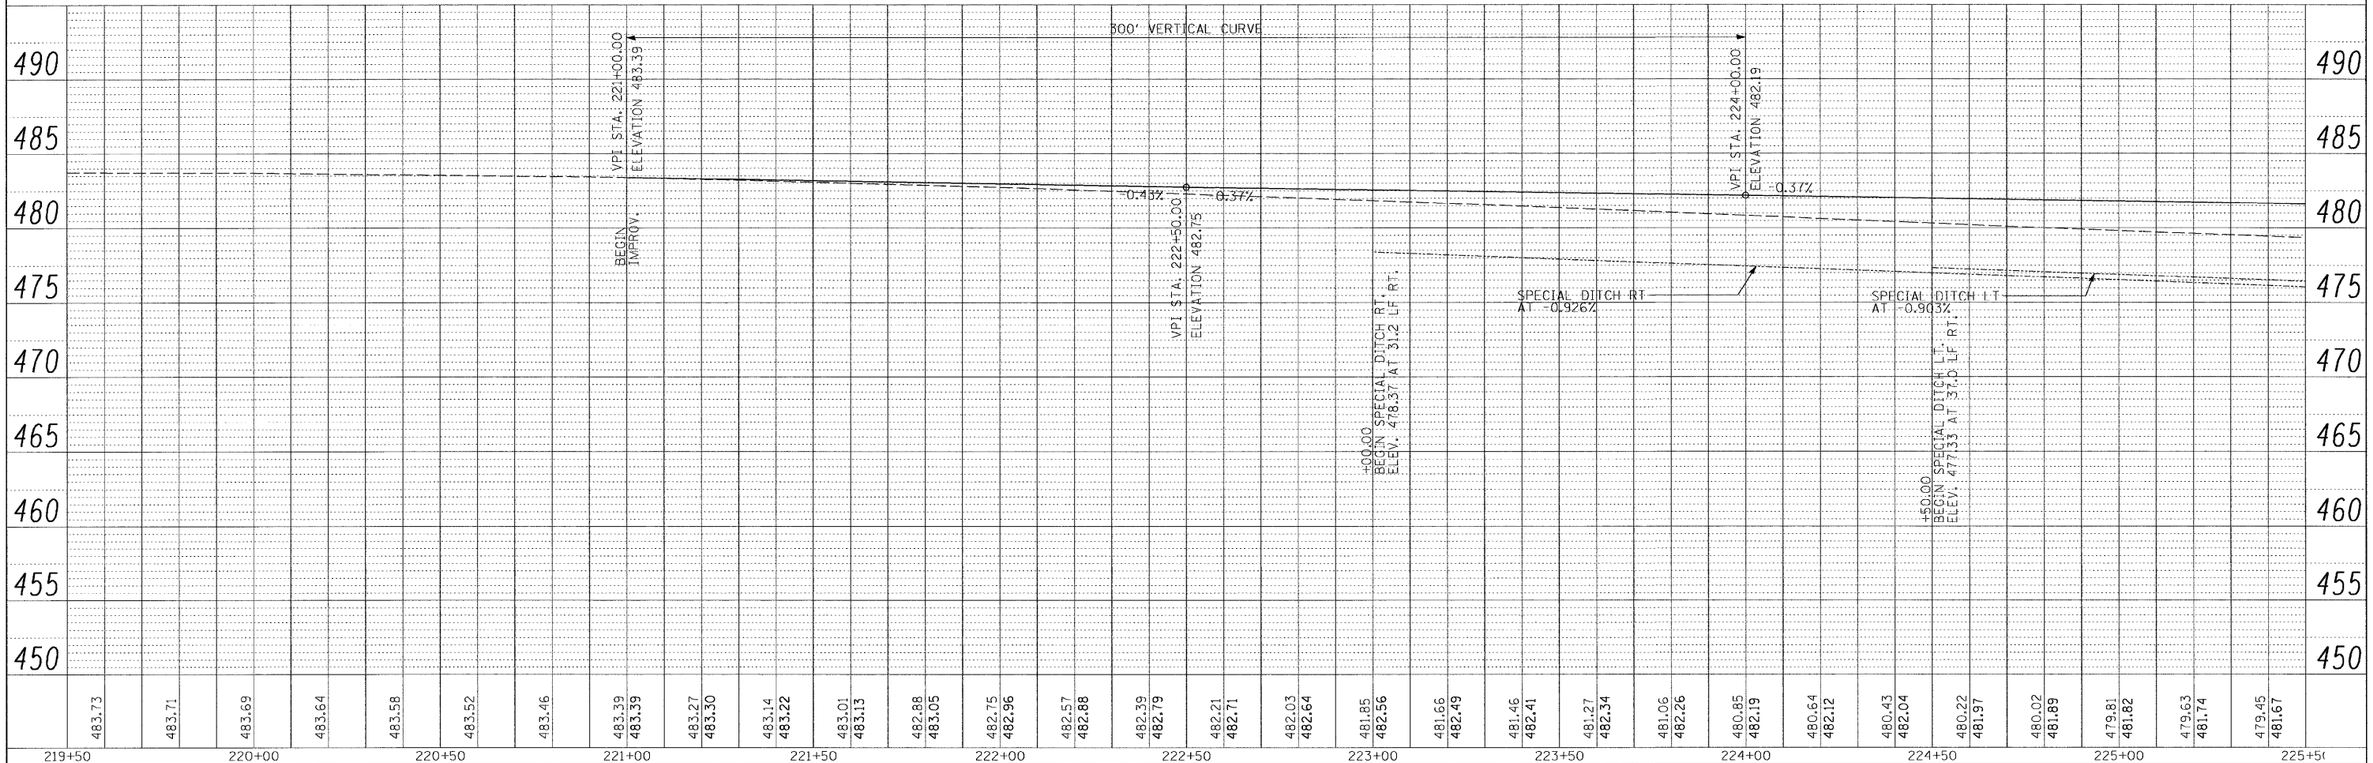

FILE NAME = P:\06a1711-5\Design\Plans\1711-5p&pl.dgn	USER NAME = #USER#	DESIGNED -	REVISED -
		DRAWN -	REVISED -
	PLOT SCALE = 20.000 ' / IN.	CHECKED -	REVISED -
	PLOT DATE = 8/26/2008	DATE -	REVISED -

STATE OF ILLINOIS
DEPARTMENT OF TRANSPORTATION

PLAN AND PROFILE SHEET

SCALE: | SHEET NO. OF SHEETS | STA. 219+50 TO STA. 225+50

F.A.P RTE.	SECTION	COUNTY	TOTAL SHEETS	SHEET NO.
322	24BR-1	FAYETTE	57	14
		CONTRACT NO. 94770		
FED. ROAD DIST. NO.	ILLINOIS	FED. AID PROJECT		