ROUTE NO.	SECTION	COUNTY	TOTAL SHEETS	SHEET NO.
FAS 662 (TR 61)	*	CUMBERLAND	85	38
FED. ROAD DIST. NO. 7		ILLINOIS	FED. AID PROJECT-	

SHEET NO. 8
26 SHEETS

*Section 01-00061-00-BR Contract #95552

* Order a(E) bars full length. Cut bars in field to fit skew and use the remainder of bars at other end of deck.

** See Sheet 9 of 26 for $a_3(E)$ bars field cutting diagram.

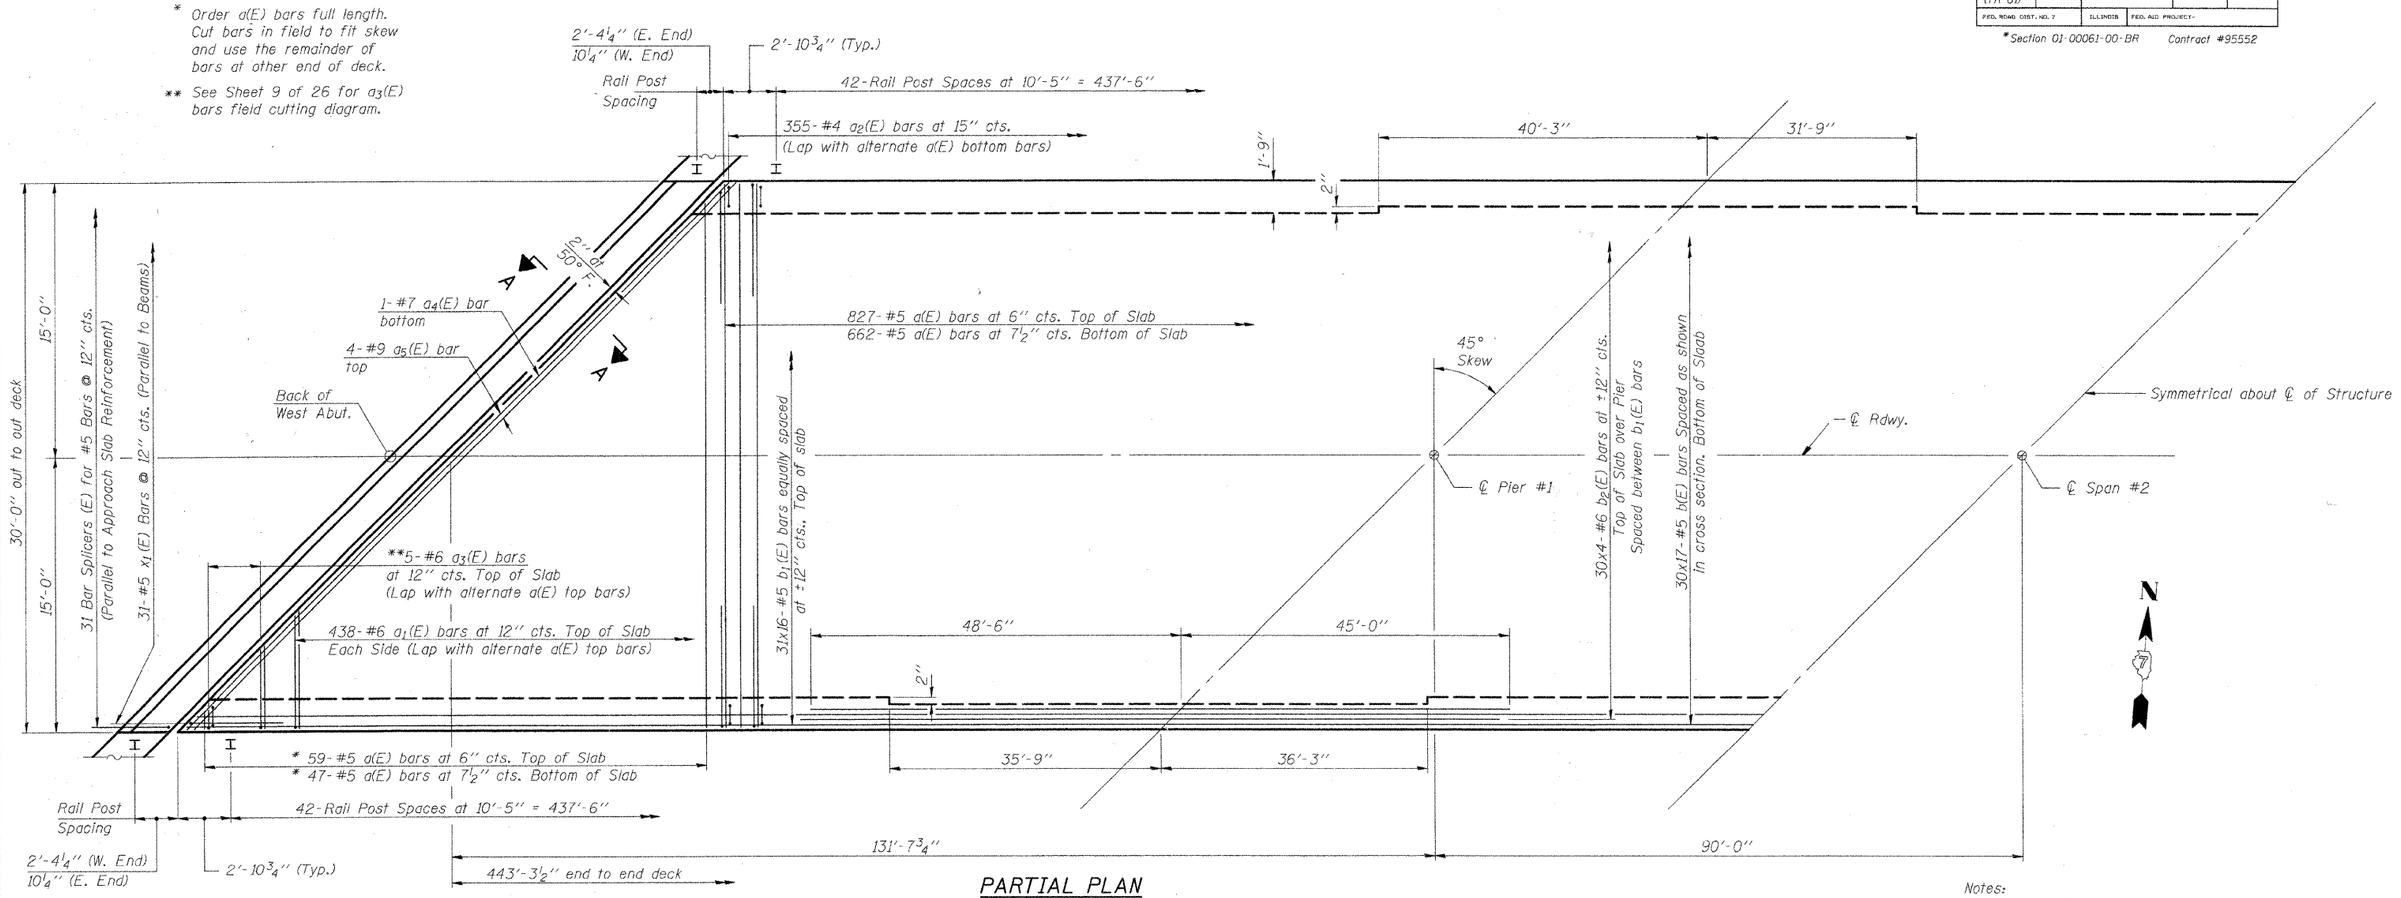

PARTIAL PLAN

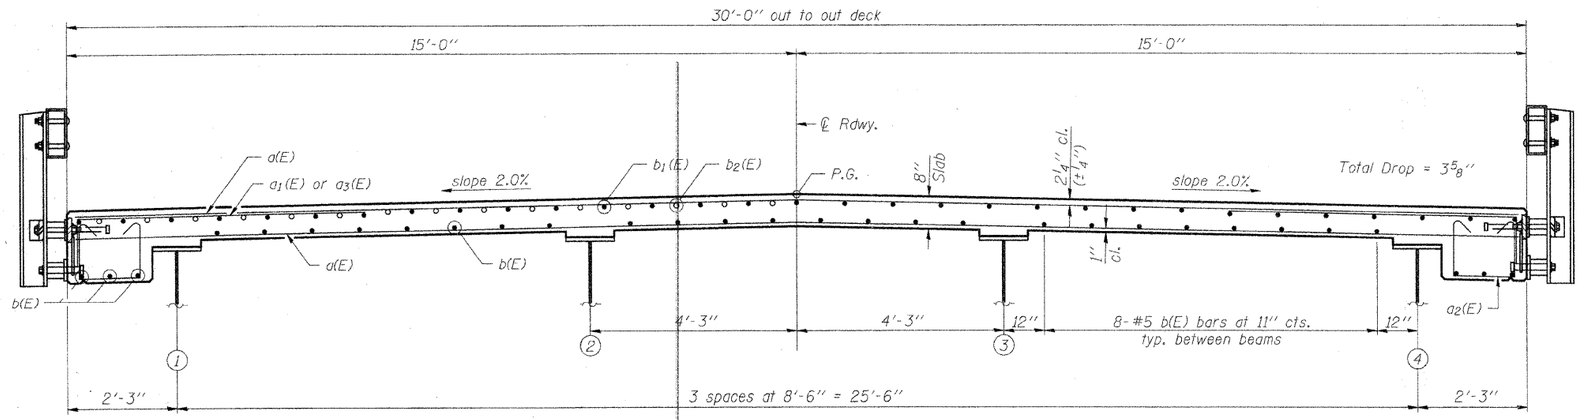

NEAR PIER — NEAR MIDSPAN

CROSS SECTION
(Looking East)

Notes:
See Sheet 09 of 26 for superstructure details, Bill of Material & Section A-A.
Bars indicated thus 24x17-#5 etc. indicates 24 lines of bars with 17 lengths per line.
Dimensions are based on a Rolled Rail Strip Seal Joint. If the Contractor elects to use the Welded Rail Strip Seal Joint, deck dimensions may require adjustments to satisfy the details on Base Sheet EJ-SSJ.

MIN. BAR LAPS

#5 Bar - 2'-2"
#6 Bar - 2'-7"

SUPERSTRUCTURE
F.A.S. 662 (TR 61) OVER EMBARRAS RIVER
CUMBERLAND COUNTY
SECTION 01-00061-00-BR
STA. 470+75.00
STRUCTURE NUMBER 018-3191
PROFESSIONAL DESIGN FIRM LICENSE #184-001084

© Copyright Hanson Professional Services Inc. 2008

HANSON
Hanson Professional Services Inc.

JOB NO. 01S2021B
DATE 02/04/08

LAYOUT	MNK	11/30/07
DRAWN	DJP	12/28/07
REVIEWED	JWK	02/04/08

04/04/2008 03:06 PM
I:\01Jobs\01S2021B\acad\Struct\Sheet\River_Bridge_Plans.dgn