CONTRACT NO. 98542

F.A.S. RTE.	SECTION	COUNTY	TOTAL SHEETS	SHEET NO.
932	(8,9,11)W,RS-1	•	401	252
STA. 155+00.00		TO STA. 158+00.00		
FED. ROAD DIST. NO.	ILLINOIS	FED. AID PROJECT		

• JOHNSON & POPE

FINAL SURVEY — NOTE BOOK — NO. — SURVEYED — PLOTTED — TYPE RATE — AREAS — AREAS CHECKED — BY — DATE

ORIGINAL SURVEY — NOTE BOOK — NO. — SURVEYED — PLOTTED — TYPE RATE — AREAS — AREAS CHECKED — BY — DATE
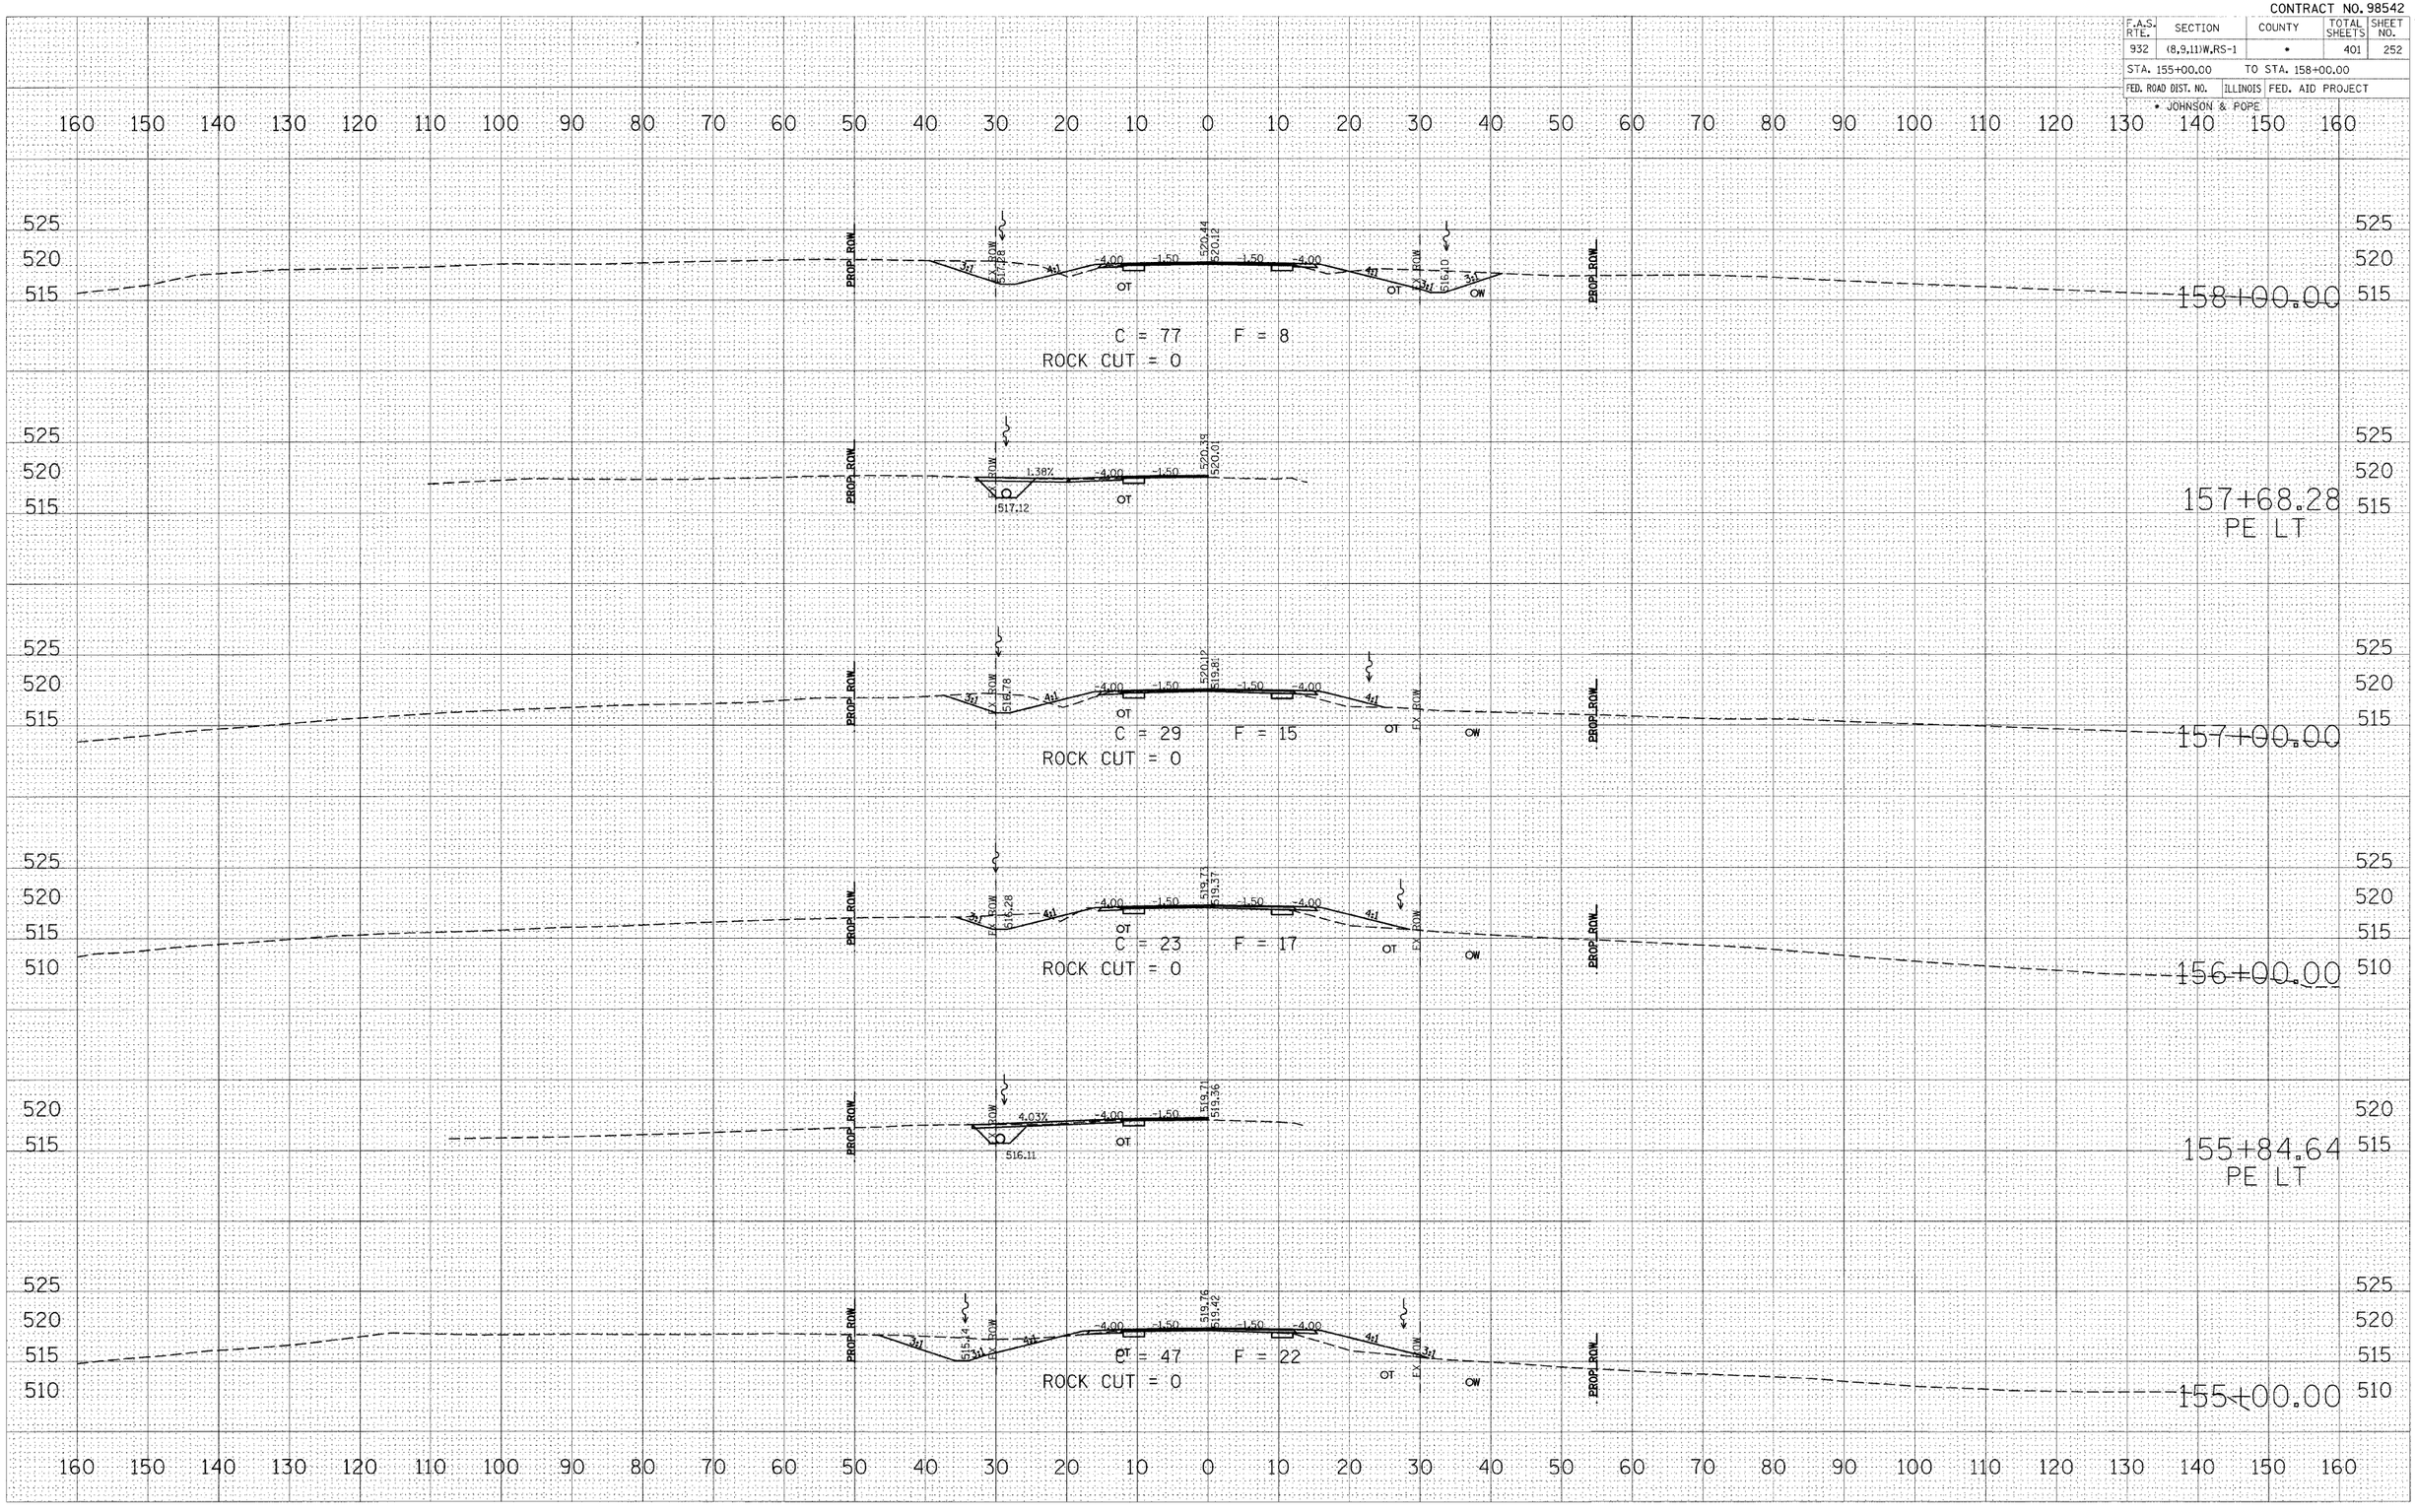
PLOT DATE = #DATE#
FILE NAME = #FILE#
PLOT SCALE = #SCALE#
USER NAME = #USER#