CONTRACT NO. 98542

F.A.S. RTE.	SECTION	COUNTY	TOTAL SHEETS	SHEET NO.
932	(8,9,11)W,RS-1	•	401	268
STA. 210+00.00		TO STA. 213+27.28		
FED. ROAD DIST. NO.	ILLINOIS	FED. AID PROJECT		

• JOHNSON & POPE

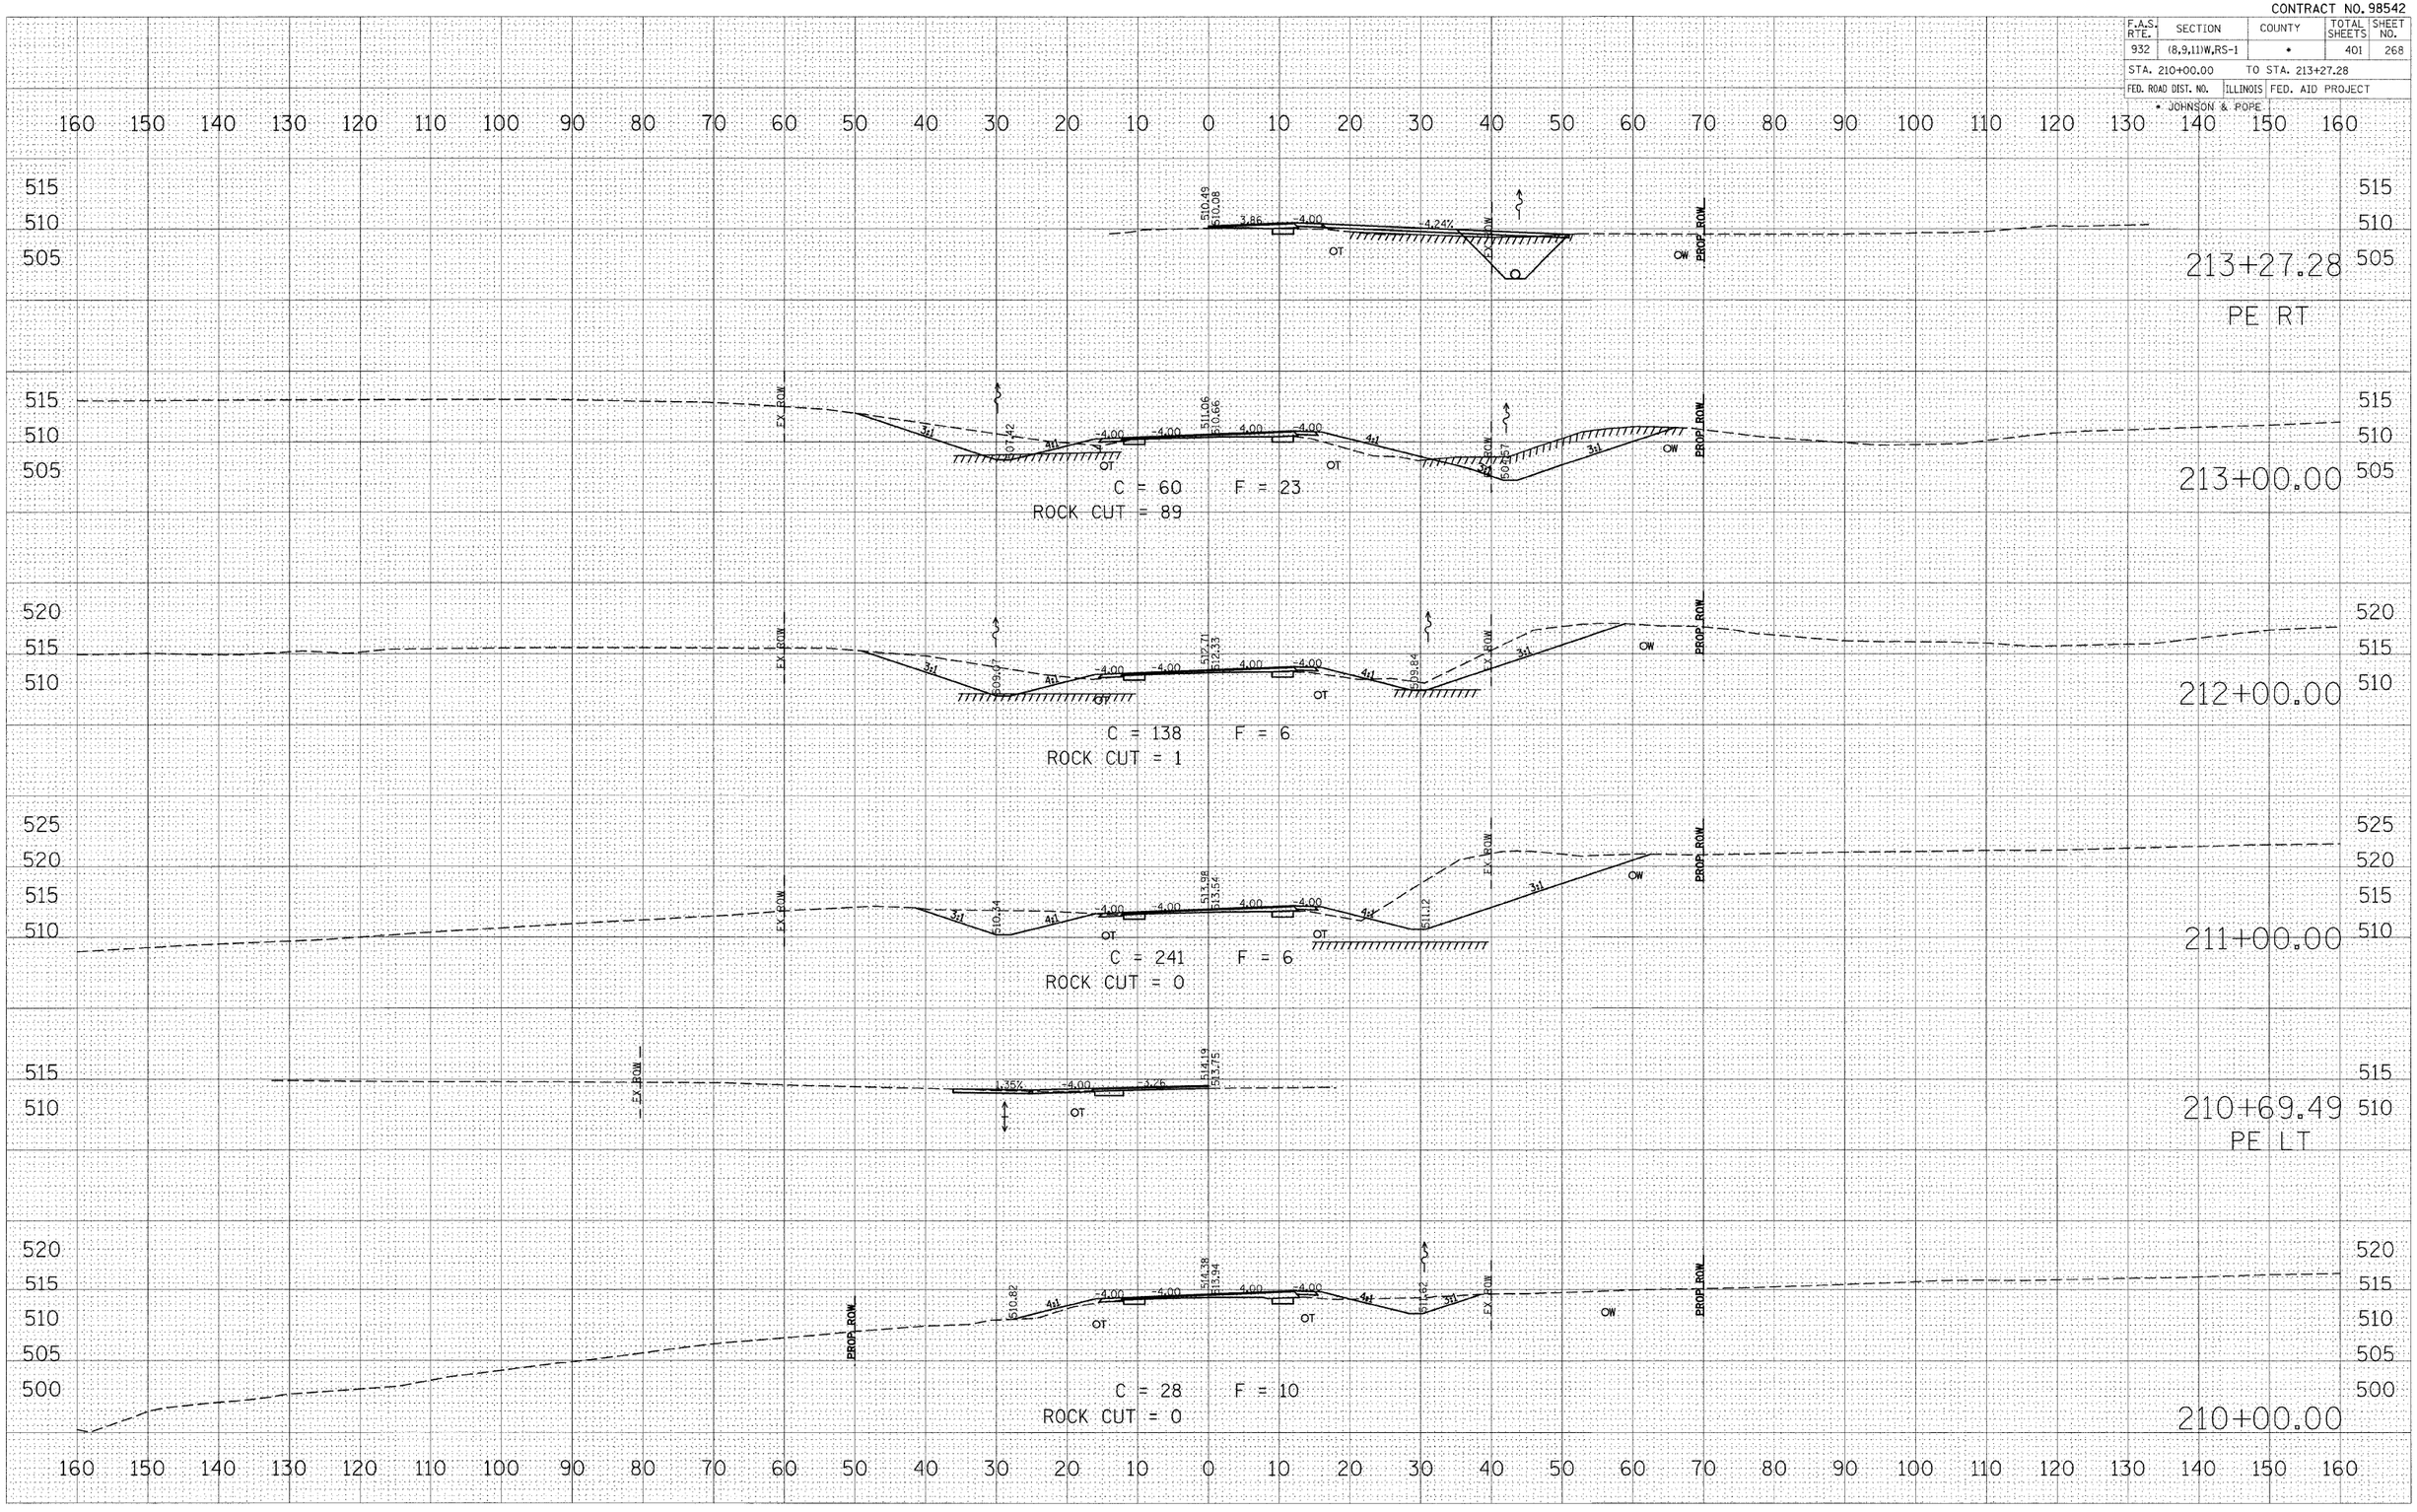

PLOT DATE = $DATE$
FILE NAME = $FILE$
PLOT SCALE = $SCALE$
USER NAME = $USER$

FINAL SURVEY — NOTE BOOK — NO.
BY — DATE
SURVEYED
PLOTTED
DRAWN
TRACED
AREAS
AREAS CHECKED

ORIGINAL SURVEY — NOTE BOOK — NO.
BY — DATE
SURVEYED
PLOTTED
DRAWN
TRACED
AREAS
AREAS CHECKED