CONTRACT NO. 98542

| F.A.S. RTE. | SECTION | COUNTY | TOTAL SHEETS | SHEET NO. |
|---|---|---|---|---|
| 932 | (8,9,11)W,RS-1 | • | 401 | 282 |
| STA. 260+82.30 | TO STA. 263+00.00 | | | |
| FED. ROAD DIST. NO. | ILLINOIS | FED. AID PROJECT | | |

• JOHNSON & POPE

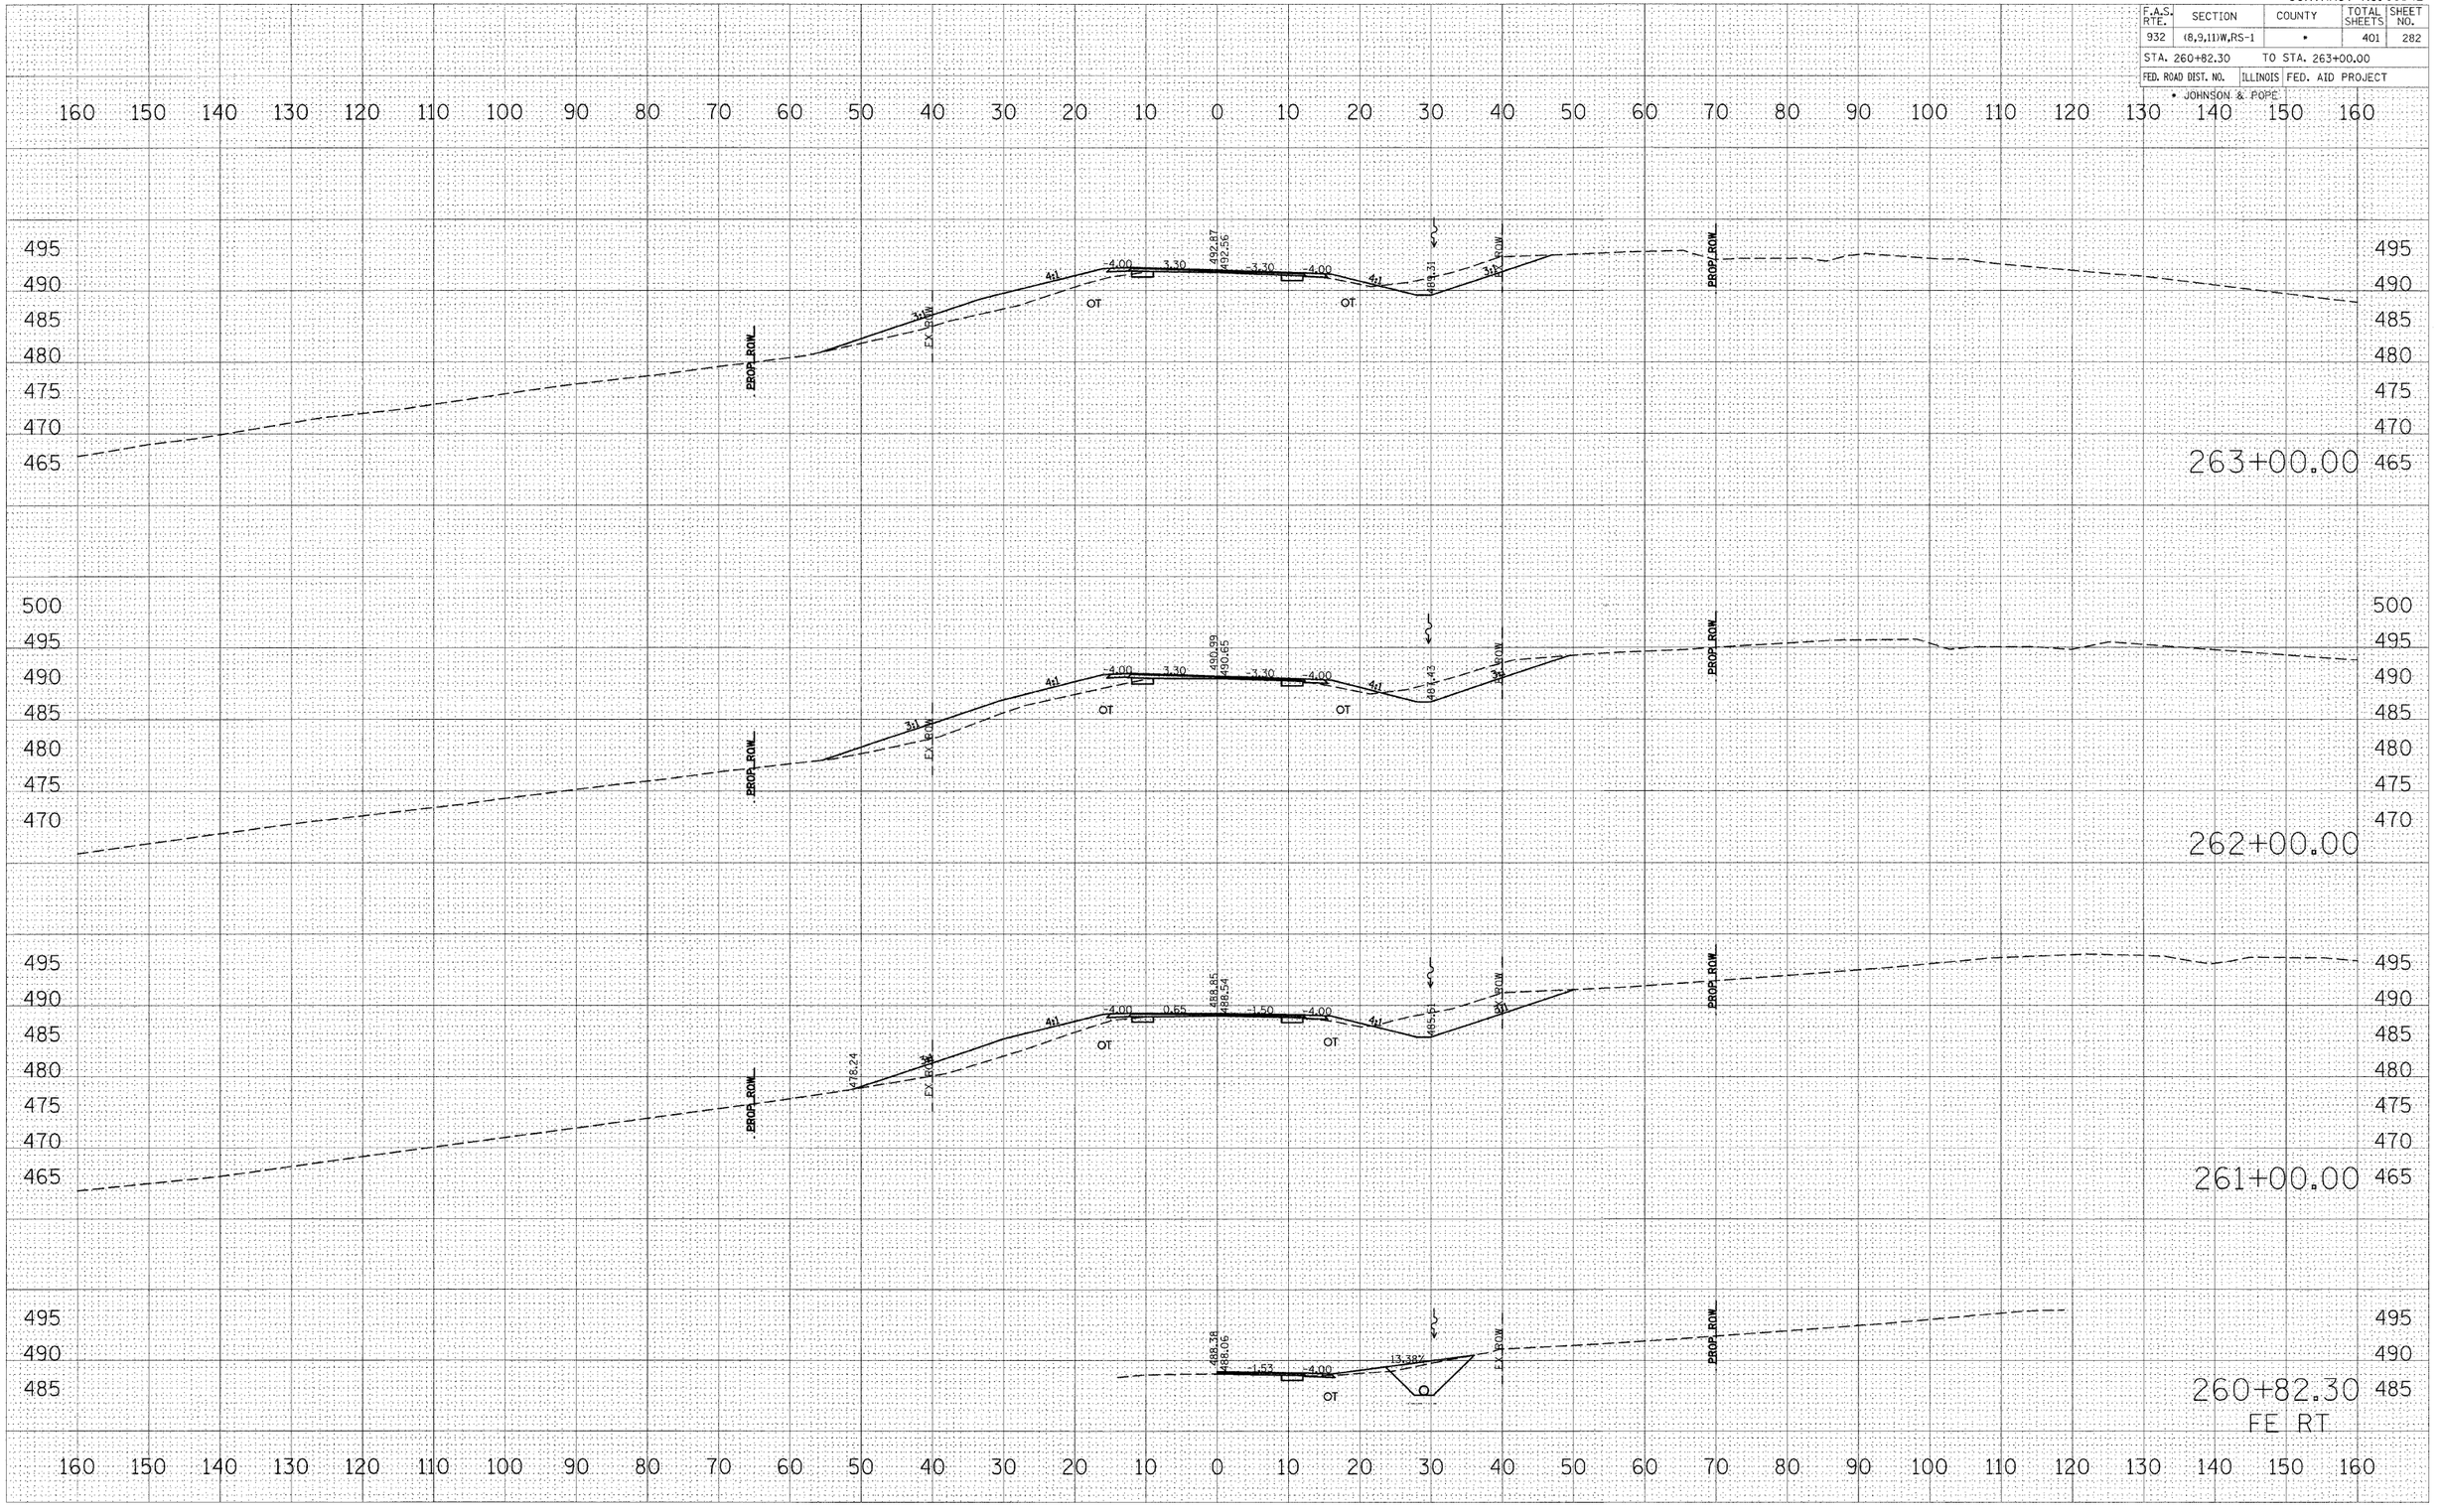


FINAL SURVEY — SURVEYED — PLOTTED — NOTE BOOK — NO. — DATE — BY — AREAS CHECKED

ORIGINAL SURVEY — SURVEYED — PLOTTED — NOTE BOOK — NO. — DATE — BY — AREAS CHECKED

PLOT DATE = $DATE$
FILE NAME = $FILE$
PLOT SCALE = $SCALE$
USER NAME = $USER$