CONTRACT NO. 98542

F.A.S. RTE.	SECTION	COUNTY	TOTAL SHEETS	SHEET NO.
932	(8,9,11)W,RS-1	*	401	308
STA. 358+00.00		TO STA. 362+00.00		
FED. ROAD DIST. NO.	ILLINOIS	FED. AID PROJECT		

* JOHNSON & POPE

FINAL SURVEY — NOTE BOOK — NO.
SURVEYED — DATE
PLOTTED — DATE
AREAS — AREAS CHECKED
BY — DATE

ORIGINAL SURVEY — NOTE BOOK
SURVEYED — DATE
PLOTTED — DATE
AREAS — AREAS CHECKED
BY — DATE
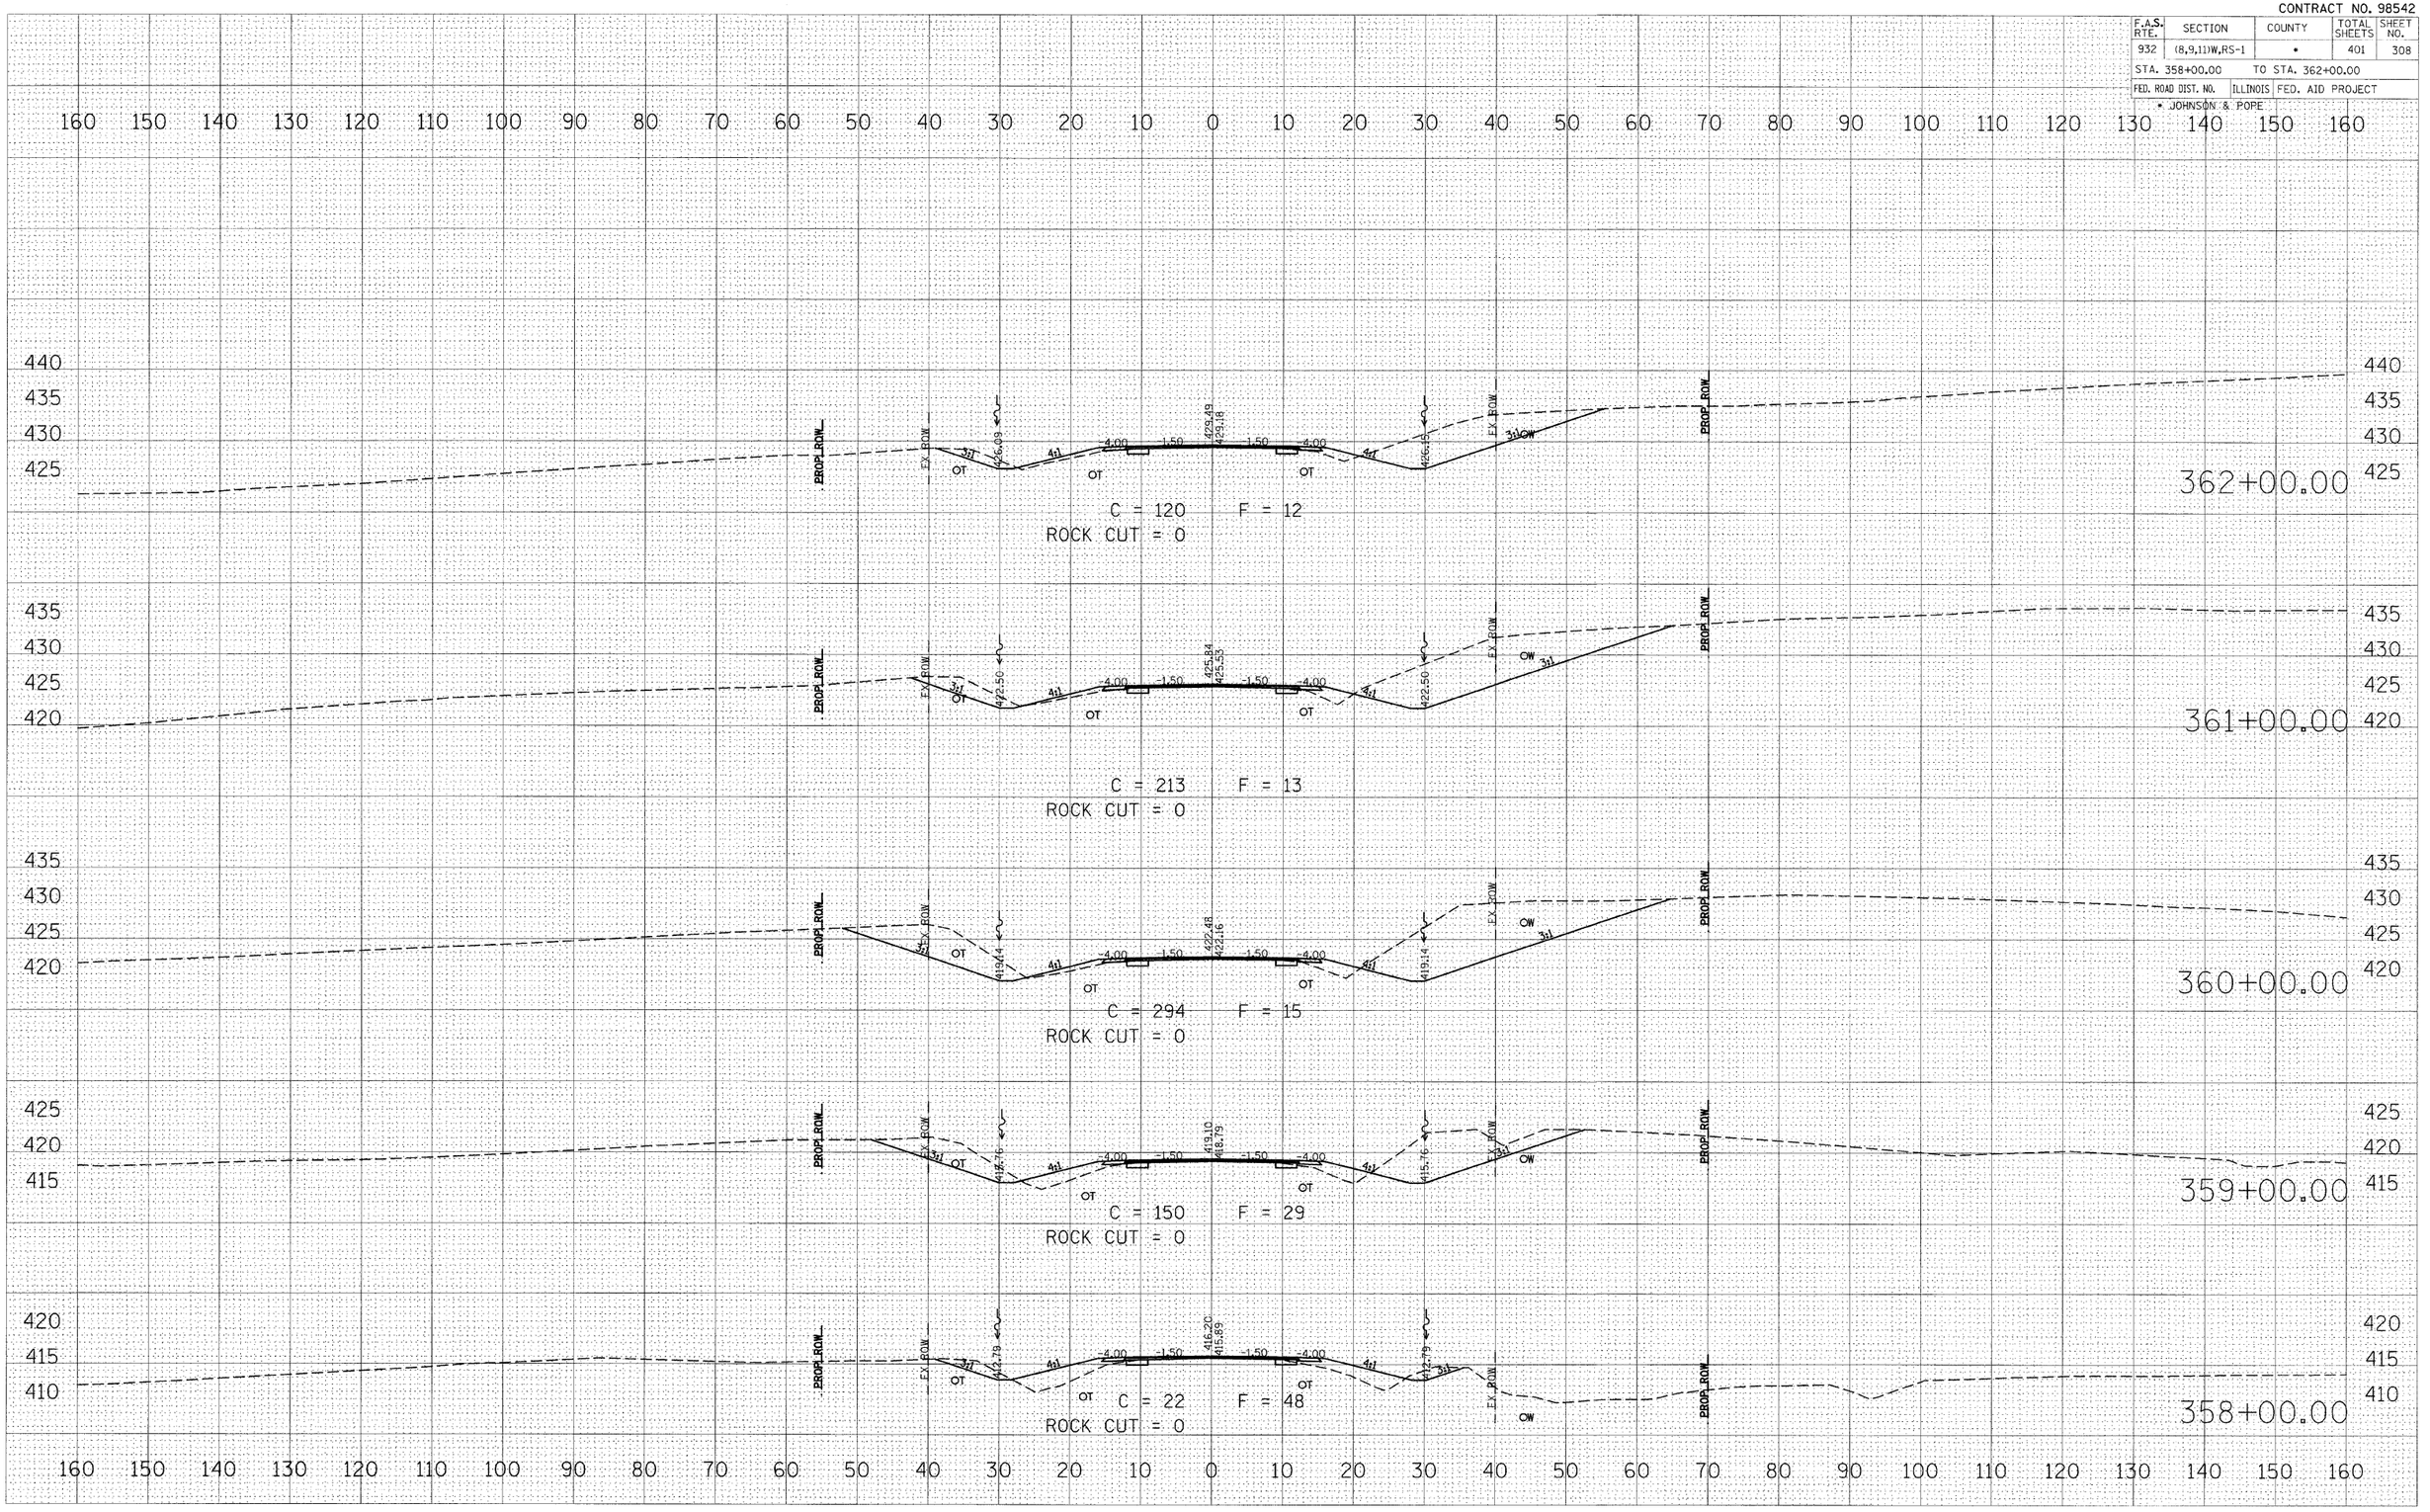
PLOT DATE = $DATE$
FILE NAME = $FILE1$
PLOT SCALE = $SCALE$
USER NAME = $USER$