FAP ROUTE	SECTION	COUNTY	TOTAL SHEETS	SHEET NO
331	5B-3	JACKSON	25	9
STA. 85+86.20		TO STA. 86+93.60		

CONTRACT NO. 98566

PLAN:	SURVEYED	BY	DATE
	PLOTTED		
NOTE BOOK	HORIZ. & VERT. CHECKED		
NO.	R.O.W. STAKED		
	CADD FILE NAME		

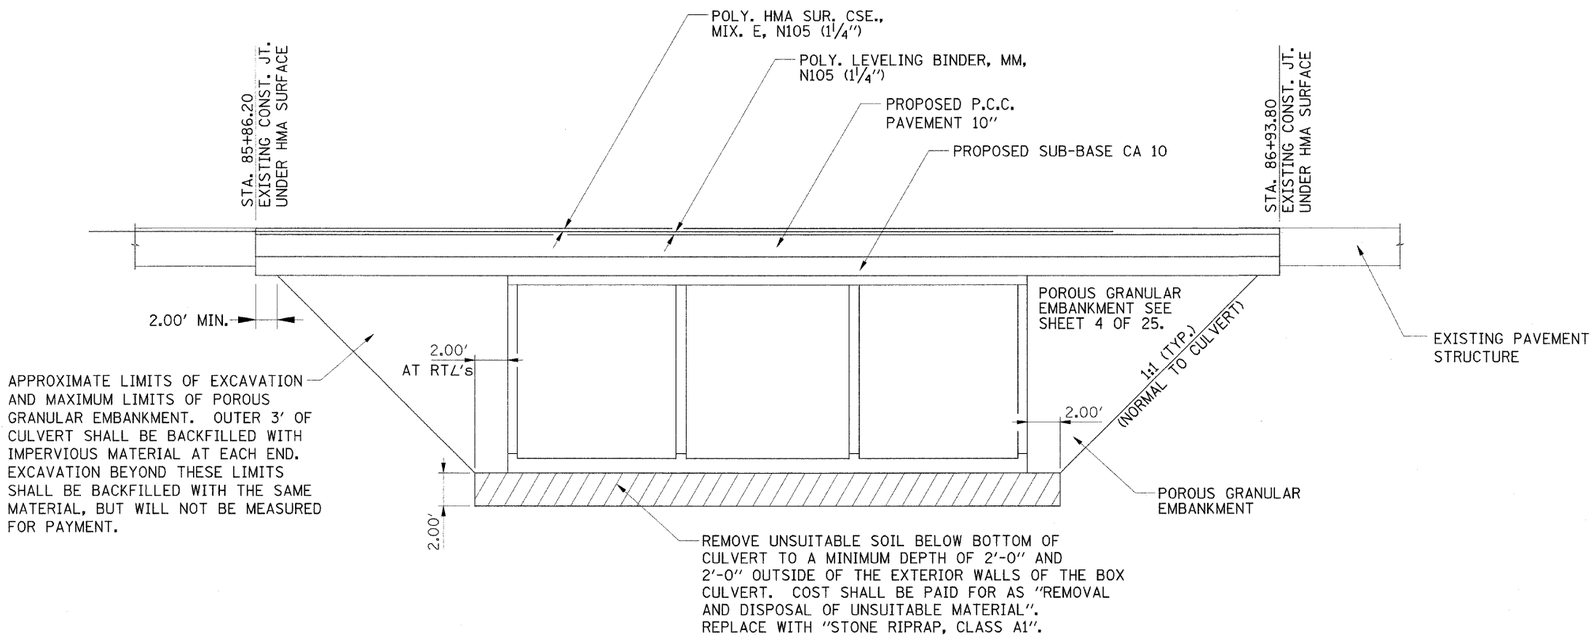

DETAIL FOR PAVEMENT REPLACEMENT AND EXCAVATION AND BACKFILL TYPES AND LIMITS

REVISIONS	
NAME	DATE

ILLINOIS DEPARTMENT OF TRANSPORTATION

CONSTRUCTION DETAILS

FAP ROUTE 331
SECTION 5B-3
JACKSON COUNTY

DRAWN BY: J. NIEDERHOFER

PLOT DATE: 06/09/08

98566/RCONSTDETAILSC39-2026.DGN