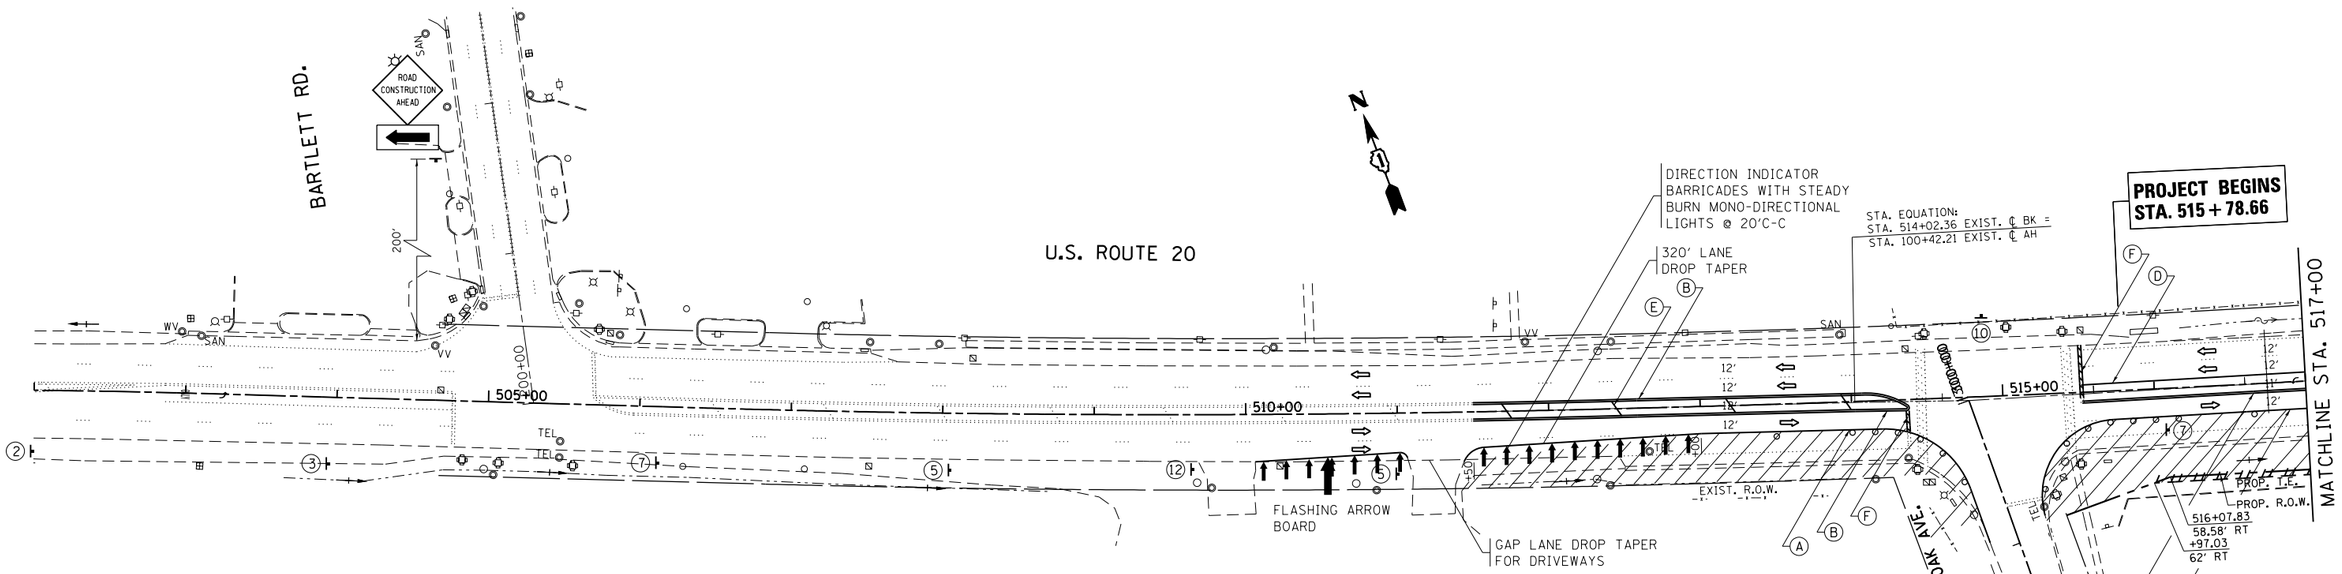

LEGEND:

- (A) TEMPORARY PAVEMENT MARKING, TYPE III 4" SOLID WHITE EDGE LINE
- (B) TEMPORARY PAVEMENT MARKING, TYPE III 4" SOLID DOUBLE YELLOW
- (C) TEMPORARY PAVEMENT MARKING, TYPE III 6" SKIP-DASH WHITE (TURN LANE)
- (D) TEMPORARY PAVEMENT MARKING, TYPE III 6" SOLID WHITE (TURN LANE)
- (E) TEMPORARY PAVEMENT MARKING, TYPE III 12" SOLID YELLOW MEDIAN DIAGONAL, 50' C-C
- (F) TEMPORARY PAVEMENT MARKING, TYPE III 24" SOLID WHITE (STOP BAR)

- ○ BARRICADE TYPE I OR TYPE II OR REFLECTORIZED DRUM @ 50' TYP. 25' C-C IN CURVES AND RADII, AND 20' C-C IN TAPERS. OR VERTICAL PANEL WITH ONE BURN LIGHT
- ⊥ TYPE III BARRICADE WITH 2 LIGHTS ONE SYMBOL REPRESENTS ANY NUMBER OF BARRICADES REQUIRED TO ADEQUATELY PROTECT THE AREA SHOWN
- ○⊢ CONSTRUCTION SIGN AND REFERENCE NUMBER (REFER TO SIGN DETAIL LEGEND SHEET)
- ⇧ TRAFFIC LANE

FOR WIDENING AND RESURFACING OPERATIONS THE SIGNING, BARRICADING AND LANE CLOSURE SHALL BE IN ACCORDANCE WITH STDS. 701602 AND 701606 IN ADDITION TO THE SIGNS SHOWN.

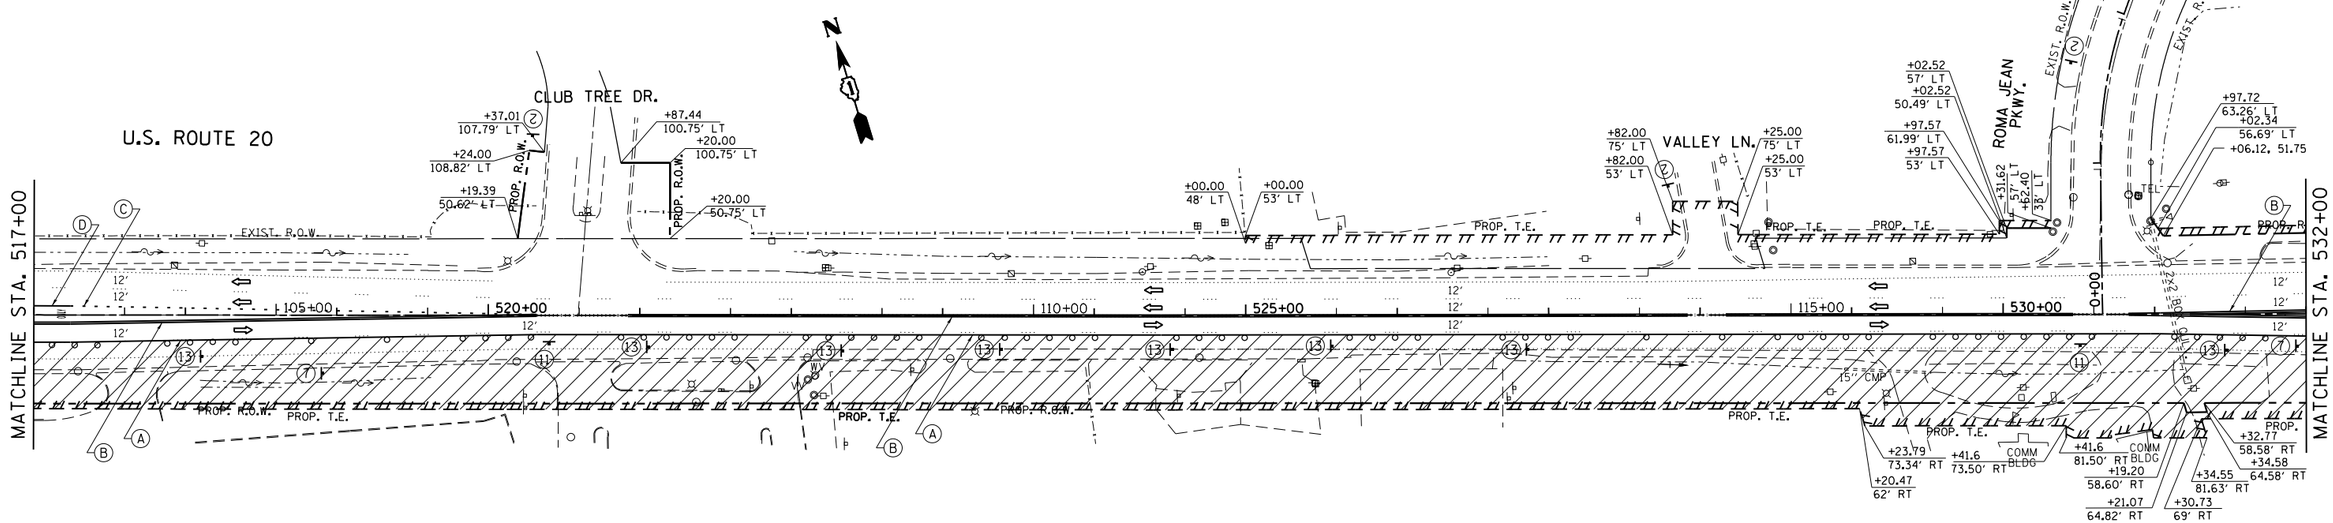

FILE NAME = c:\pw_work\pwidot\galbanjr\d0304020\P157408-sht-Design-staging2.dgn	USER NAME = galbanjr	DESIGNED -	REVISED -
		DRAWN -	REVISED -
	PLOT SCALE = 100.0000 ' / in.	CHECKED -	REVISED -
$MODELNAME$	PLOT DATE = 4/3/2013	DATE -	REVISED -

STATE OF ILLINOIS
DEPARTMENT OF TRANSPORTATION

SUGGESTED STAGING & TRAFFIC CONTROL PLAN, STAGE II
U.S. 20 (OAK AVE. TO PARK AVE.)

SCALE: 1"=50' | SHEET OF SHEETS | STA. TO STA.

F.A.P. RTE.	SECTION	COUNTY	TOTAL SHEETS	SHEET NO.
345	7Y-WRS	COOK	97	24
		CONTRACT NO. 60N18		
	ILLINOIS FED. AID PROJECT			