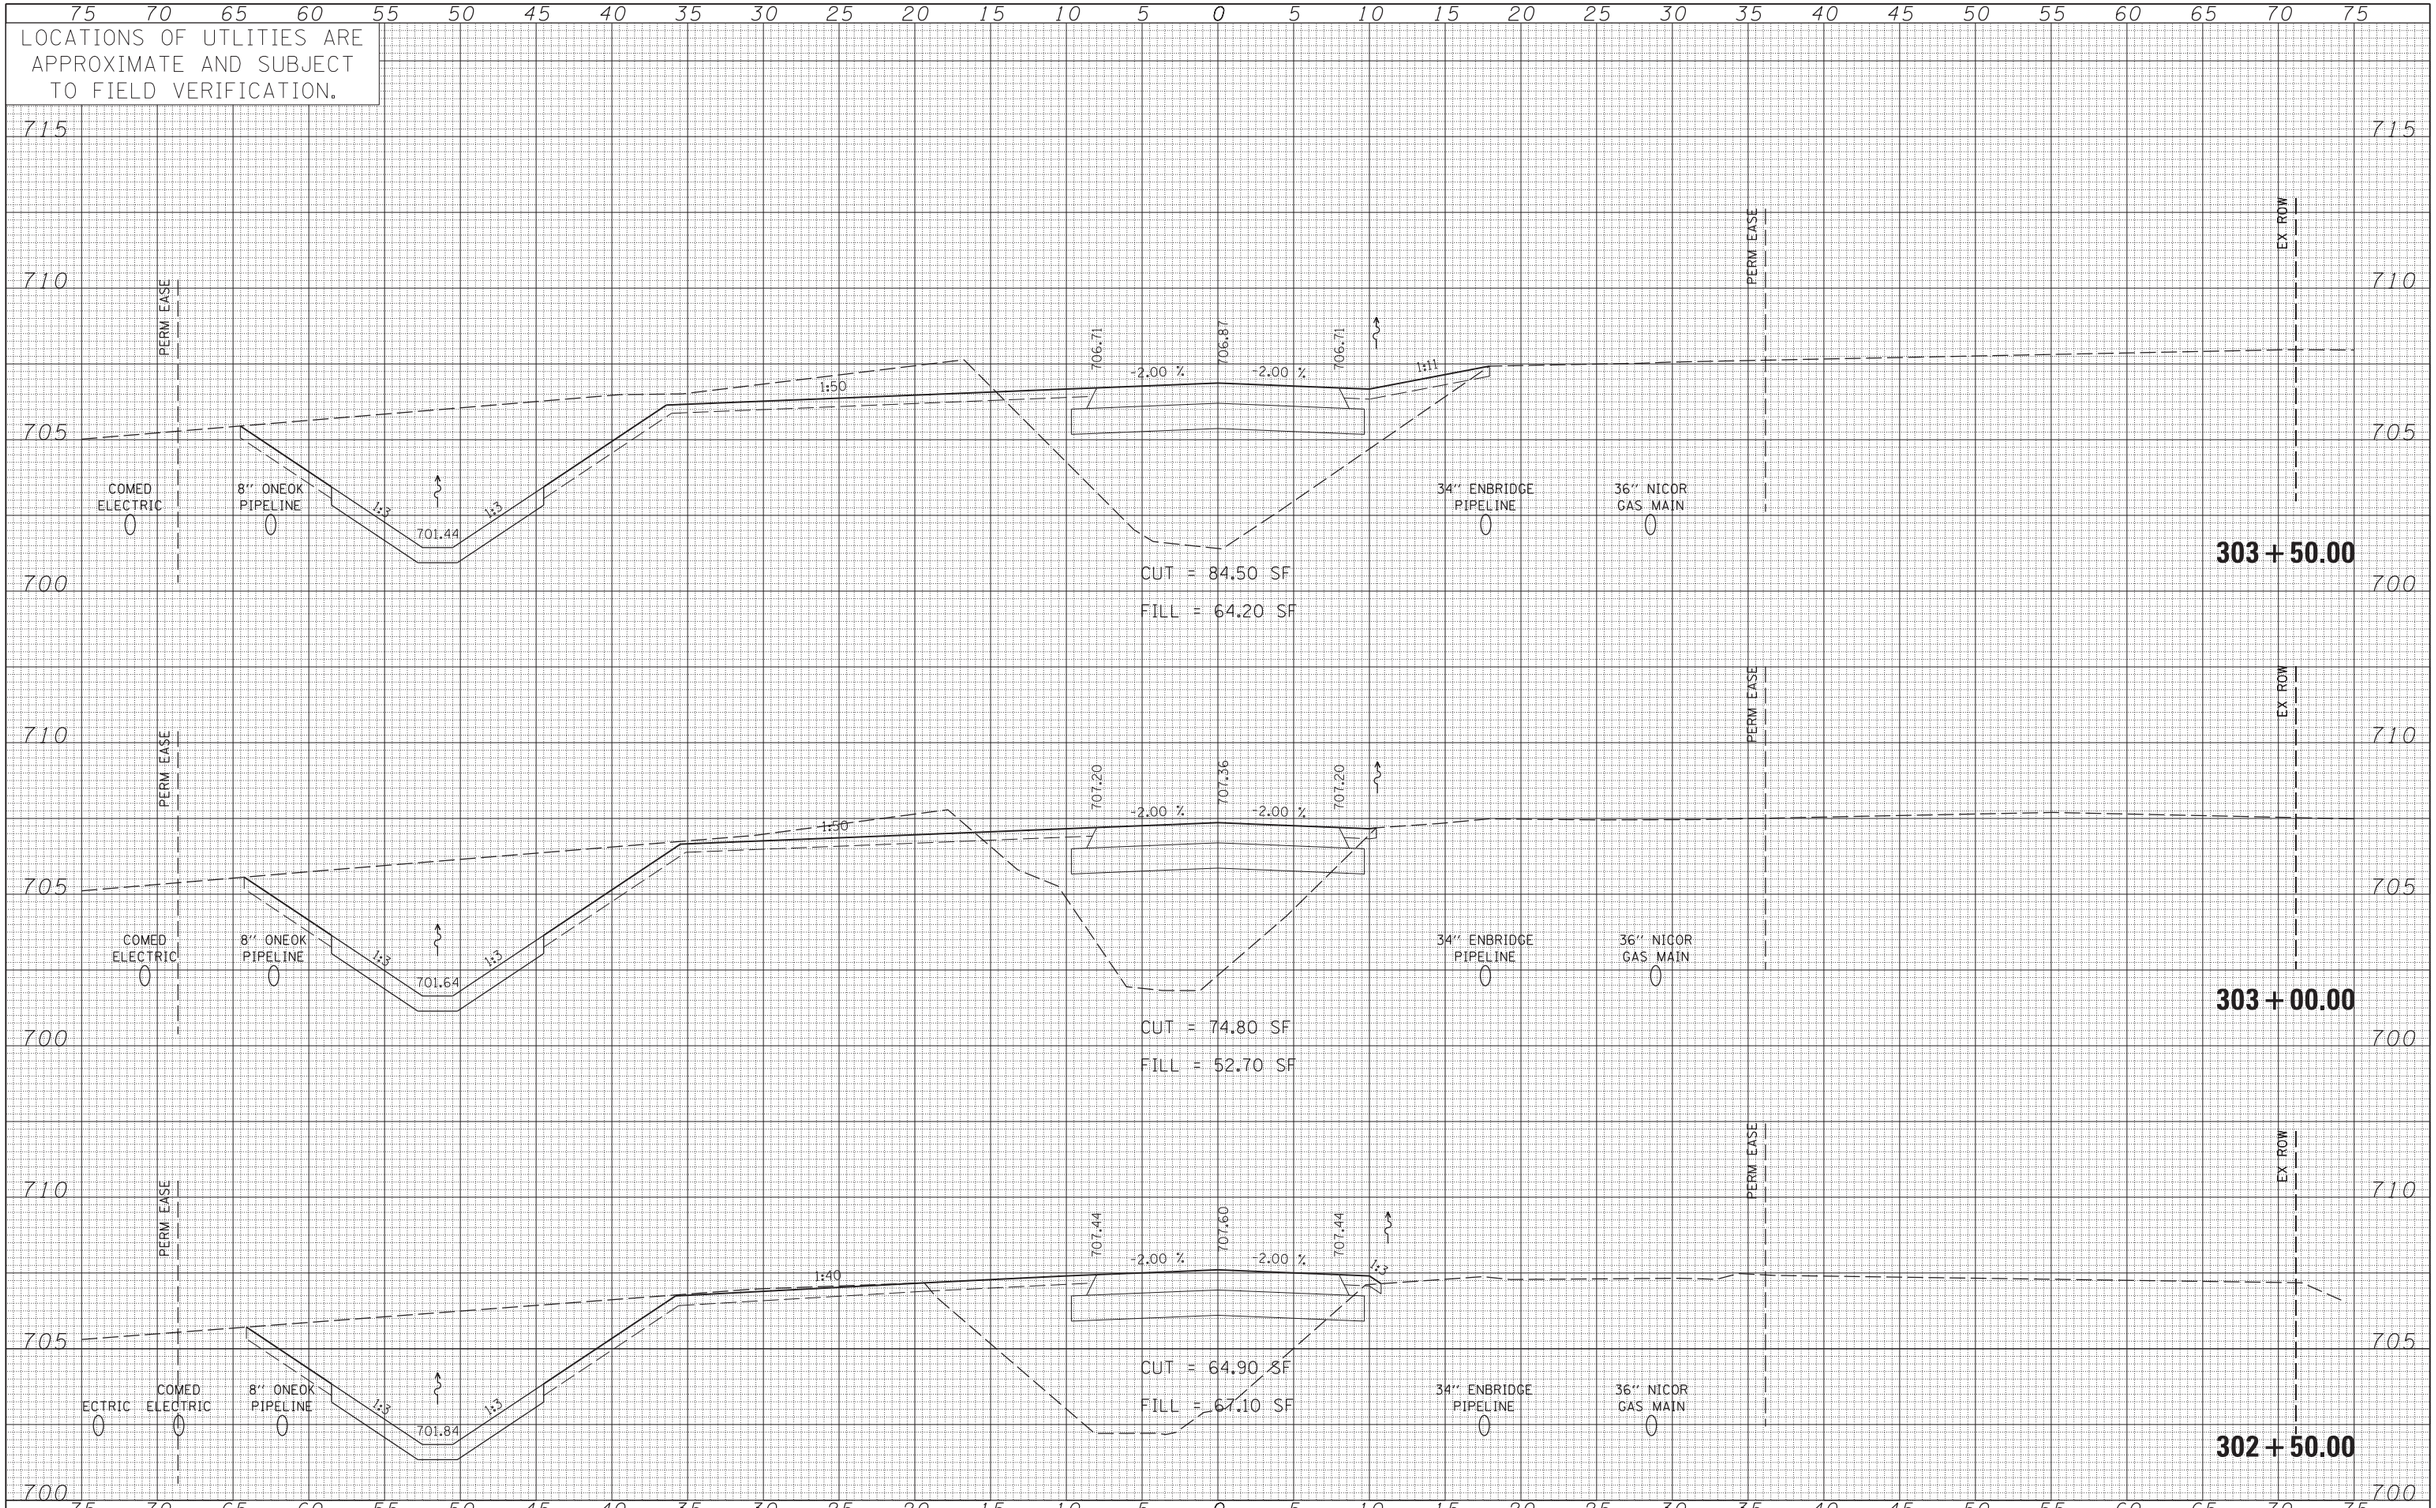

FINAL SURVEY	NOTE BOOK NO.	SURVEYED	PLOTTED	TEMPLATE	AREAS	AREAS CHECKED	BY	DATE

ORIGINAL SURVEY	NOTE BOOK NO.	SURVEYED	PLOTTED	TEMPLATE	AREAS	AREAS CHECKED	BY	DATE

FILE NAME = Q:\IDOT_25368367_US 34 at CN Ph2\Drawings-Advance Contr\XS\D160T83-sht-xsccomed.dgn	USER NAME = michal_bartusiewicz	DESIGNED - MB	REVISED -
		DRAWN - KJB	REVISED -
	PLOT SCALE = 5.0000 ' / in.	CHECKED - SPF	REVISED -
	PLOT DATE = 5/13/2013	DATE - 7/9/2012	REVISED -

STATE OF ILLINOIS
DEPARTMENT OF TRANSPORTATION

CROSS SECTIONS
COMED ACCESS ROAD

SCALE: | SHEET NO. 3 OF 12 SHEETS | STA. 302+50.00 TO STA. 303+50.00

F.A.P. RTE.	SECTION	COUNTY	TOTAL SHEETS	SHEET NO.
311	2012-0371	DUPAGE	45	36

CONTRACT NO. 60T83

ILLINOIS FED. AID PROJECT