LOCATIONS OF UTLITIES ARE APPROXIMATE AND SUBJECT TO FIELD VERIFICATION.

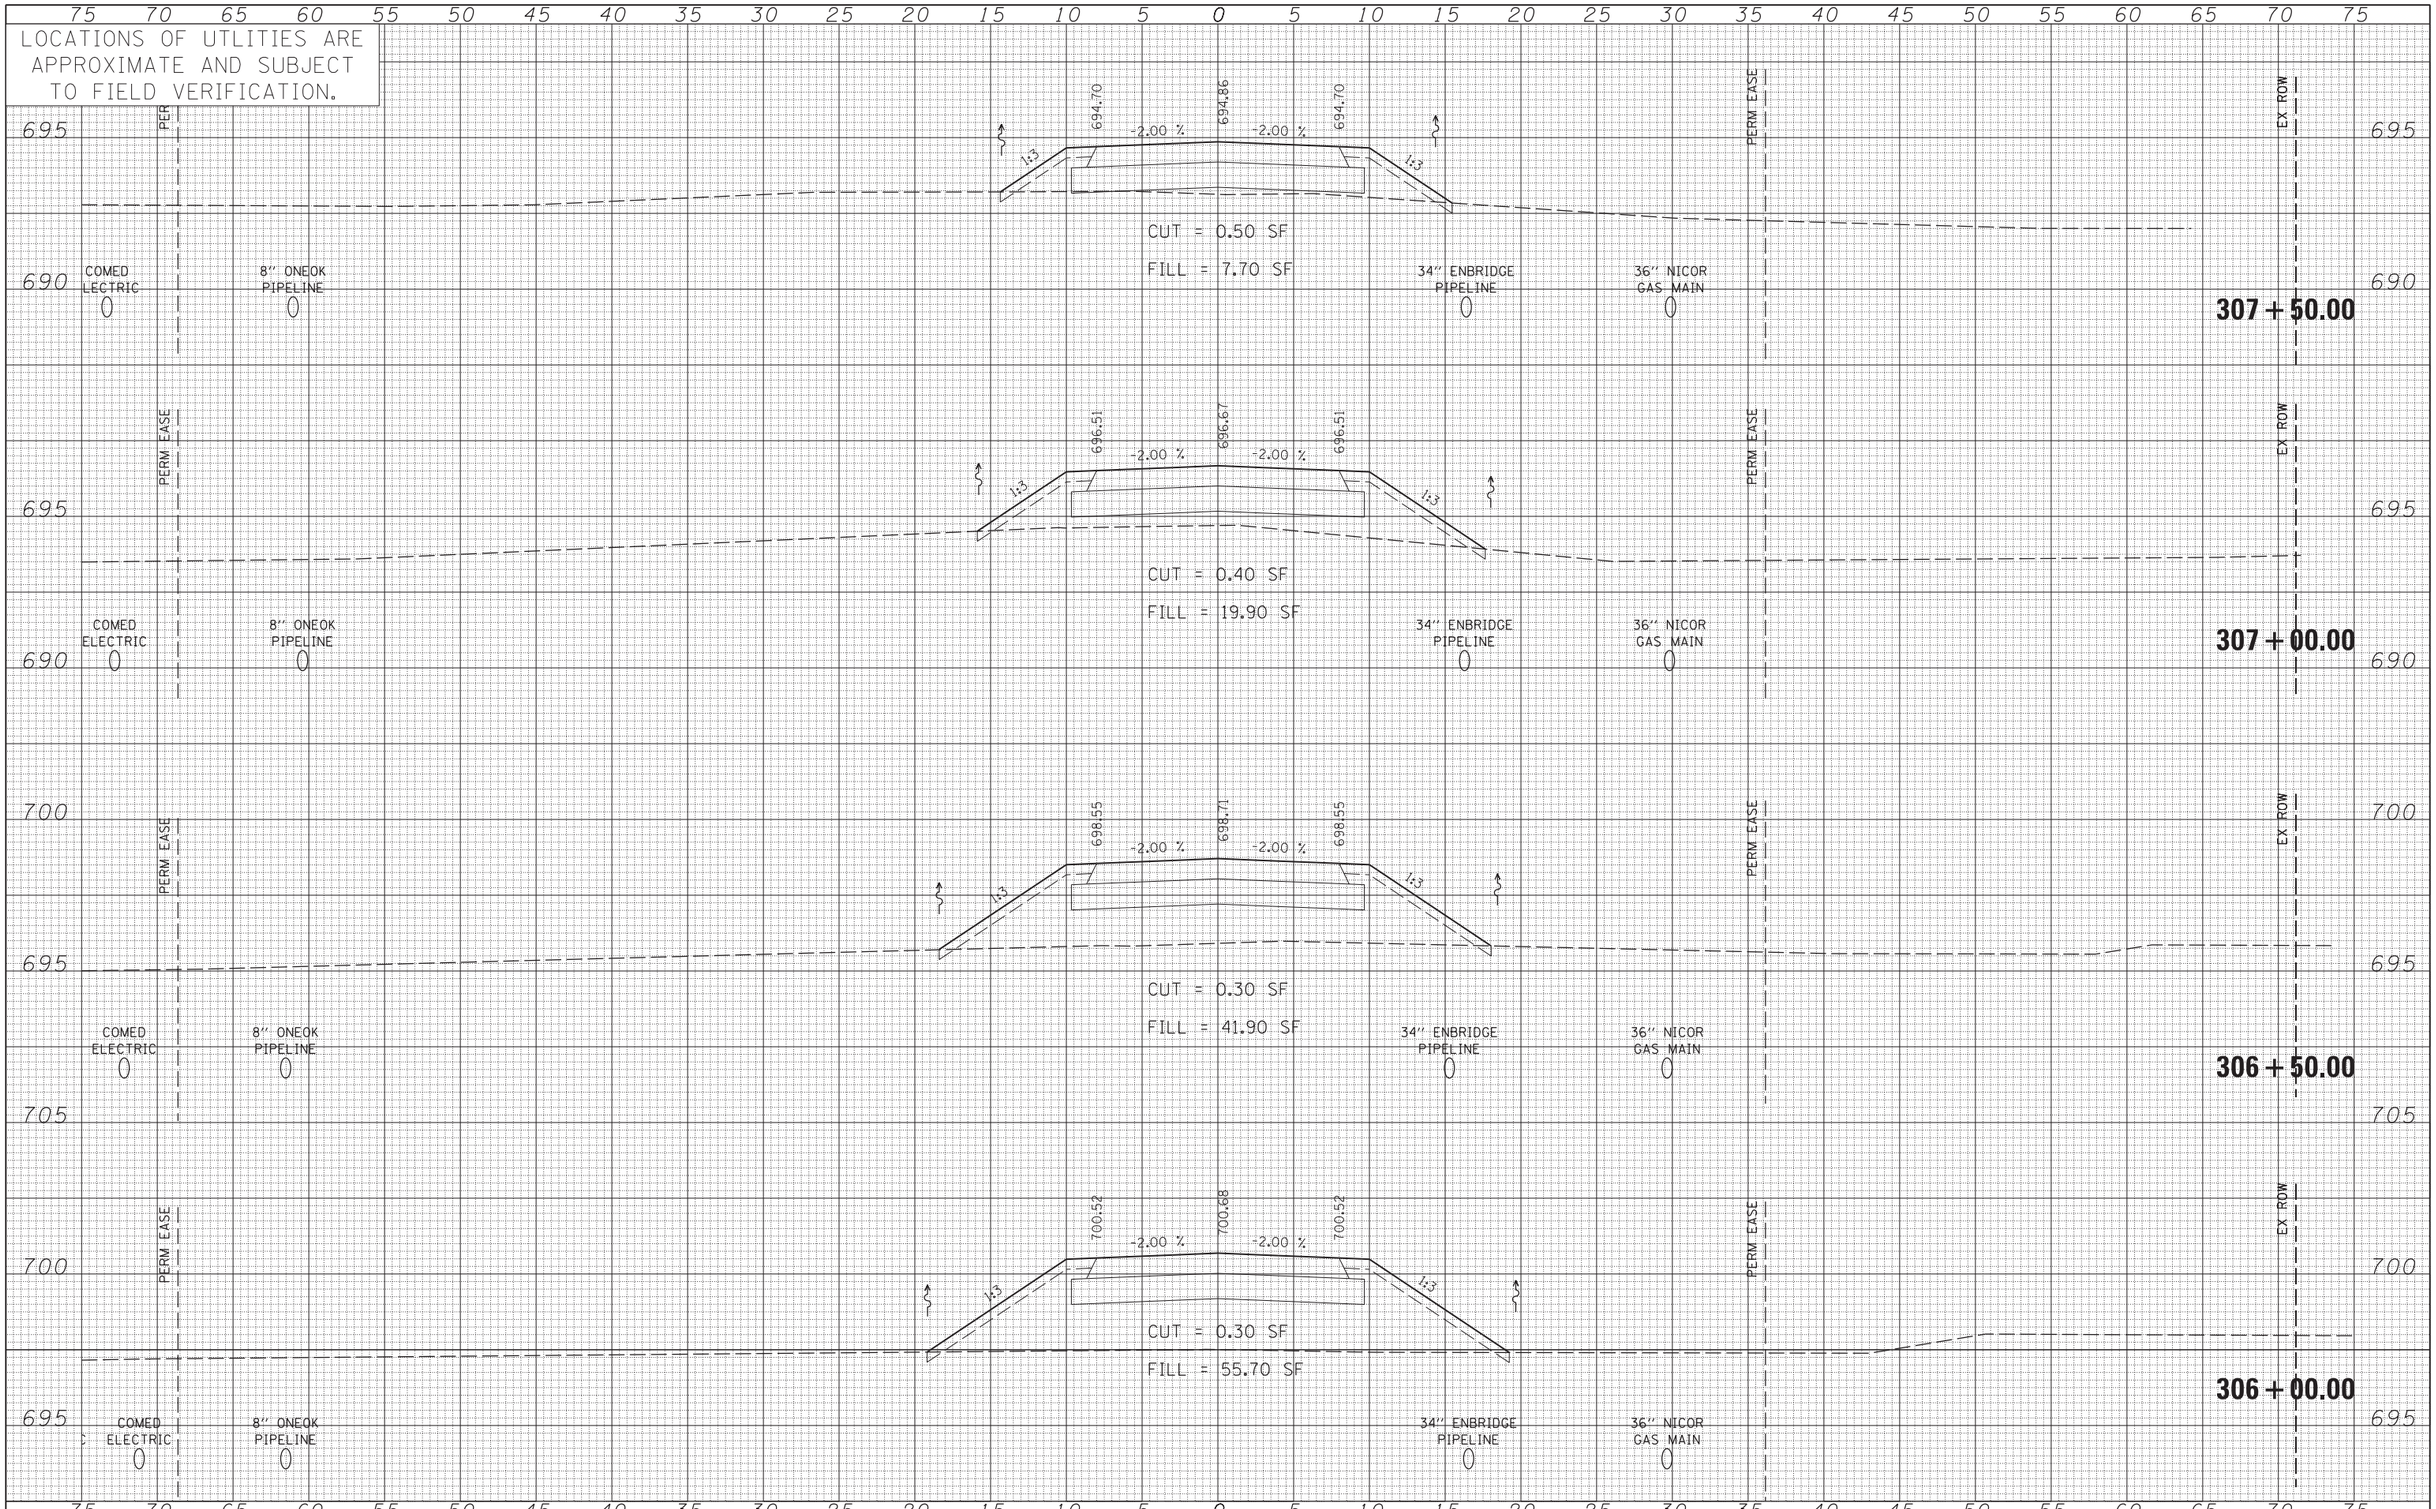

FINAL SURVEY		BY	DATE
NOTE BOOK NO.	SURVEYED		
	PLOTTED		
	TEMPLATE		
	AREAS		
	AREAS CHECKED		

ORIGINAL SURVEY		BY	DATE
NOTE BOOK NO.	SURVEYED		
	PLOTTED		
	TEMPLATE		
	AREAS		
	AREAS CHECKED		

FILE NAME = Q:\IDOT_25368367_US 34 at CN Ph2\Drawings-Advance Contr\XS\D160T83-sht-xsccomed.dgn	USER NAME = michal_bartusiewicz	DESIGNED - MB	REVISED -
		DRAWN - KJB	REVISED -
	PLOT SCALE = 5.0000 ' / in.	CHECKED - SPF	REVISED -
	PLOT DATE = 5/13/2013	DATE - 7/9/2012	REVISED -

STATE OF ILLINOIS
DEPARTMENT OF TRANSPORTATION

CROSS SECTIONS
COMED ACCESS ROAD

SCALE: | SHEET NO. 5 OF 12 SHEETS | STA. 306+00.00 TO STA. 307+50.00

F.A.P. RTE.	SECTION	COUNTY	TOTAL SHEETS	SHEET NO.
311	2012-0371	DUPAGE	45	38
		CONTRACT NO. 60T83		
		ILLINOIS FED. AID PROJECT		