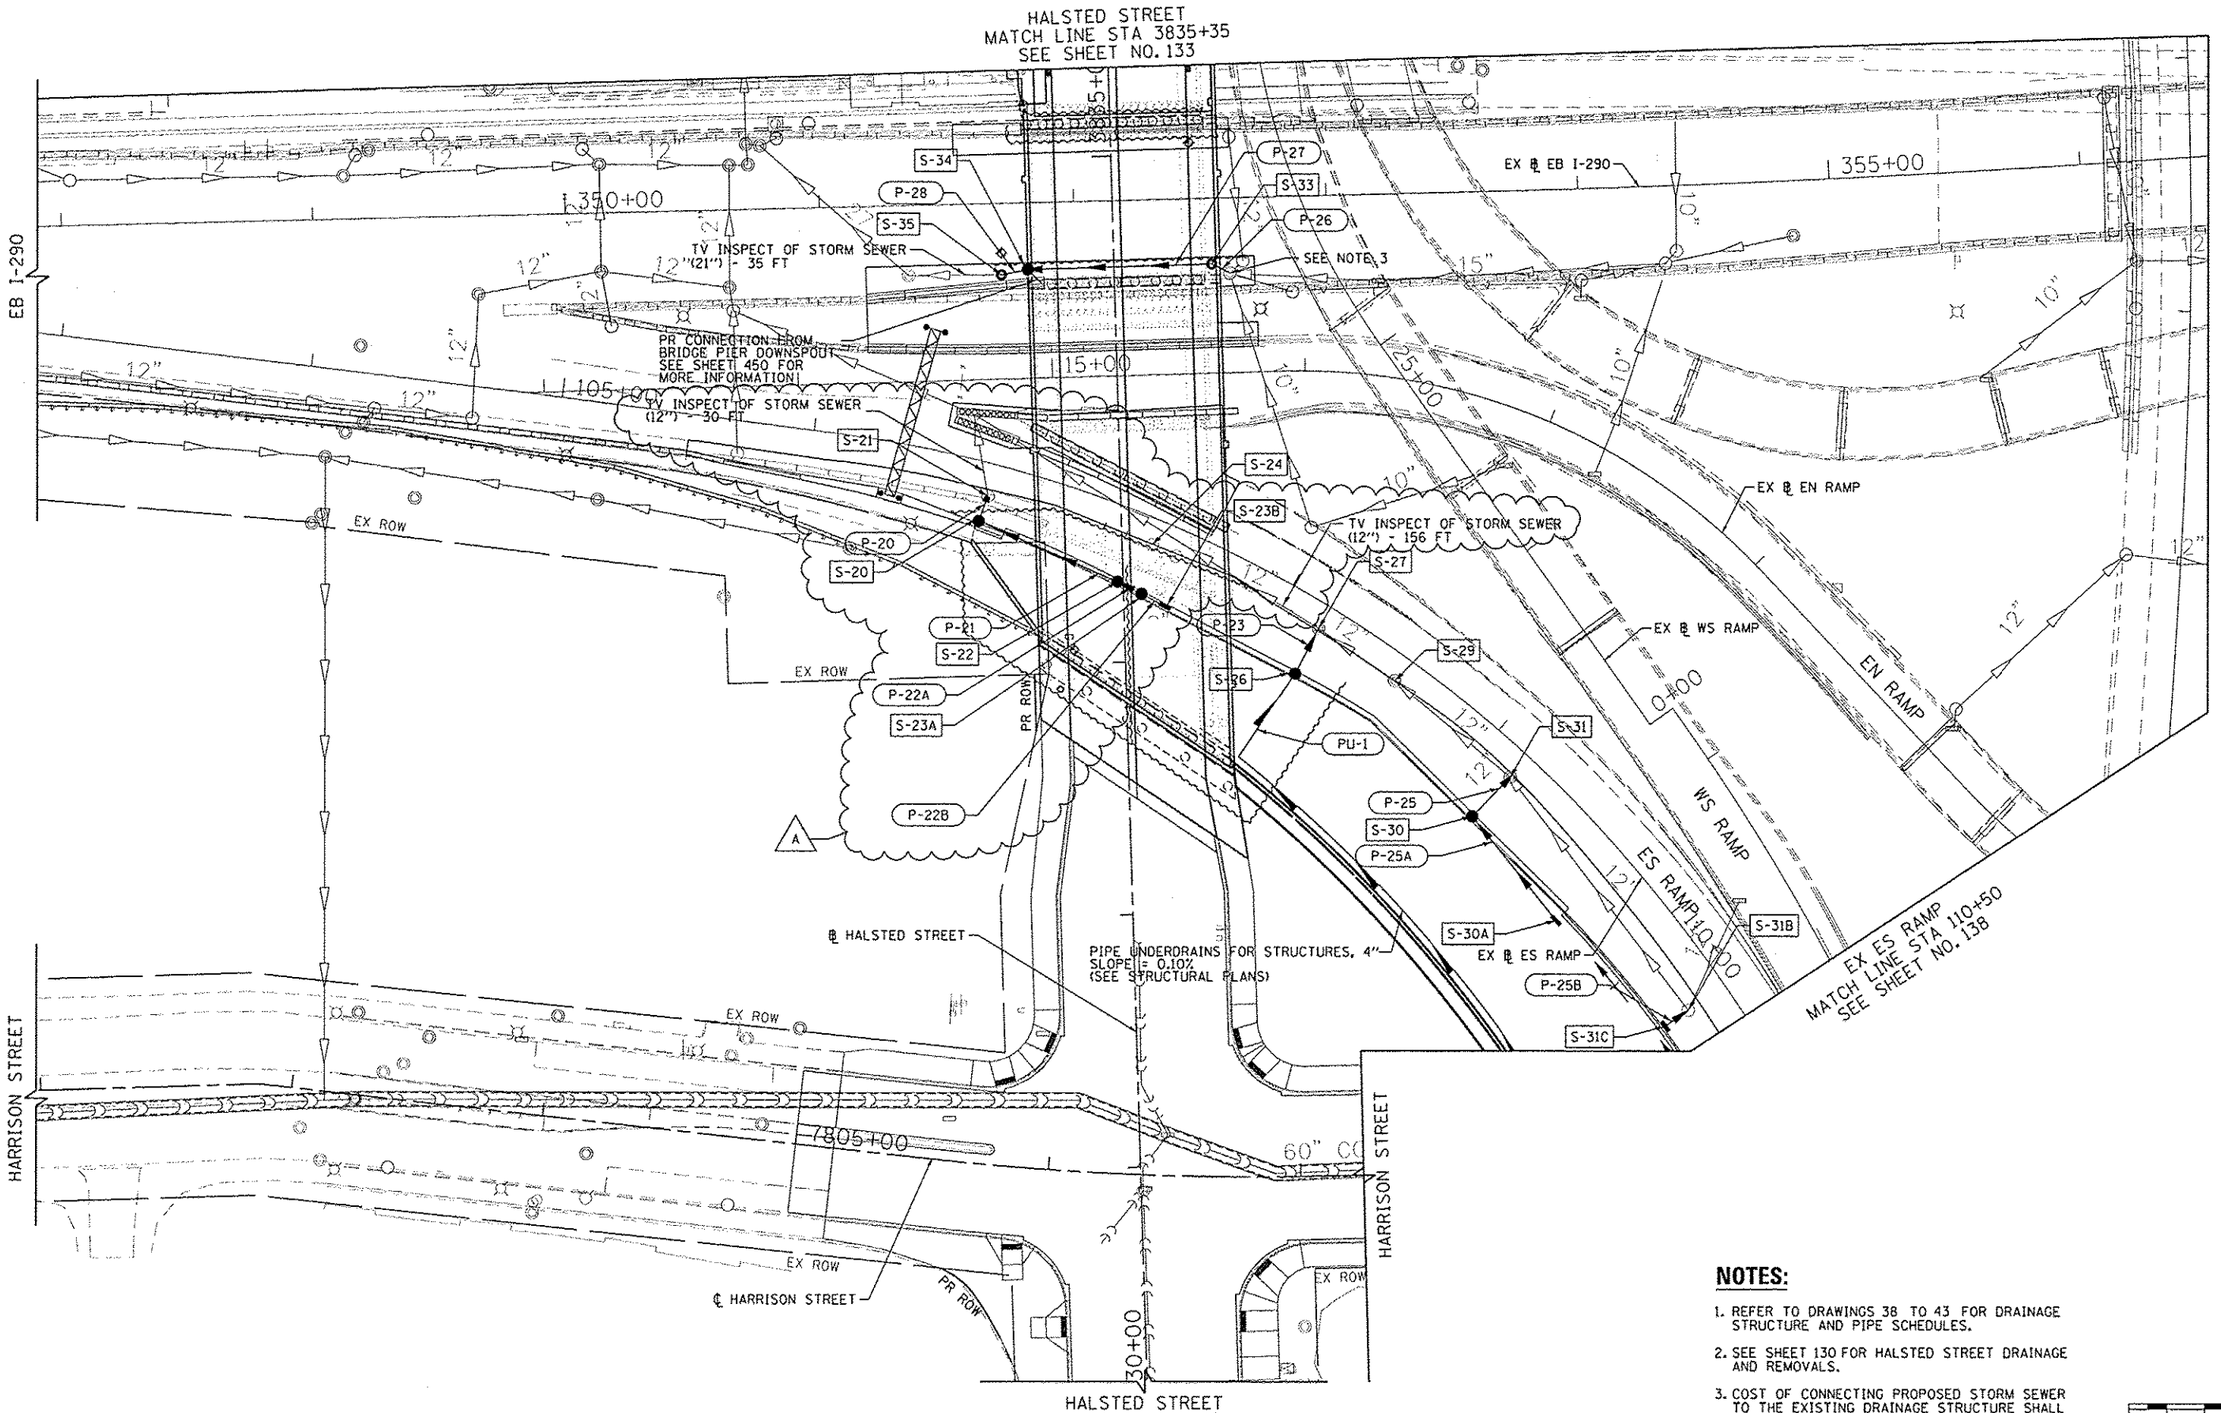

NOTES:

1. REFER TO DRAWINGS 38 TO 43 FOR DRAINAGE STRUCTURE AND PIPE SCHEDULES.
2. SEE SHEET 130 FOR HALSTED STREET DRAINAGE AND REMOVALS.
3. COST OF CONNECTING PROPOSED STORM SEWER TO THE EXISTING DRAINAGE STRUCTURE SHALL BE INCLUDED IN THE COST OF THE PROPOSED STORM SEWER.

0 30 60
SCALE: 1" = 30'

FILE PATH = pw:\\38883-teamtaesconline.local:PWAECOM02\Documents\01 Americas\Transportation\60925138 Circle\Phase II\028 CAD\025 Roadway\Sheets\60W26-Sht-Drain-025.DGN

TranSystems

0160W26-Sht-Drain-025.DGN	DESIGNED - JSL	REVISED - A 10/15/2013	
USER NAME = jslevonne	DRAWN - BAW	REVISED -	
PLOT SCALE = 30.0000 ' / in.	CHECKED - JWC	REVISED -	
PLOT DATE = 10/14/2013	DATE - 9/15/13	REVISED -	

STATE OF ILLINOIS
DEPARTMENT OF TRANSPORTATION

DRAINAGE PLAN
I-290

SCALE: 1"=30' | SHEET 5 OF 10 SHEETS | STA. TO STA.

F.A.I. RTE.	SECTION	COUNTY	TOTAL SHEETS	SHEET NO.
90/94/290	2013-008R	COOK	559	134
		CONTRACT NO. 60W26		
		ILLINOIS FED. AID PROJECT		