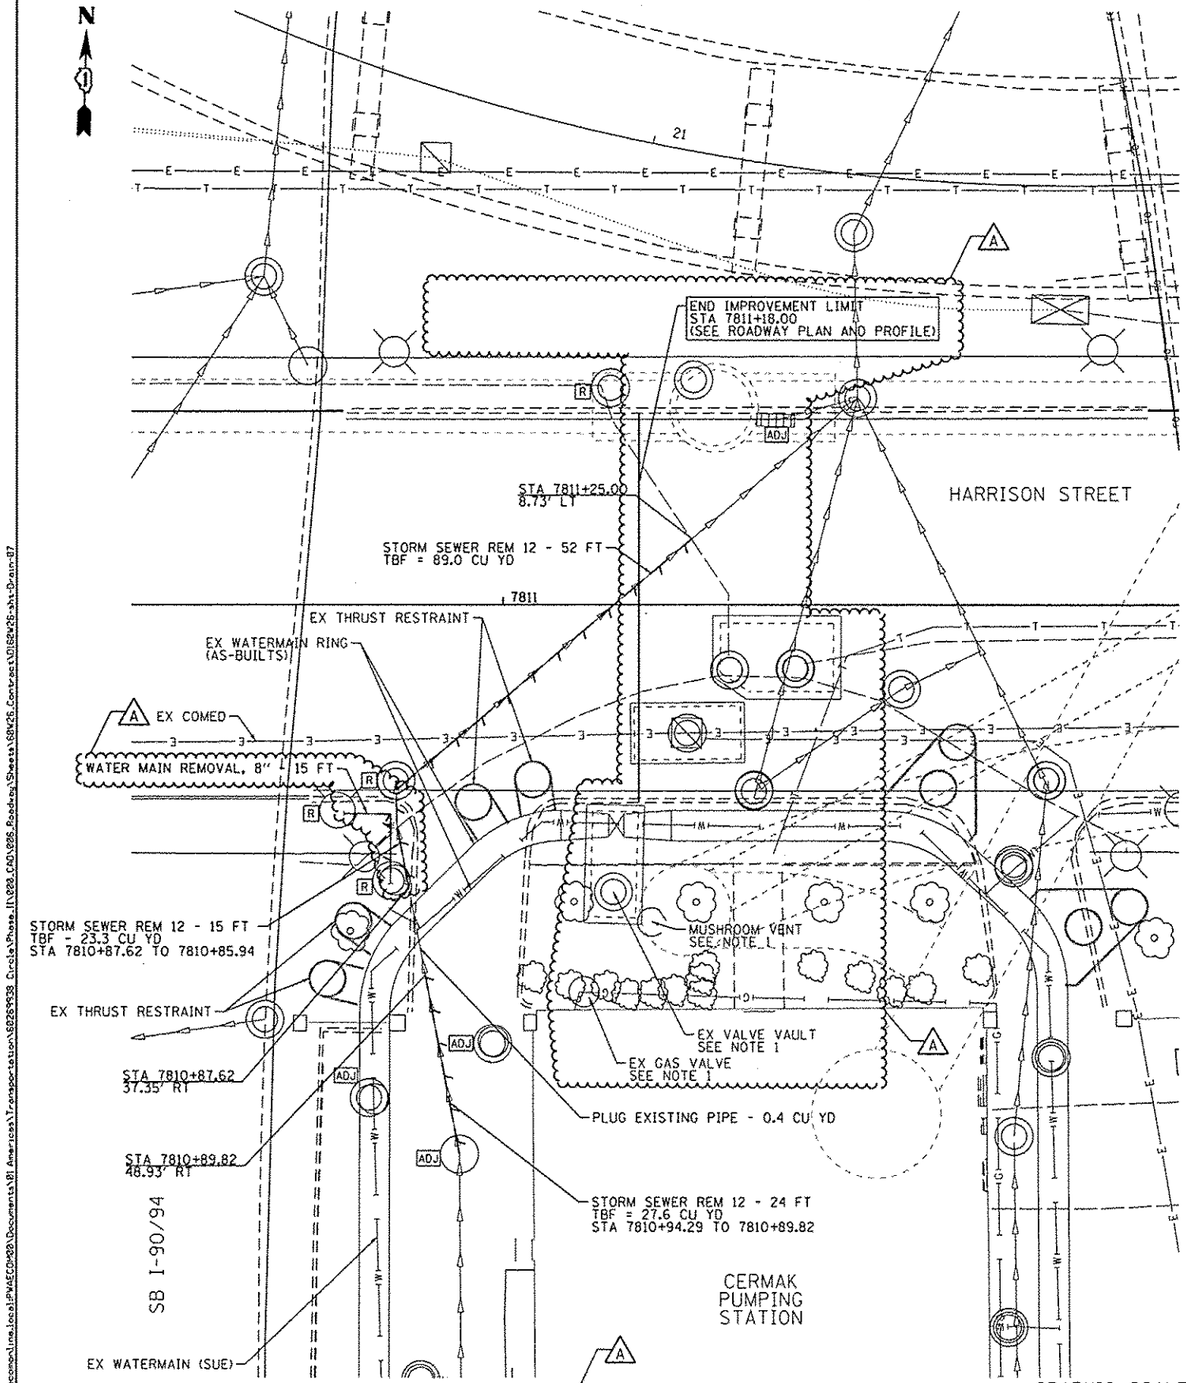

EXISTING

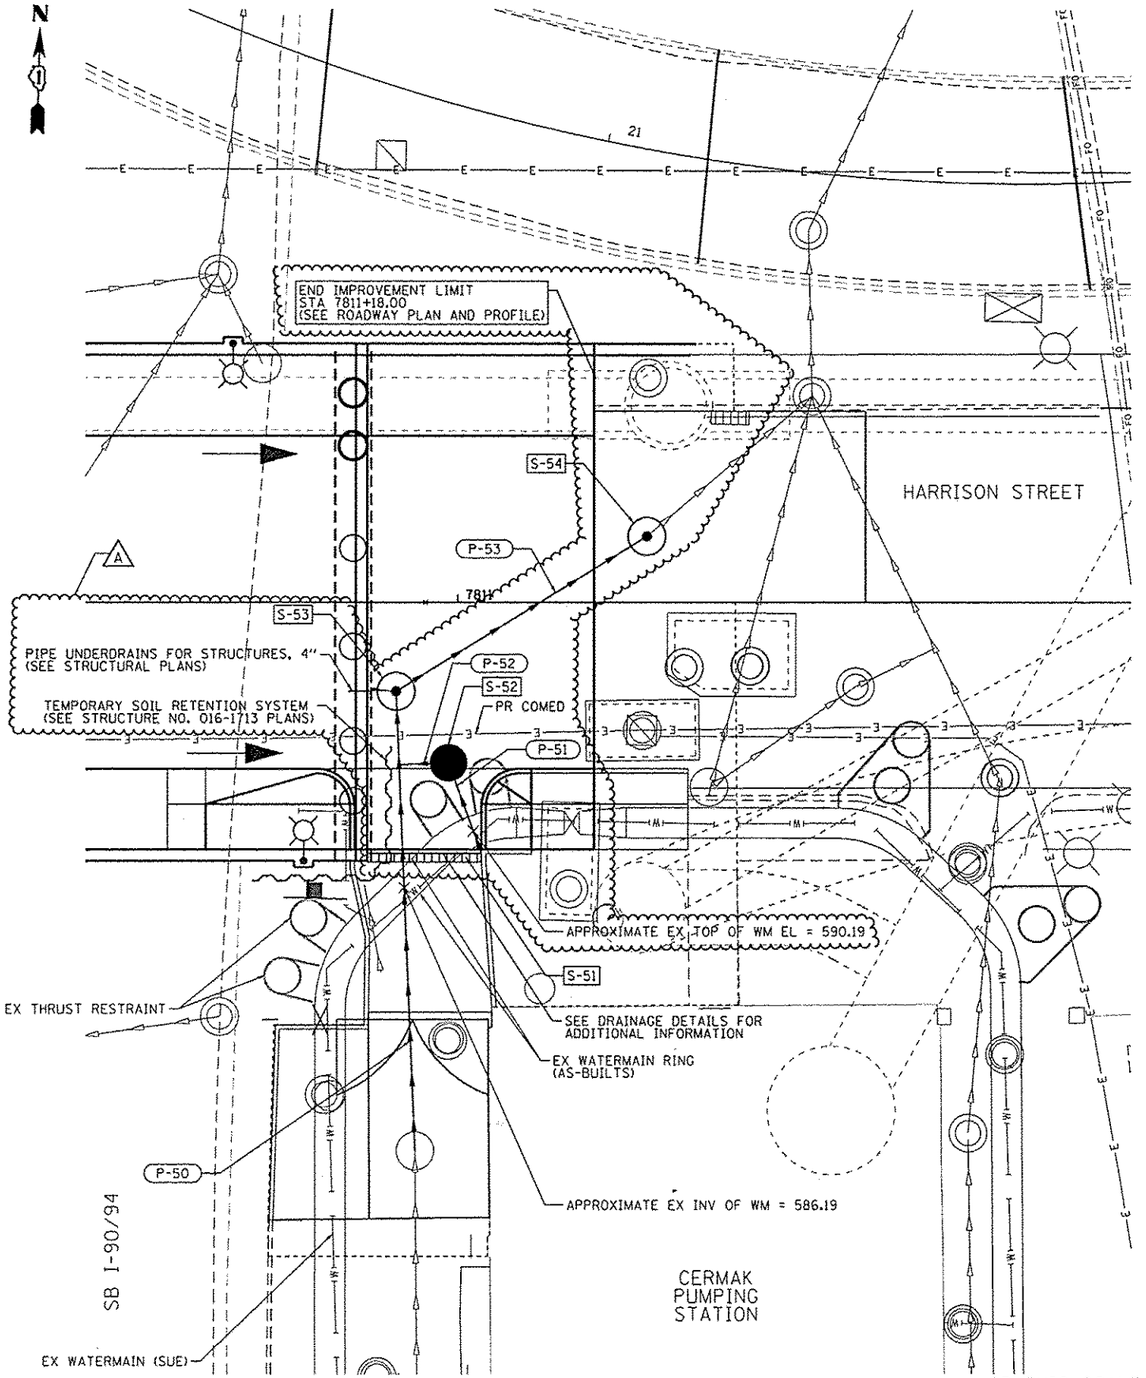

PROPOSED

NOTES:

1. VALVE VAULT, MUSHROOM VENT AND GAS VALVE IN FRONT OF THE CERMAK PUMPING STATION SHALL BE PROTECTED AT ALL TIMES DURING CONSTRUCTION. THIS WORK SHALL BE INCLUDED IN THE COST OF THE CONTRACT BID PRICE.

FILE PATH = pw:\\388039-pwint1.aecomonline.local:PWAECOM00\Documents\01 Americas\Transportation\60269938 Circle\Phase_II\000_CAD\006_Roadway\Sheets\60W26_Contract\D160W26-sht-Drain-07

AECOM 303 EAST WACKER DRIVE, SUITE 1400 CHICAGO, IL 60601-5276 PHONE: (312) 373-7700 FAX: (312) 373-6800	D160W26-sht-Drain-07	DESIGNED - AFC	REVISED - 10/15/2013
	USER NAME = chiua	DRAWN - AFC	REVISED -
	PLOT SCALE = 10.0000 ' / in.	CHECKED - DBM	REVISED -
	PLOT DATE = 10/13/2013	DATE - 9/15/13	REVISED -

STATE OF ILLINOIS
DEPARTMENT OF TRANSPORTATION

DRAINAGE AND UTILITY PLAN AND PROFILE
CERMAK STREET PUMPING STATION

SCALE: 1" = 10' | SHEET 7 OF 10 SHEETS | STA. TO STA.

F.A.I. RTE.	SECTION	COUNTY	TOTAL SHEETS	SHEET NO.
90/94/290	2013-008R	COOK	559	136
		CONTRACT NO. 60W26		
		ILLINOIS FED. AID PROJECT		