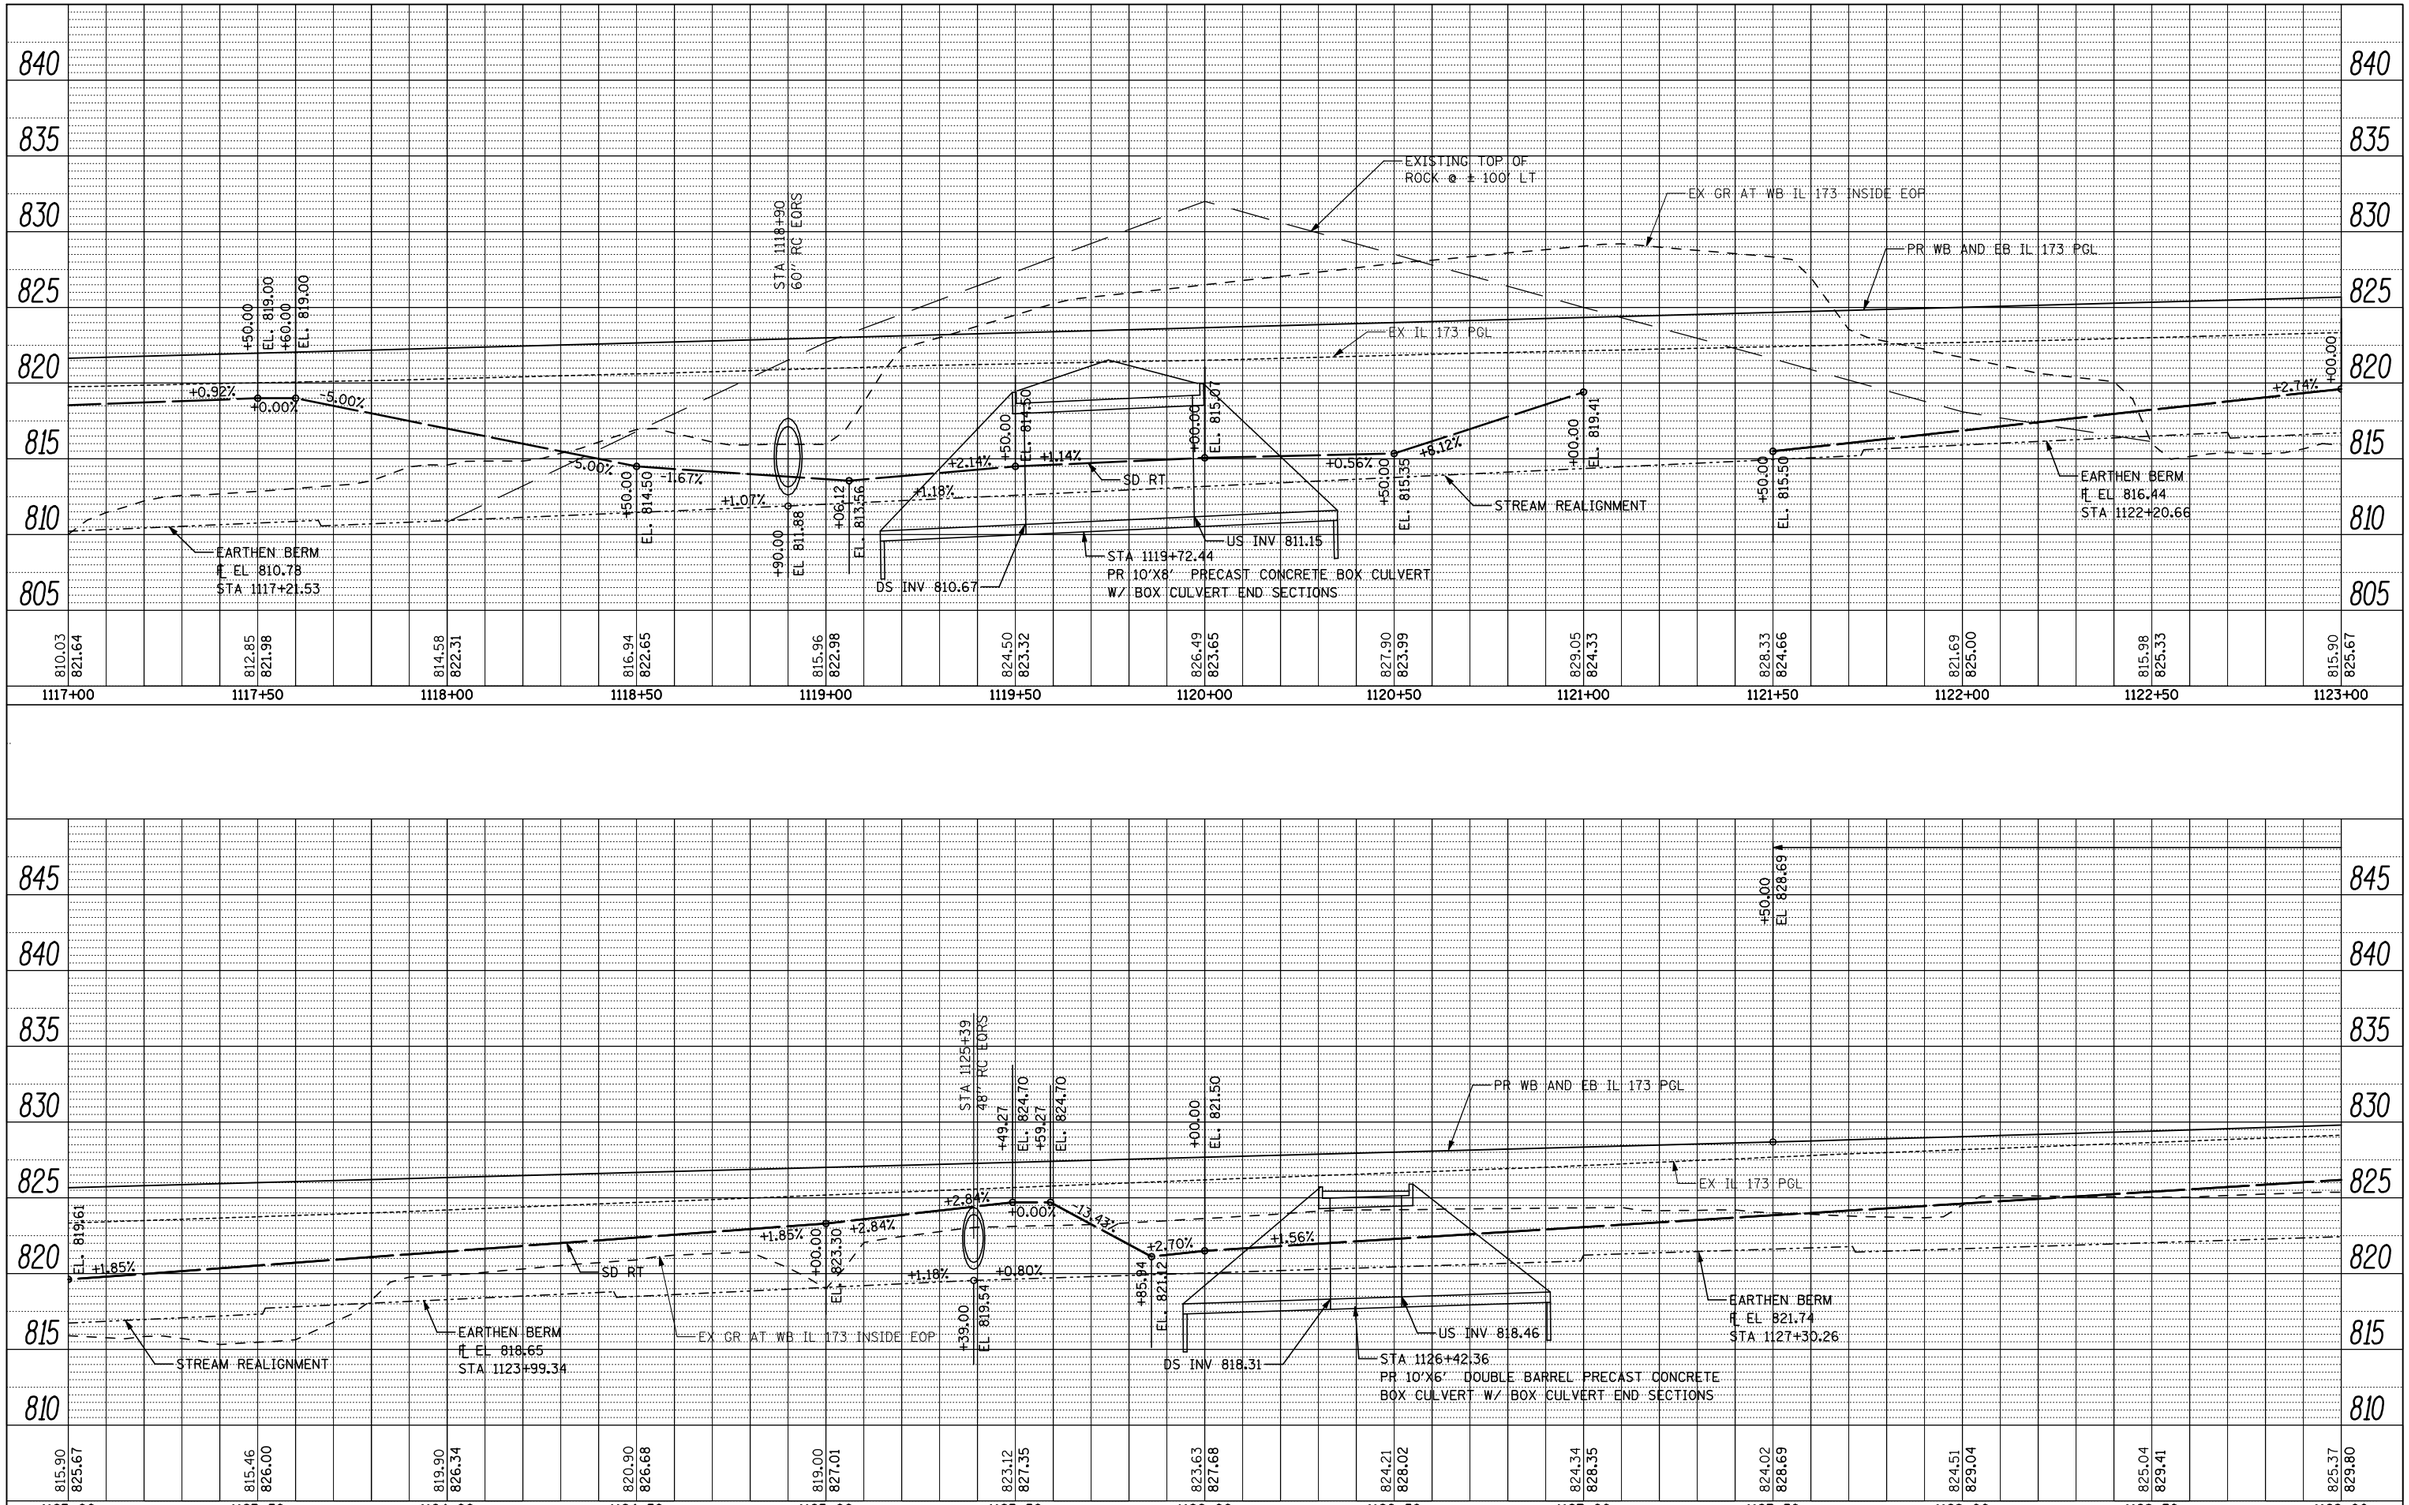

FILE NAME = ...\CADD SHEETS\Z00793PRF09.dgn	USER NAME = Elgin 110	DESIGNED - MJS	REVISED -
		DRAWN - RMH	REVISED -
THE UPCHURCH GROUP, INC.	PLOT SCALE = 40.0000 ' / IN.	CHECKED - RLH	REVISED -
	PLOT DATE = 5/2/2013 9:21:37 AM	DATE - APRIL 30, 2013	REVISED -

STATE OF ILLINOIS
DEPARTMENT OF TRANSPORTATION

ROADWAY PROFILE
IL 173 FROM ALPINE ROAD TO I-90

SCALE: | SHEET NO. OF SHEETS | STA. 1117+00 TO STA. 1129+00

F.A.P. RTE.	SECTION	COUNTY	TOTAL SHEETS	SHEET NO.
303	129R	WINNEBAGO	968	198
		CONTRACT NO. 64988		
		ILLINOIS FED. AID PROJECT		