TEMPORARY STRIPING LEGEND

1. PAVEMENT MARKING SYMBOL
2. 4" SOLID WHITE EDGE LINE
3. 4" SOLID YELLOW EDGE LINE
4. 4" SOLID YELLOW DOUBLE CENTERLINE
5. 4" WHITE 30' SKIP 10' DASH
6. 4" YELLOW 30' SKIP 10' DASH
7. 8" SOLID WHITE LANE LINE
8. 8" WHITE 4' SKIP 2' DASH
9. 8" WHITE 6' SKIP 2' DASH
10. 24" SOLID WHITE STOP BAR
11. 12" SOLID WHITE DIAGONALS (ISLANDS)
12. 12" SOLID WHITE DIAGONALS, 20' C-C
13. 12" SOLID WHITE DIAGONALS, 30' C-C
14. 12" SOLID YELLOW DIAGONALS, 30' C-C
15. 12" SOLID WHITE DIAGONALS, 75' C-C
16. 12" SOLID YELLOW DIAGONALS, 75' C-C

SYMBOL LEGEND

- WORK AREA (STAGE 3 & STAGE 6)
- TEMPORARY PAVEMENT PLACED THIS STAGE
- TEMPORARY PAVEMENT PLACED PREVIOUS STAGE
- TEMPORARY PAVEMENT REMOVAL
- TEMPORARY / EXISTING TRAFFIC FLOW
- VERTICAL PANEL
- DRUM OR TY II BARRICADE W/ STEADY BURN BI-DIRECTIONAL LIGHT
- TY II DIRECTIONAL BARRICADE W/ STEADY BURN BI-DIRECTIONAL LIGHT
- TYPE III BARRICADE WITH FLASHING BI-DIRECTIONAL LIGHT
- TEMPORARY CONCRETE BARRIER
- TEMPORARY IMPACT ATTENUATOR
- TEMPORARY DITCH FLOW
- ARROW BOARD

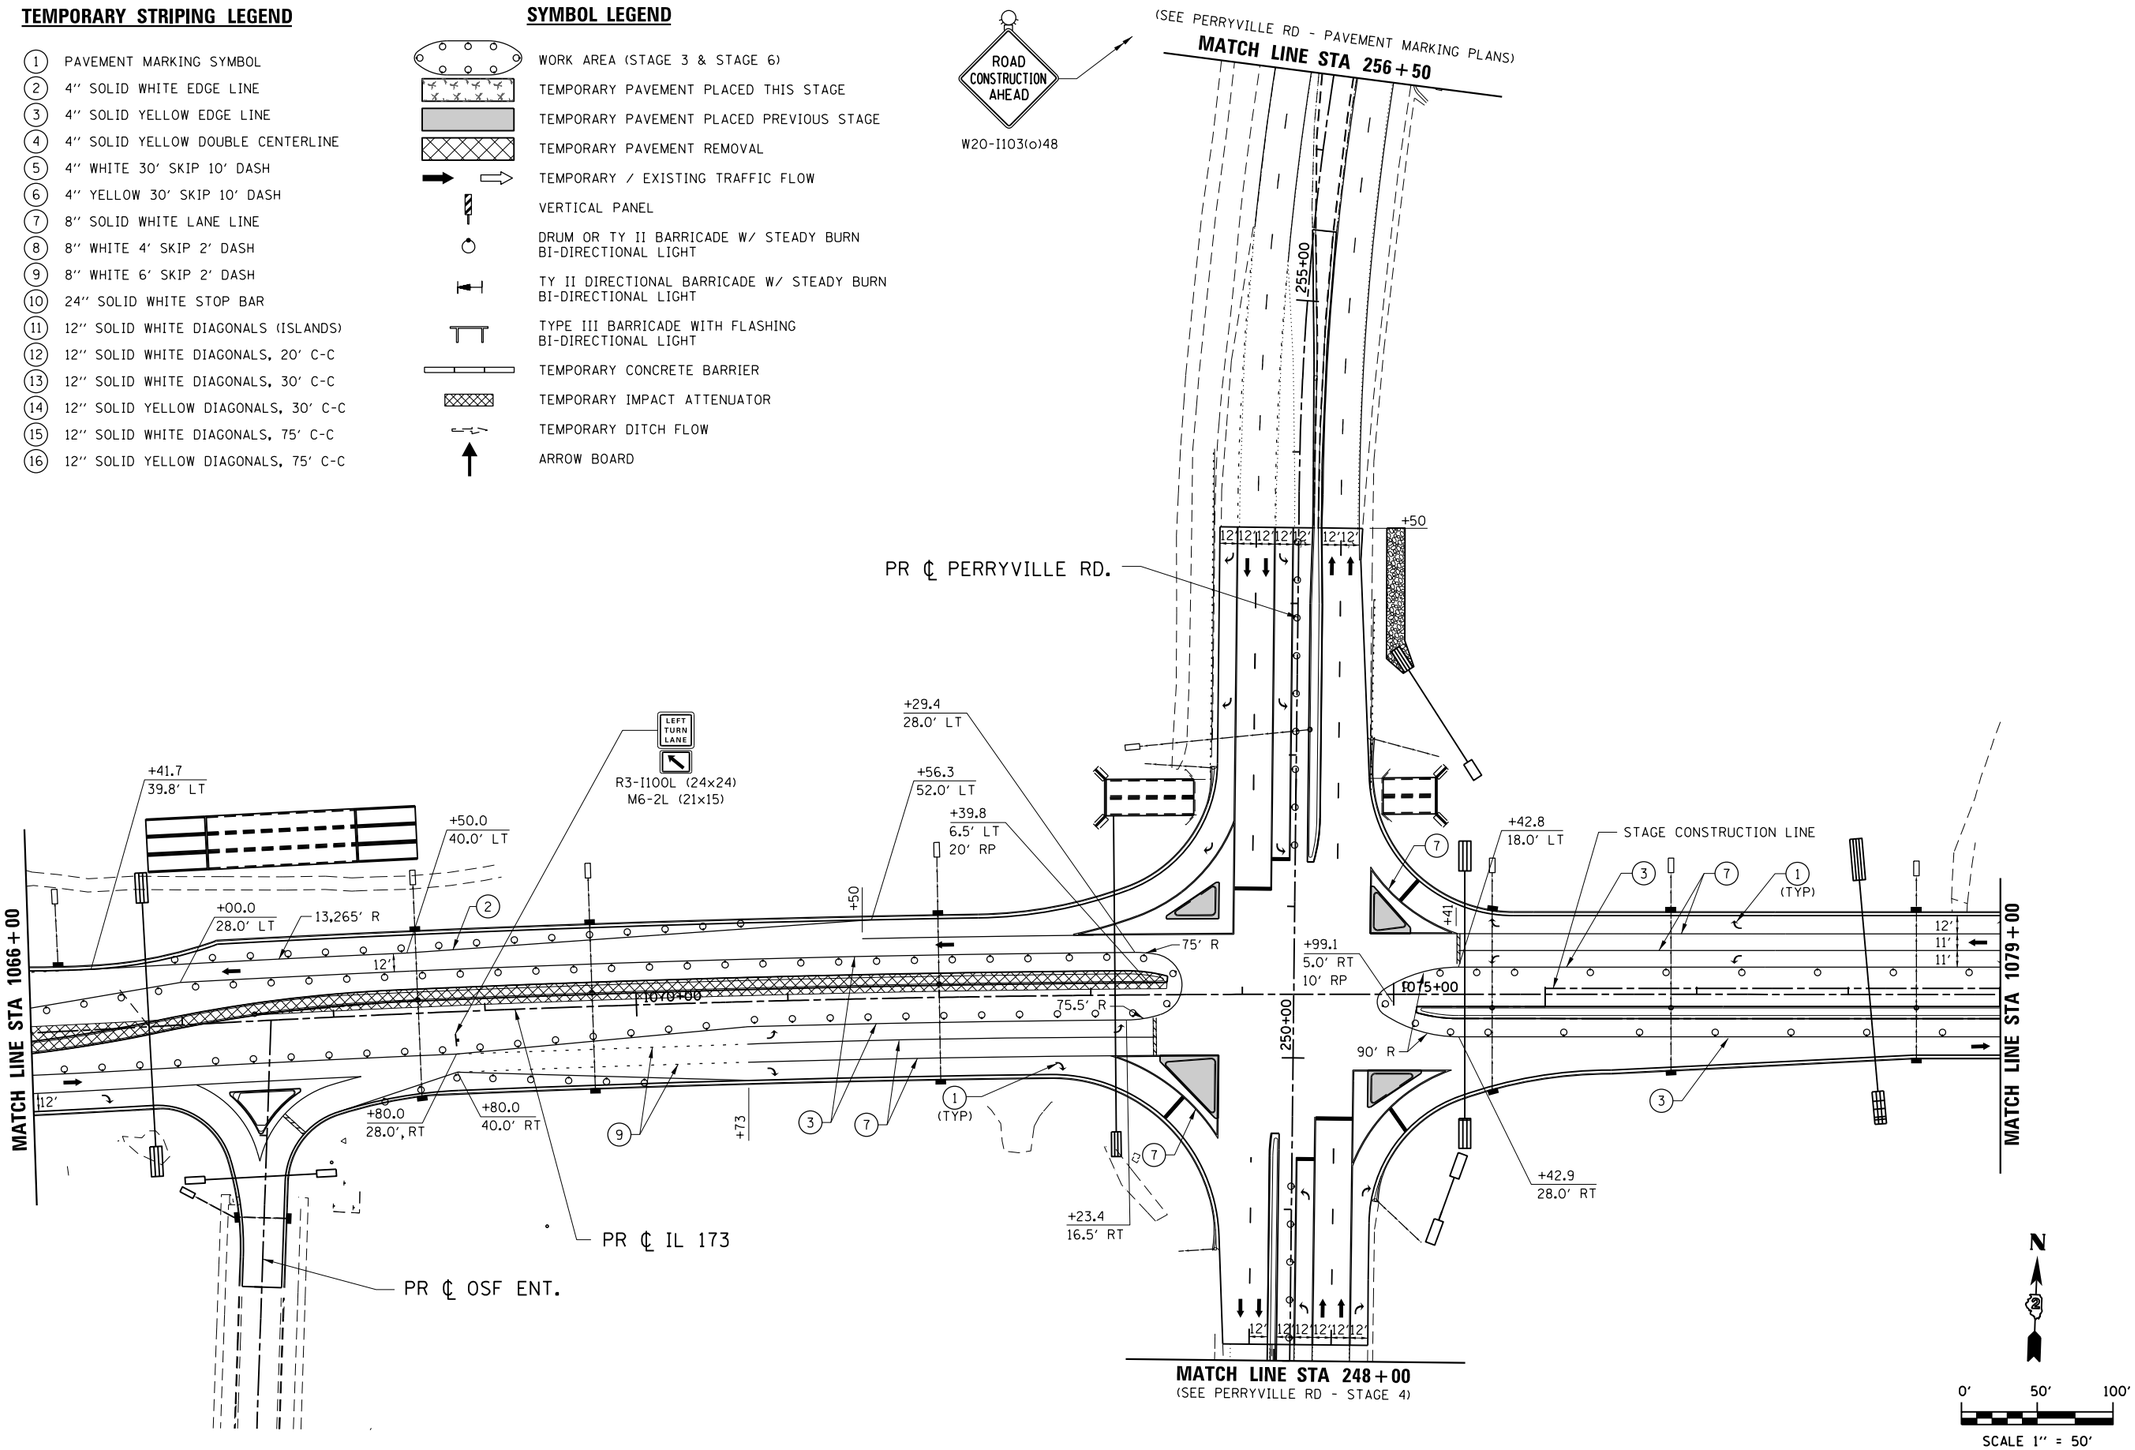

FILE NAME = S:\Projects\2012 JOBS\12-95-S10006 Upchurch Loves Park D2 Ph II\Cad\CADD Sheets\200793STG.S6-IL173.07.dgn
MODEL = $MODEL$
PLOT DRIVER = $PLTDRV$

QUIGG ENGINEERING INC

USER NAME = rgoertz	DESIGNED - RG	REVISED -	
	DRAWN - TRF	REVISED -	
PLOT SCALE = 100.0000 ' / in.	CHECKED - CMS	REVISED -	
PLOT DATE = 7/26/2013	DATE - APRIL 30, 2013	REVISED -	

STATE OF ILLINOIS
DEPARTMENT OF TRANSPORTATION

STAGING PLAN – STAGE 6
IL 173

SCALE: 1" = 50' | SHEET NO. OF SHEETS | STA. 1066+00 TO STA. 1079+00

F.A.P. RTE.	SECTION	COUNTY	TOTAL SHEETS	SHEET NO.
303	129R	WINNEBAGO	968	354

CONTRACT NO. 64988

FED. ROAD DIST. NO. 2 | ILLINOIS | FED. AID PROJECT