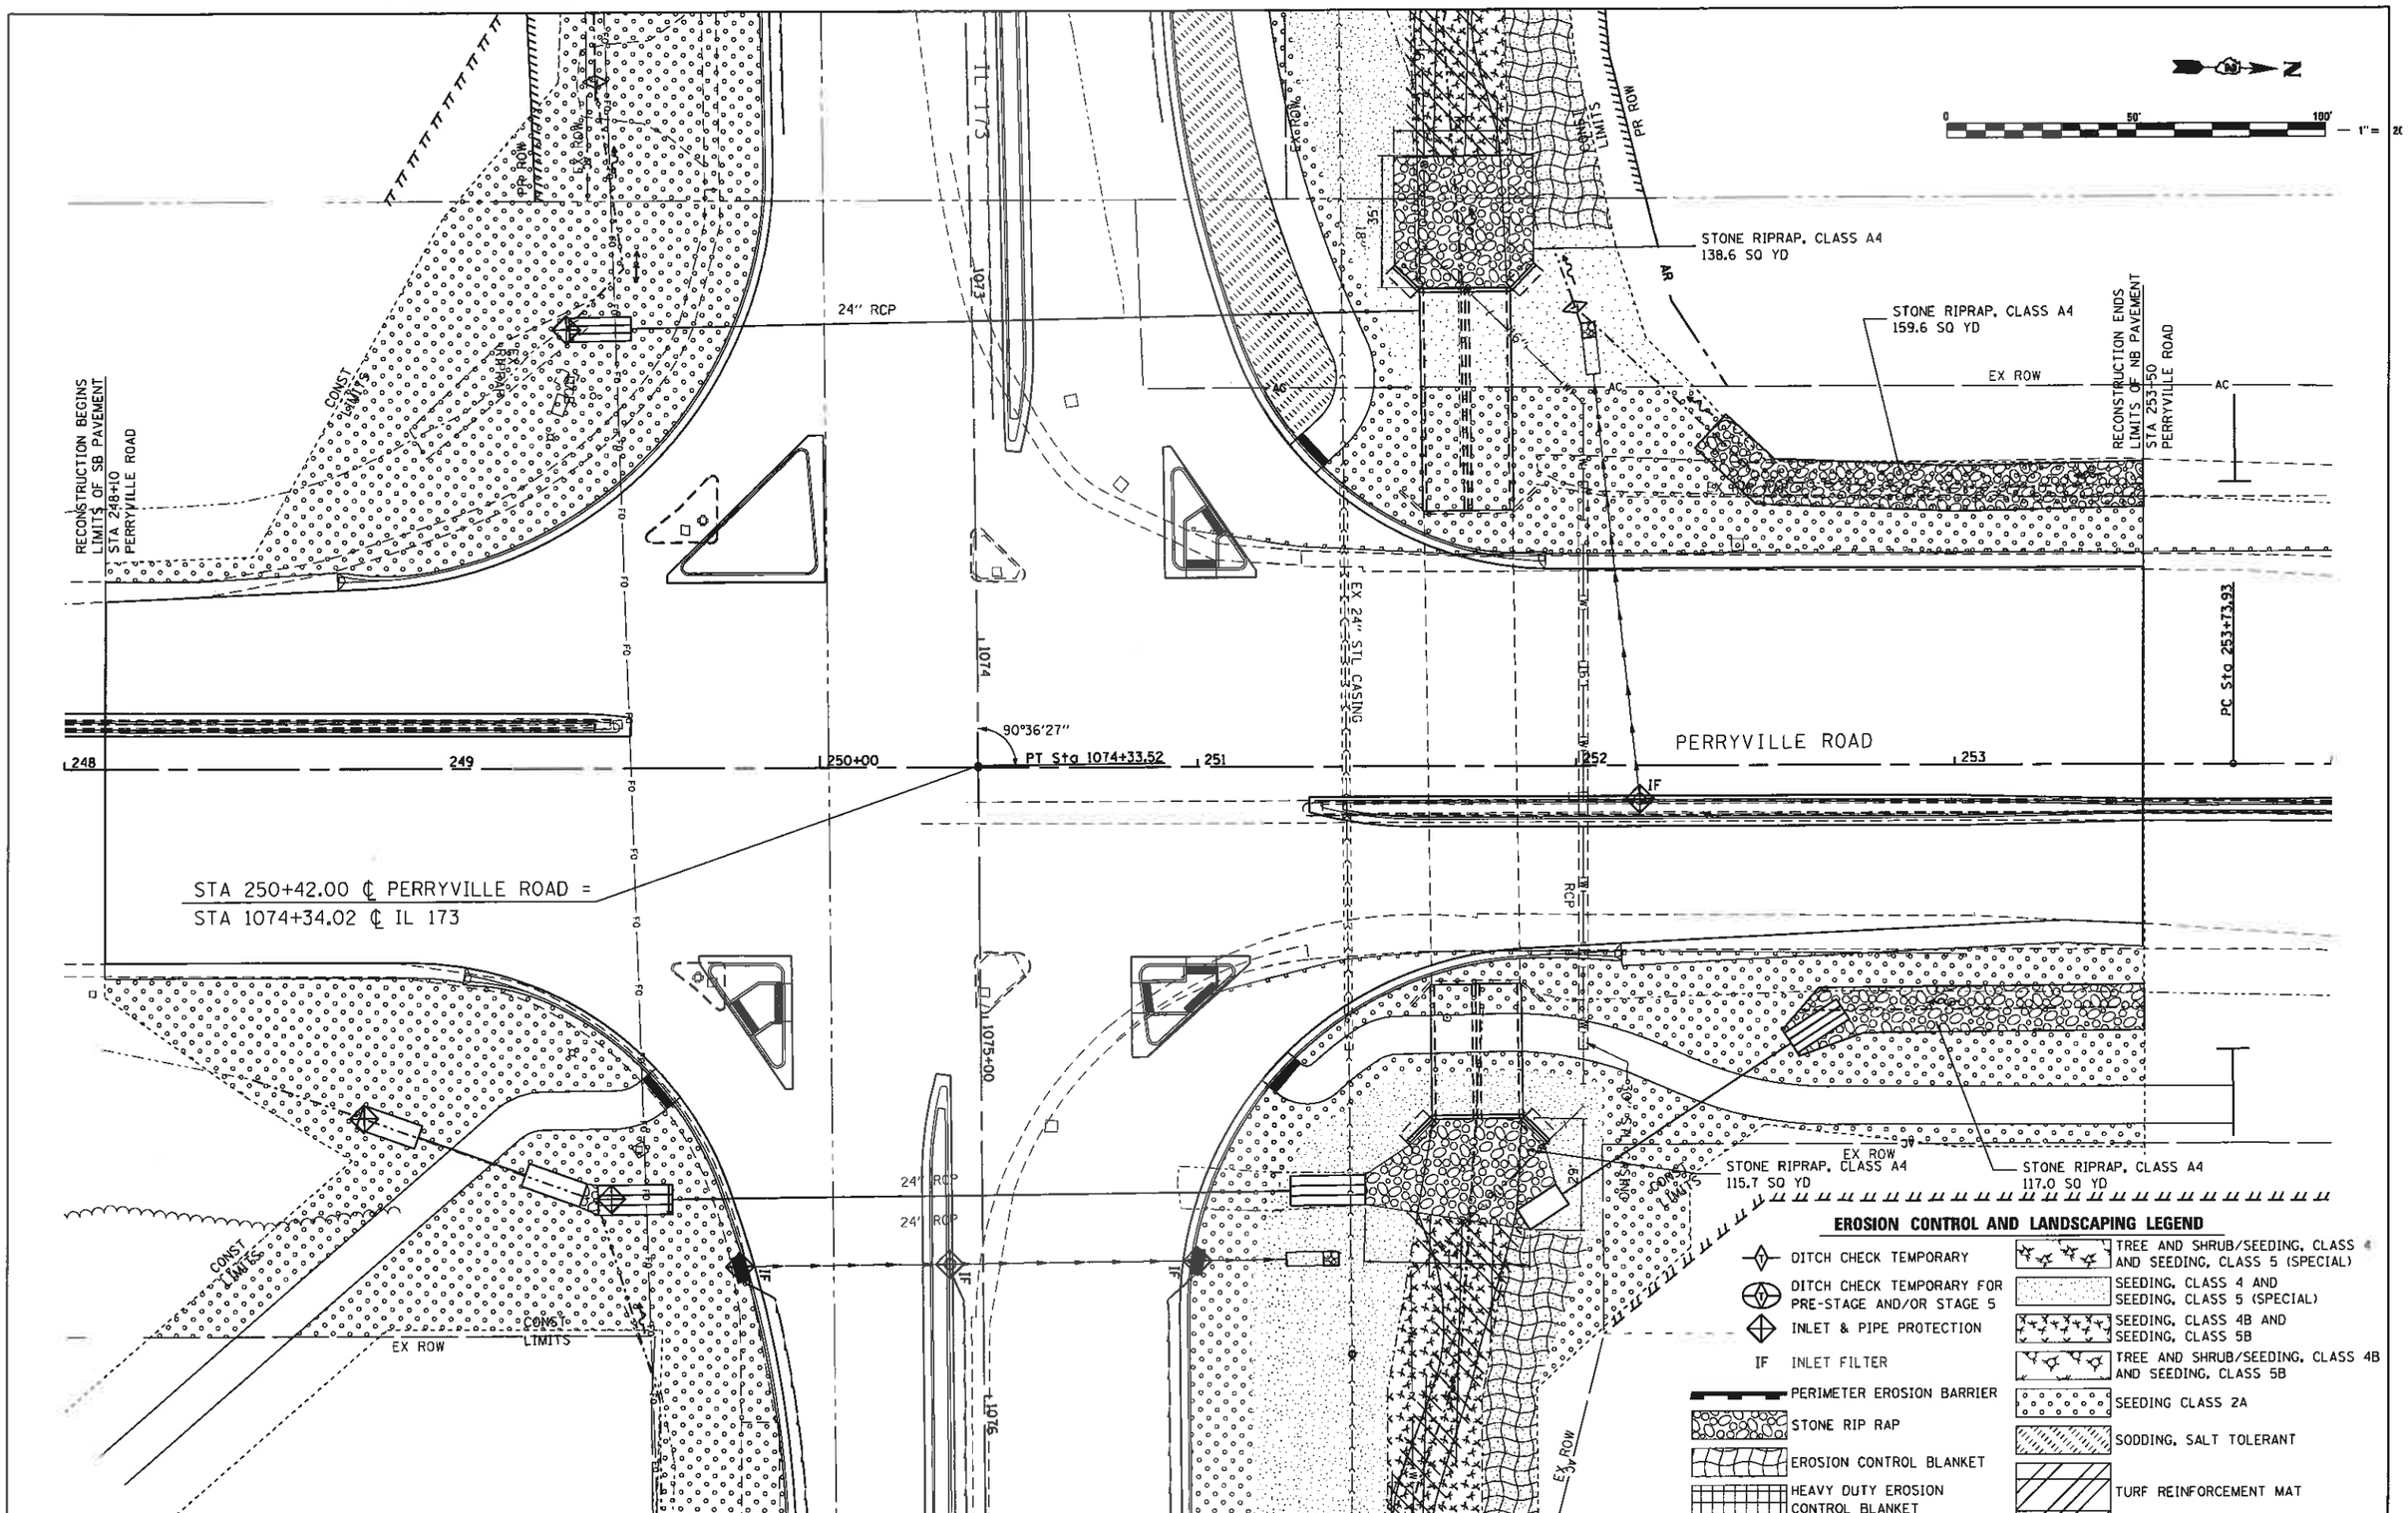

FILE NAME = $FILEA$$REV$	USER NAME = Stai0	DESIGNED - RMH	REVISED -
		DRAWN - SAE	REVISED -
	PLOT SCALE = 40.0000 ' / in.	CHECKED - RLH	REVISED -
THE UPCHURCH GROUP, INC.	PLOT DATE = 4/23/2013 9:27:58 AM	DATE - APRIL 30, 2013	REVISED -

STATE OF ILLINOIS
DEPARTMENT OF TRANSPORTATION

EROSION CONTROL AND LANDSCAPING PLANS
PERRYVILLE ROAD

SCALE: 1"=20' | SHEET NO. OF SHEETS | STA. 248+10 TO STA. 253+50

F.A.P. RTE.	SECTION	COUNTY	TOTAL SHEETS	SHEET NO.
303	129R	WINNEBAGO	968	398

CONTRACT NO. 64988

ILLINOIS FED. AID PROJECT