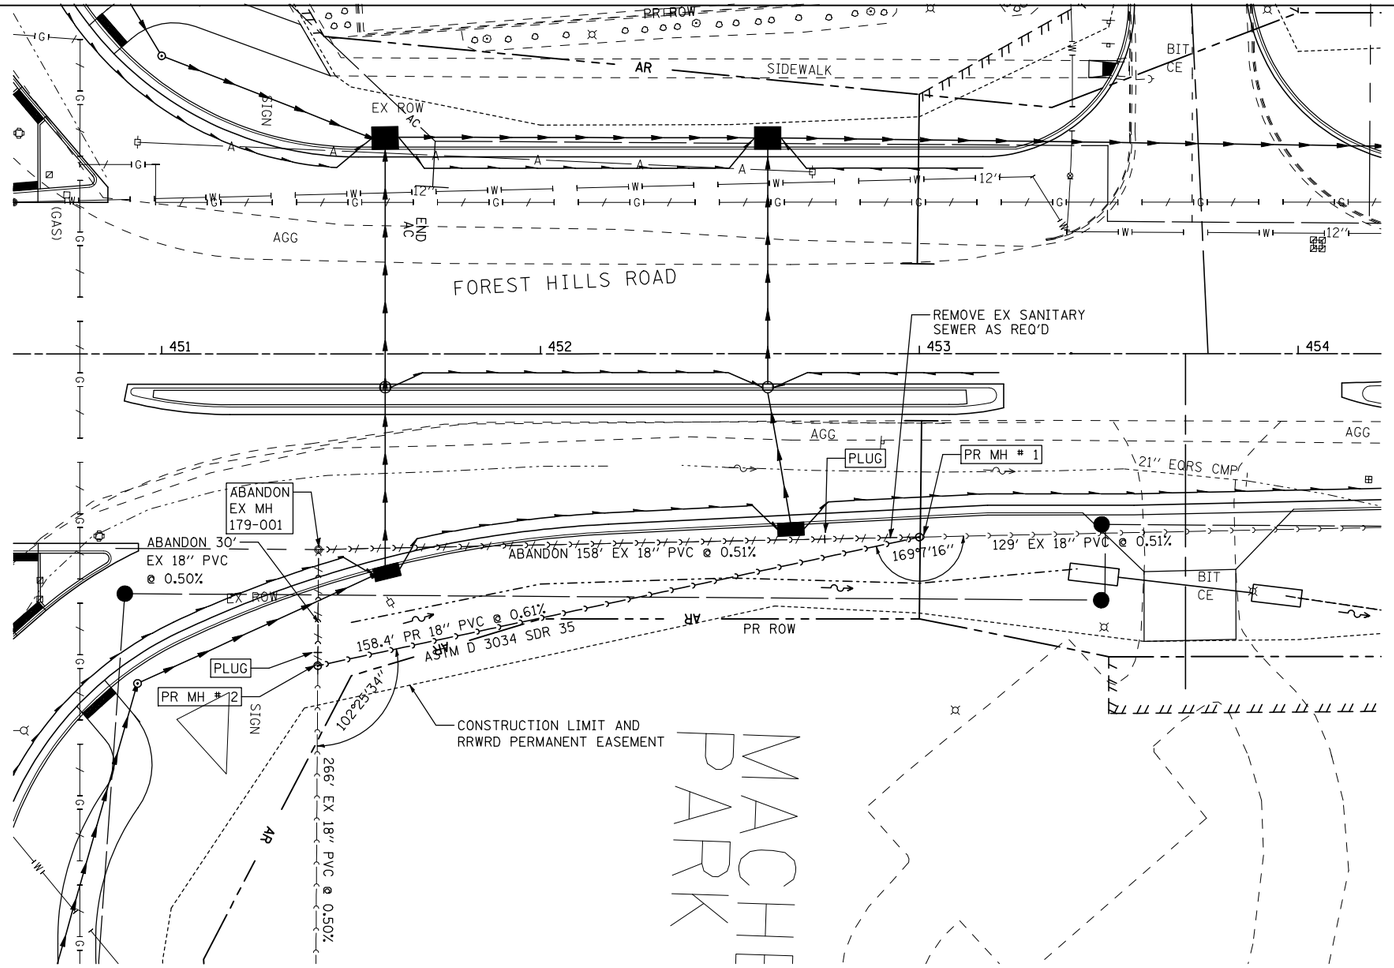

ABANDON
EX MH
179-001

ABANDON AND FILL
EX MH SAN 4' DIA
451+41.36, 51.66' RT
RIM = 760.49
INV IN (E) = 749.19
INV OUT (N) = 749.15

MH # 1

453+00, 48.4' RT
PR MH SAN 4' DIA T1F CL
RIM = 760.20
INV IN (S) = 748.35
INV OUT (N) = 748.27

MH # 2

451+41.16, 82.3' RT
PR MH SAN 4' DIA T1F CL
RIM = 760.35
INV IN (E) = 749.39
INV OUT (N) = 749.30

0 50' 100' — 1" = 20'

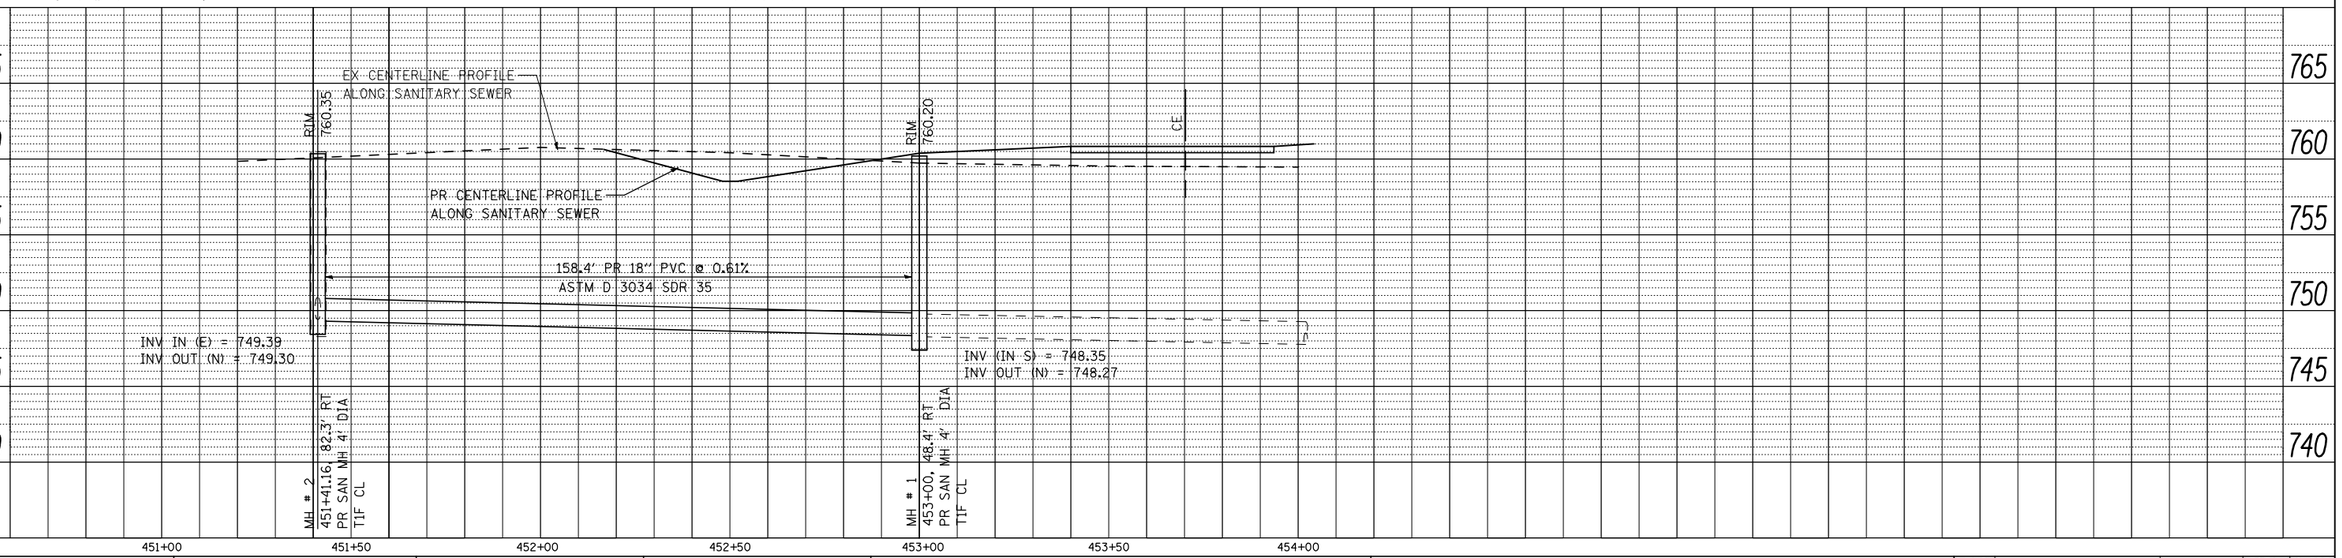

PLAN — SURVEYED / PLOTTED / ALIGNMENT CHECKED / RT. OF WAY CHECKED / NOTE BOOK / NO. / CADD FILE NAME / BY / DATE

PROFILE — SURVEYED / PLOTTED / GRADES CHECKED / BAL. NOTED / STRUCTURE NOTATIONS CHKD / NOTE BOOK / NO. / BY / DATE

FILE NAME = ...\CADD SHEETS\Z00793SANPLN07.dgn	USER NAME = Elgin 110	DESIGNED - MW	REVISED -
		DRAWN - RMH	REVISED -
	PLOT SCALE = 40.0000 ' / IN.	CHECKED - MJS	REVISED -
THE UPCHURCH GROUP, INC.	PLOT DATE = 5/2/2013 11:26:50 AM	DATE - APRIL 30, 2013	REVISED -

STATE OF ILLINOIS
DEPARTMENT OF TRANSPORTATION

SANITARY SEWER RELOCATION PLANS
FOREST HILLS ROAD

SCALE: 1"=20' | SHEET NO. OF SHEETS | STA. 451+00 TO STA. 454+00

F.A.P. RTE.	SECTION	COUNTY	TOTAL SHEETS	SHEET NO.
303	129R	WINNEBAGO	968	487
		CONTRACT NO. 64988		
	ILLINOIS FED. AID PROJECT			