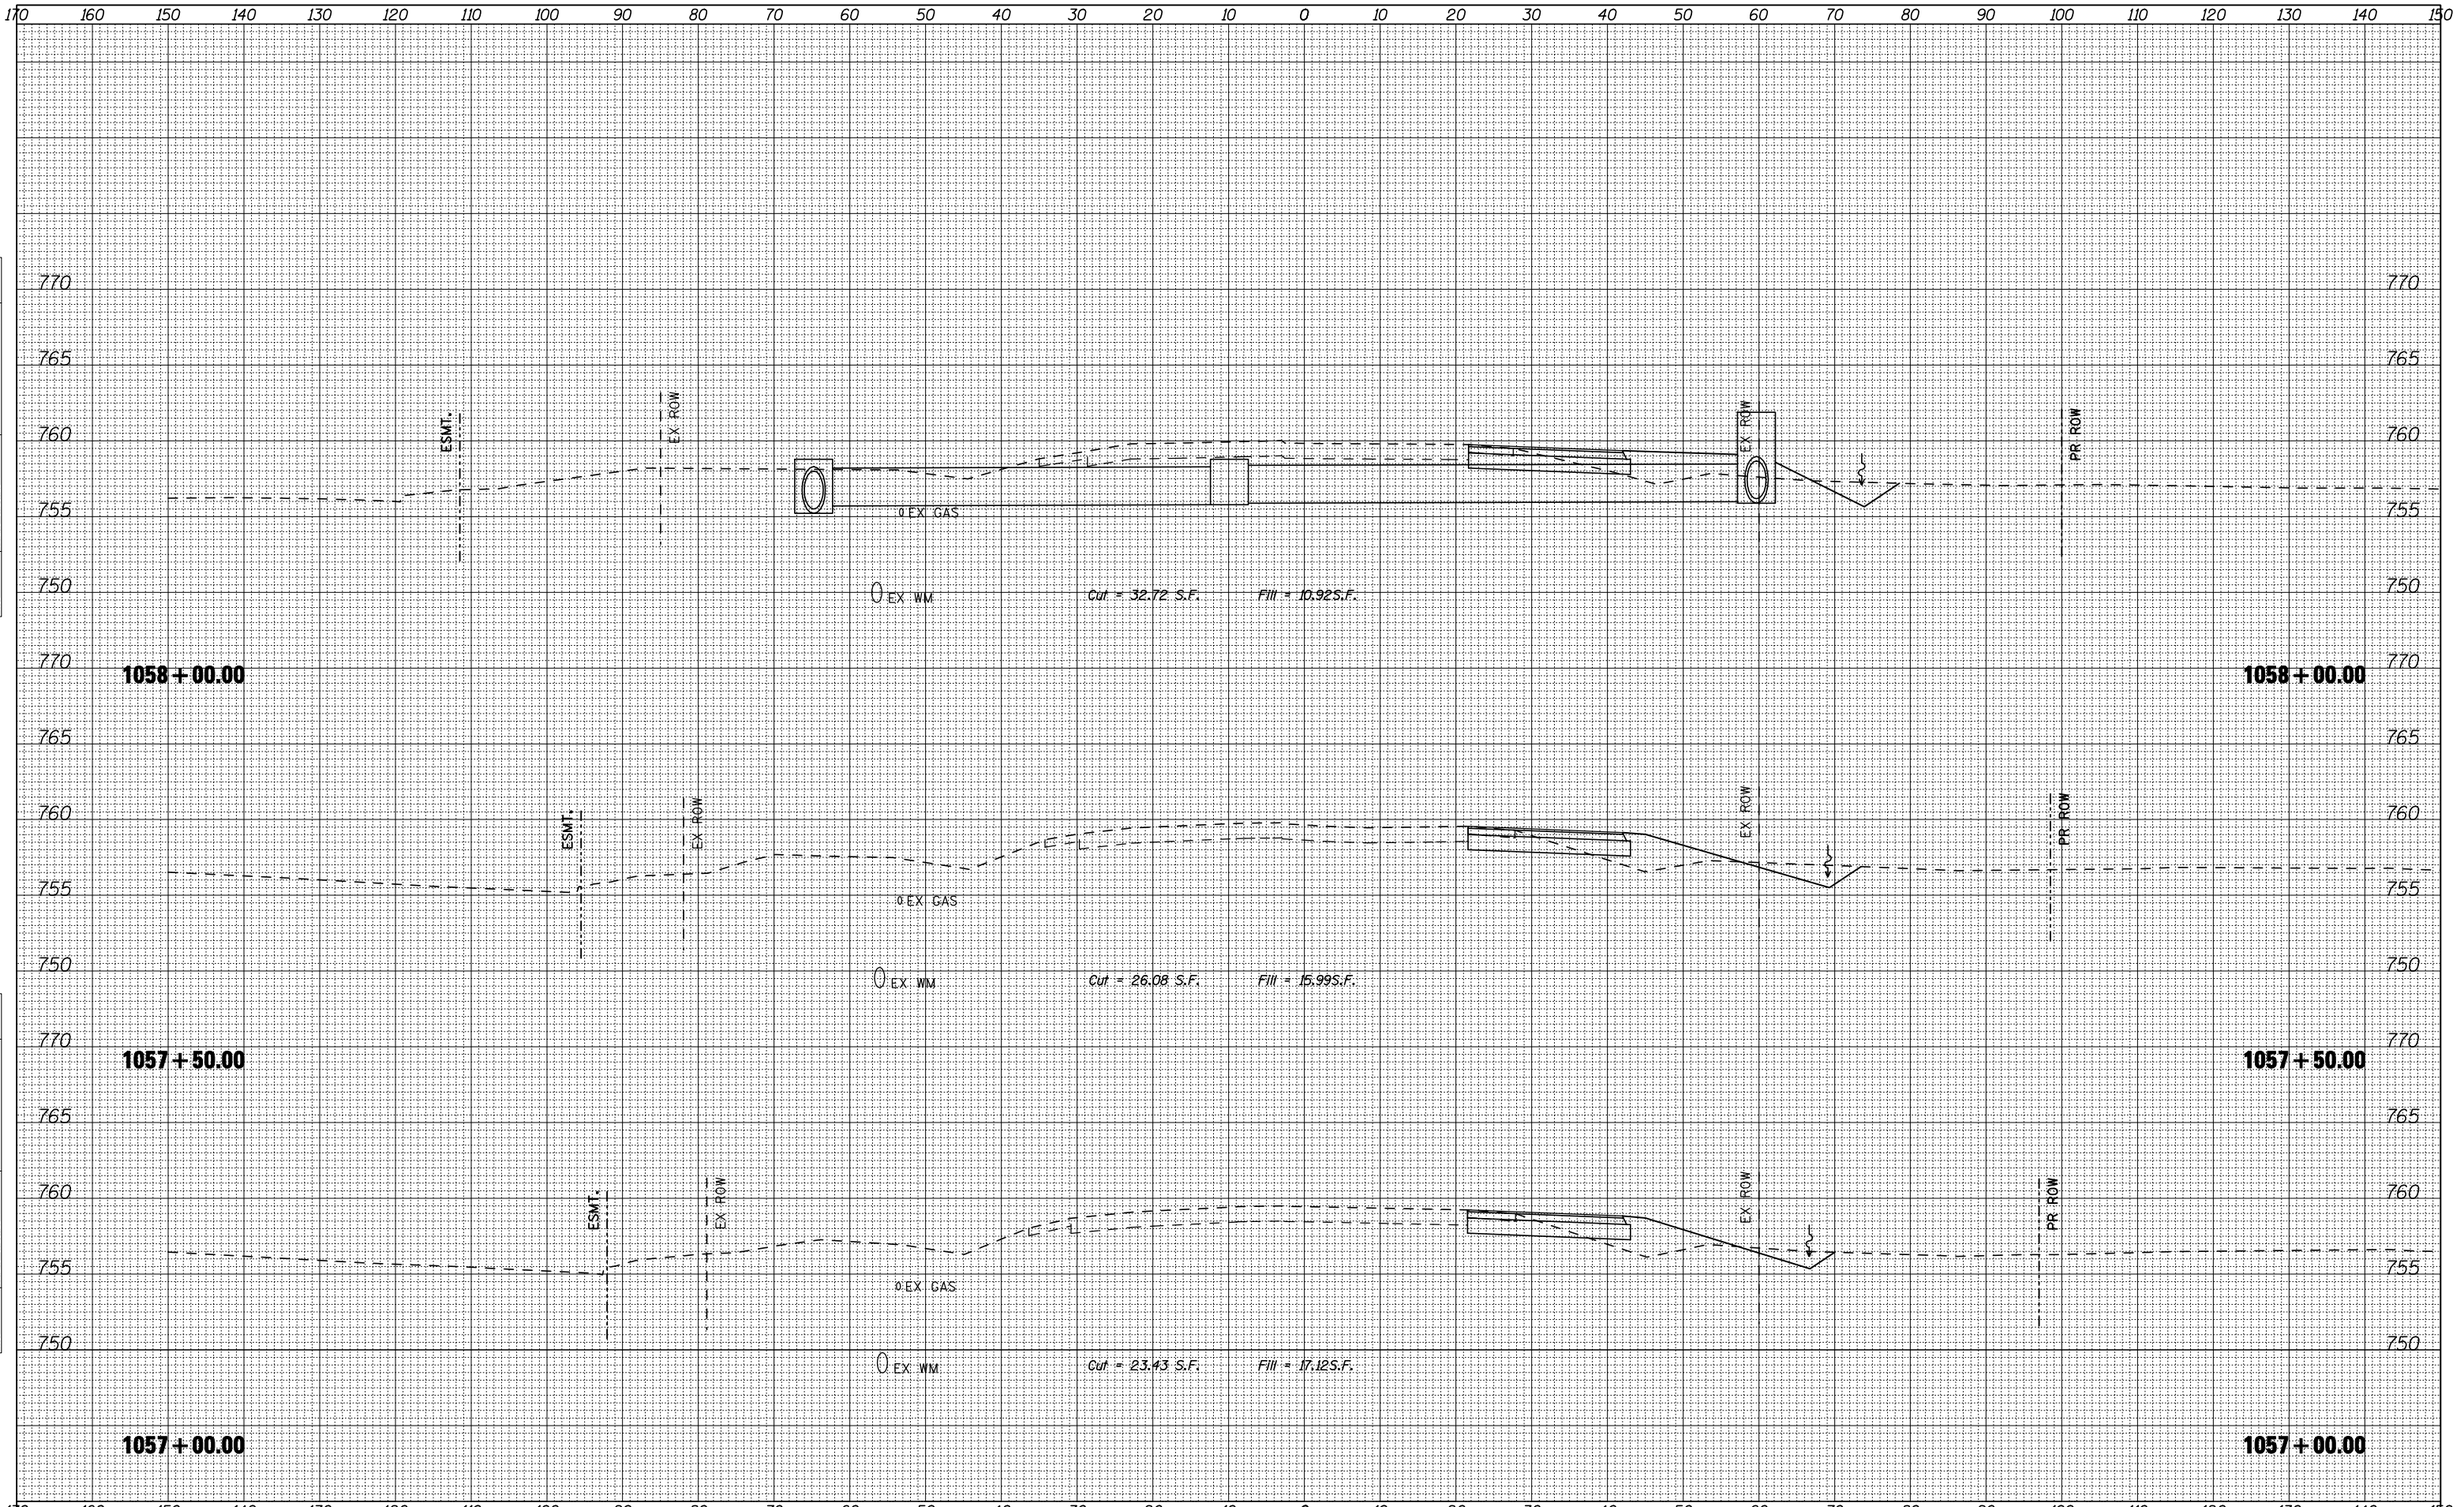

FINAL SURVEY	BY	DATE
NOTE BOOK	SURVEYED	
NO.	PLOTTED	
	TEMPLATE	
	AREAS	
	AREAS CHECKED	

ORIGINAL SURVEY	BY	DATE
NOTE BOOK	SURVEYED	
NO.	PLOTTED	
	TEMPLATE	
	AREAS	
	AREAS CHECKED	

FILE NAME = ...\CADD SHEETS\Z00793XMPSISHT.dgn	USER NAME = Elgin 110	DESIGNED - SJF	REVISED -
		DRAWN - SAE	REVISED -
	PLOT SCALE = 20.0000 ' / IN.	CHECKED - RMH	REVISED -
THE UPCHURCH GROUP, INC.	PLOT DATE = 5/6/2013	DATE - APRIL 30, 2013	REVISED -

STATE OF ILLINOIS
DEPARTMENT OF TRANSPORTATION

CROSS SECTIONS IL 173 – PRESTAGE 1

SCALE: | SHEET NO. OF SHEETS | STA. 1057+00.00 TO STA. 1058+00.00

F.A.P. RTE.	SECTION	COUNTY	TOTAL SHEETS	SHEET NO.
303	129R	WINNEBAGO	968	747
		CONTRACT NO. 64988		
	ILLINOIS FED. AID PROJECT			