| FINAL SURVEY | BY | DATE |
|---|---|---|
| SURVEYED | | |
| PLOTTED | | |
| TEMPLATE | | |
| NOTE BOOK | | |
| AREAS | | |
| NO. | AREAS CHECKED | |

| ORIGINAL SURVEY | BY | DATE |
|---|---|---|
| SURVEYED | | |
| PLOTTED | | |
| TEMPLATE | | |
| NOTE BOOK | | |
| AREAS | | |
| NO. | AREAS CHECKED | |

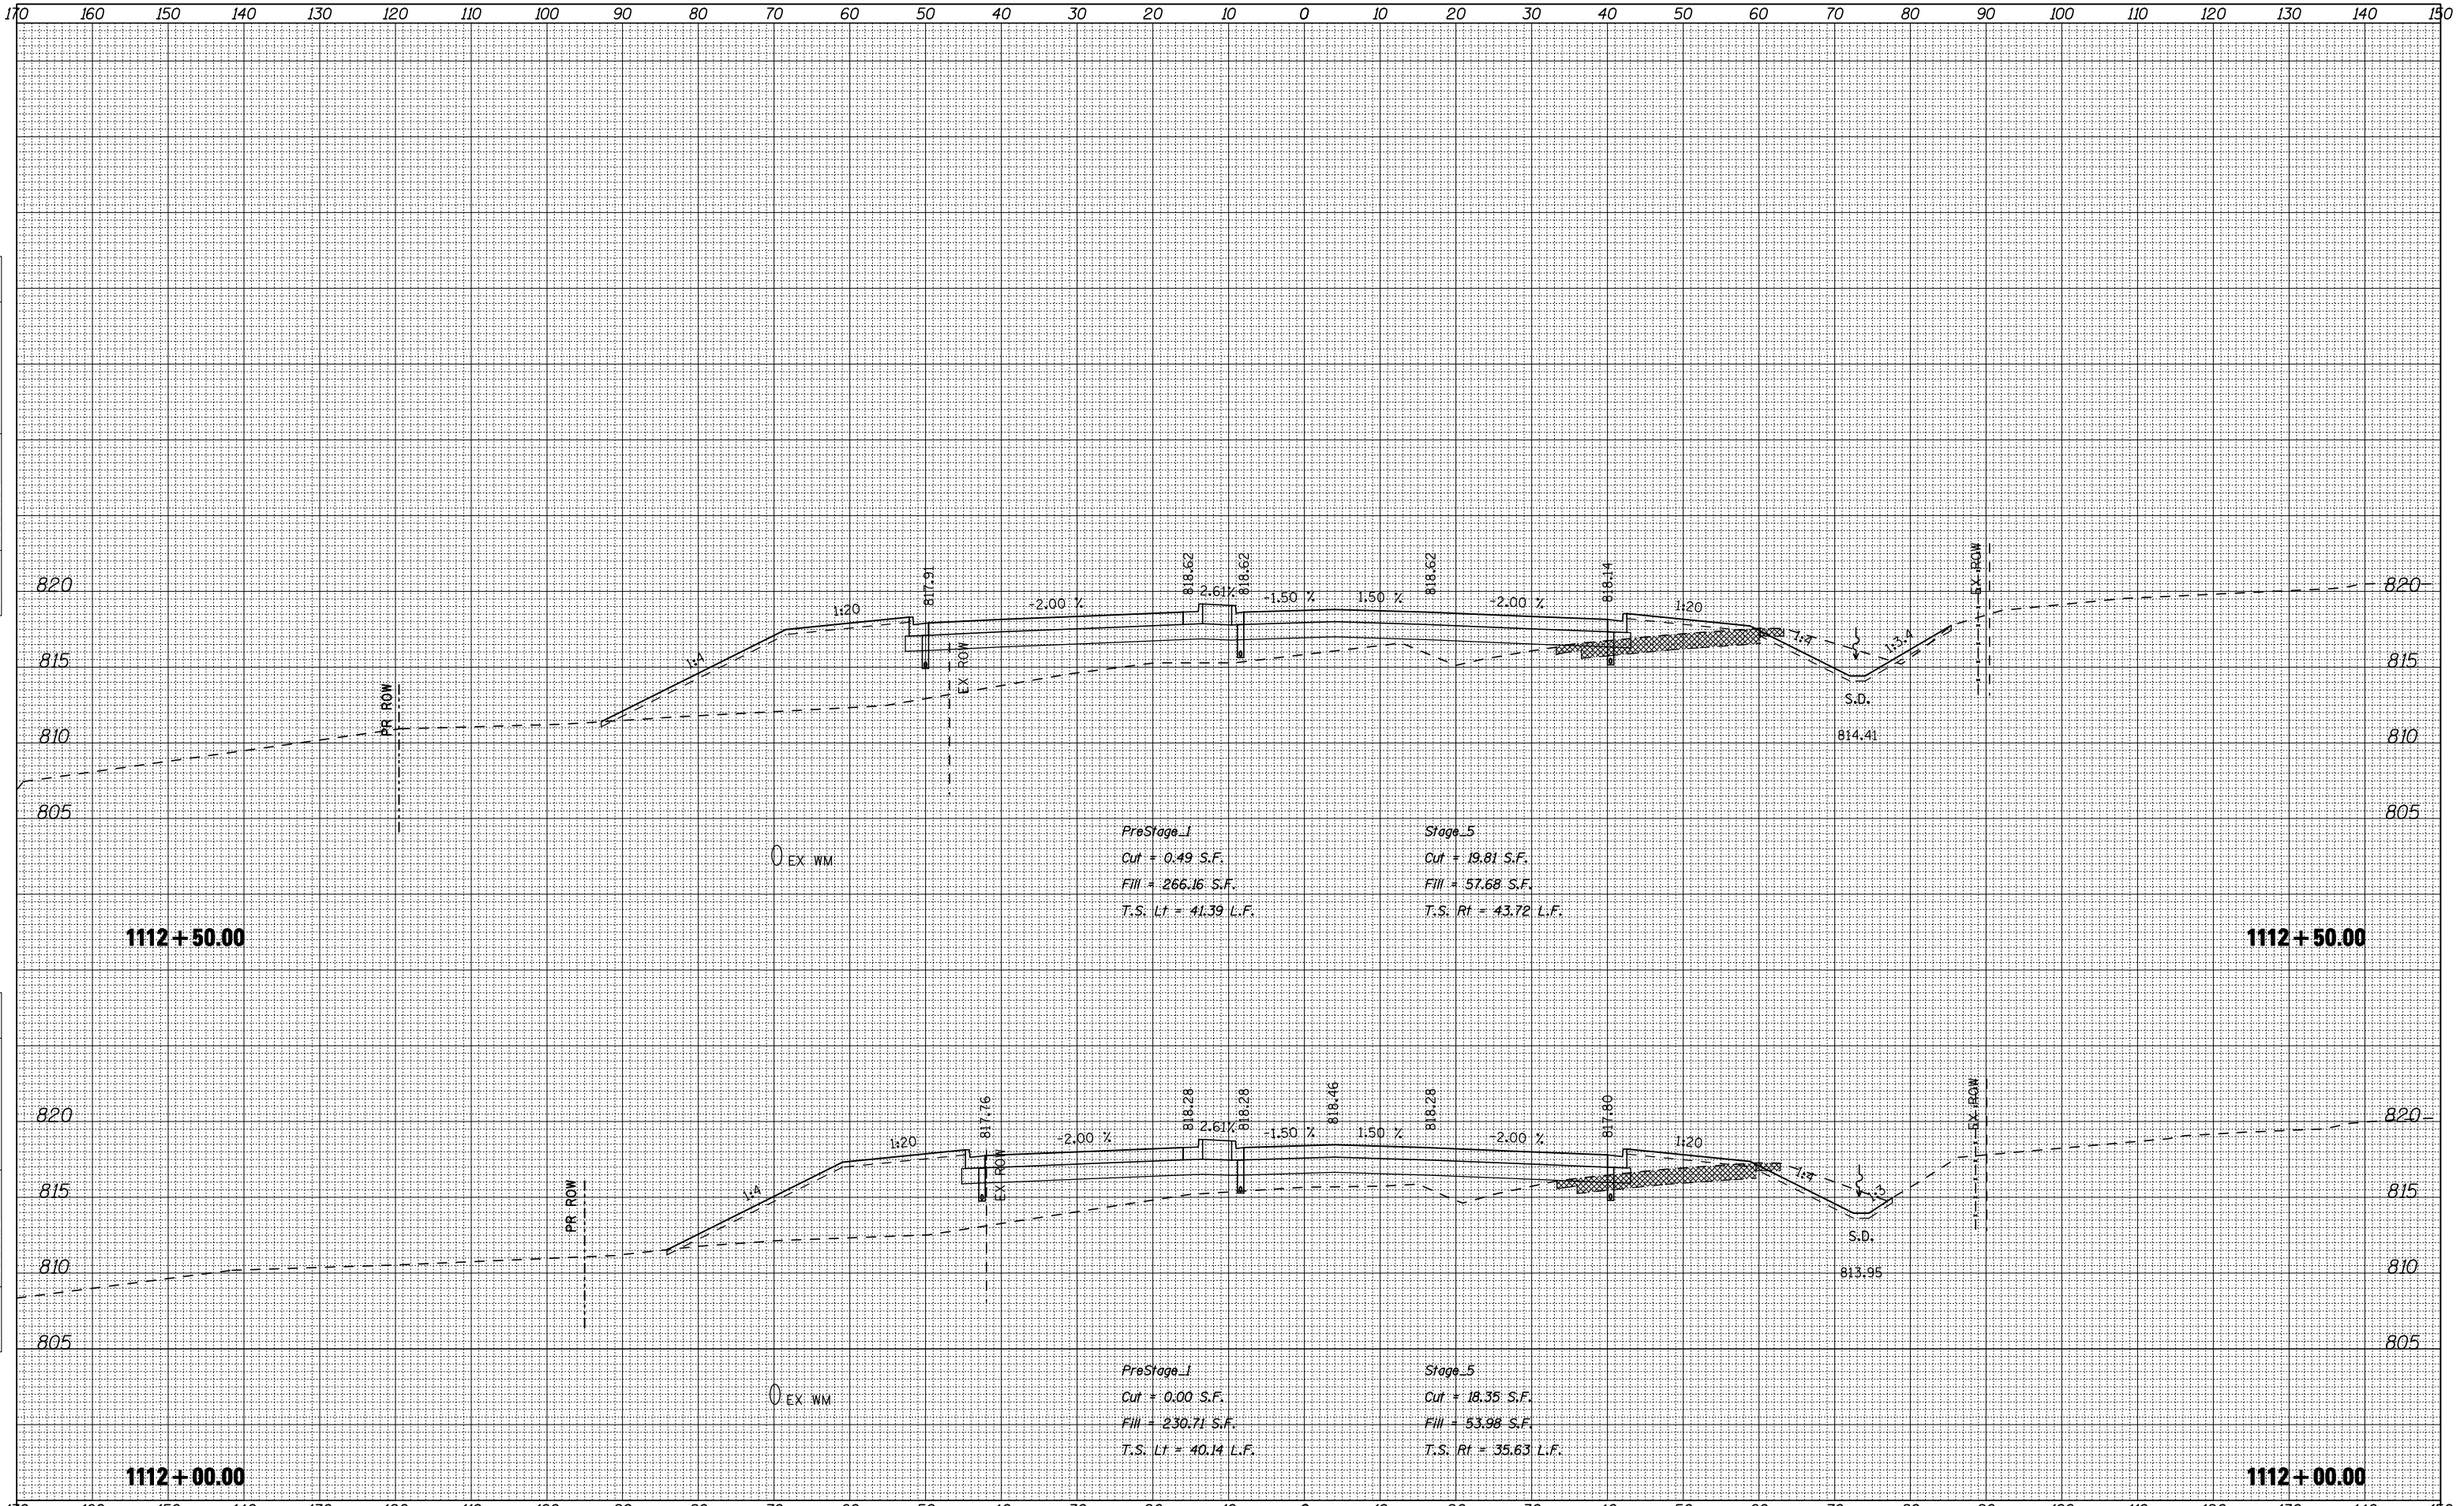


| FILE NAME = | USER NAME = Elgin 110 | DESIGNED - SJF | REVISED - |
|---|---|---|---|
| ...\CADD SHEETS\Z00793XMISHT.DGN | | DRAWN - SAE | REVISED - |
| THE UPCHURCH GROUP, INC. | PLOT SCALE = 20.0000 ' / IN. | CHECKED - RMH | REVISED - |
| | PLOT DATE = 5/6/2013 | DATE - APRIL 30, 2013 | REVISED - |

**STATE OF ILLINOIS**
**DEPARTMENT OF TRANSPORTATION**

**CROSS SECTIONS IL 173**

SCALE: | SHEET NO. OF SHEETS | STA. 1112+00.00 TO STA. 1112+50.00

| F.A.P. RTE. | SECTION | COUNTY | TOTAL SHEETS | SHEET NO. |
|---|---|---|---|---|
| 303 | 129R | WINNEBAGO | 968 | 854 |
| | | CONTRACT NO. 64988 | | |
| | | ILLINOIS FED. AID PROJECT | | |