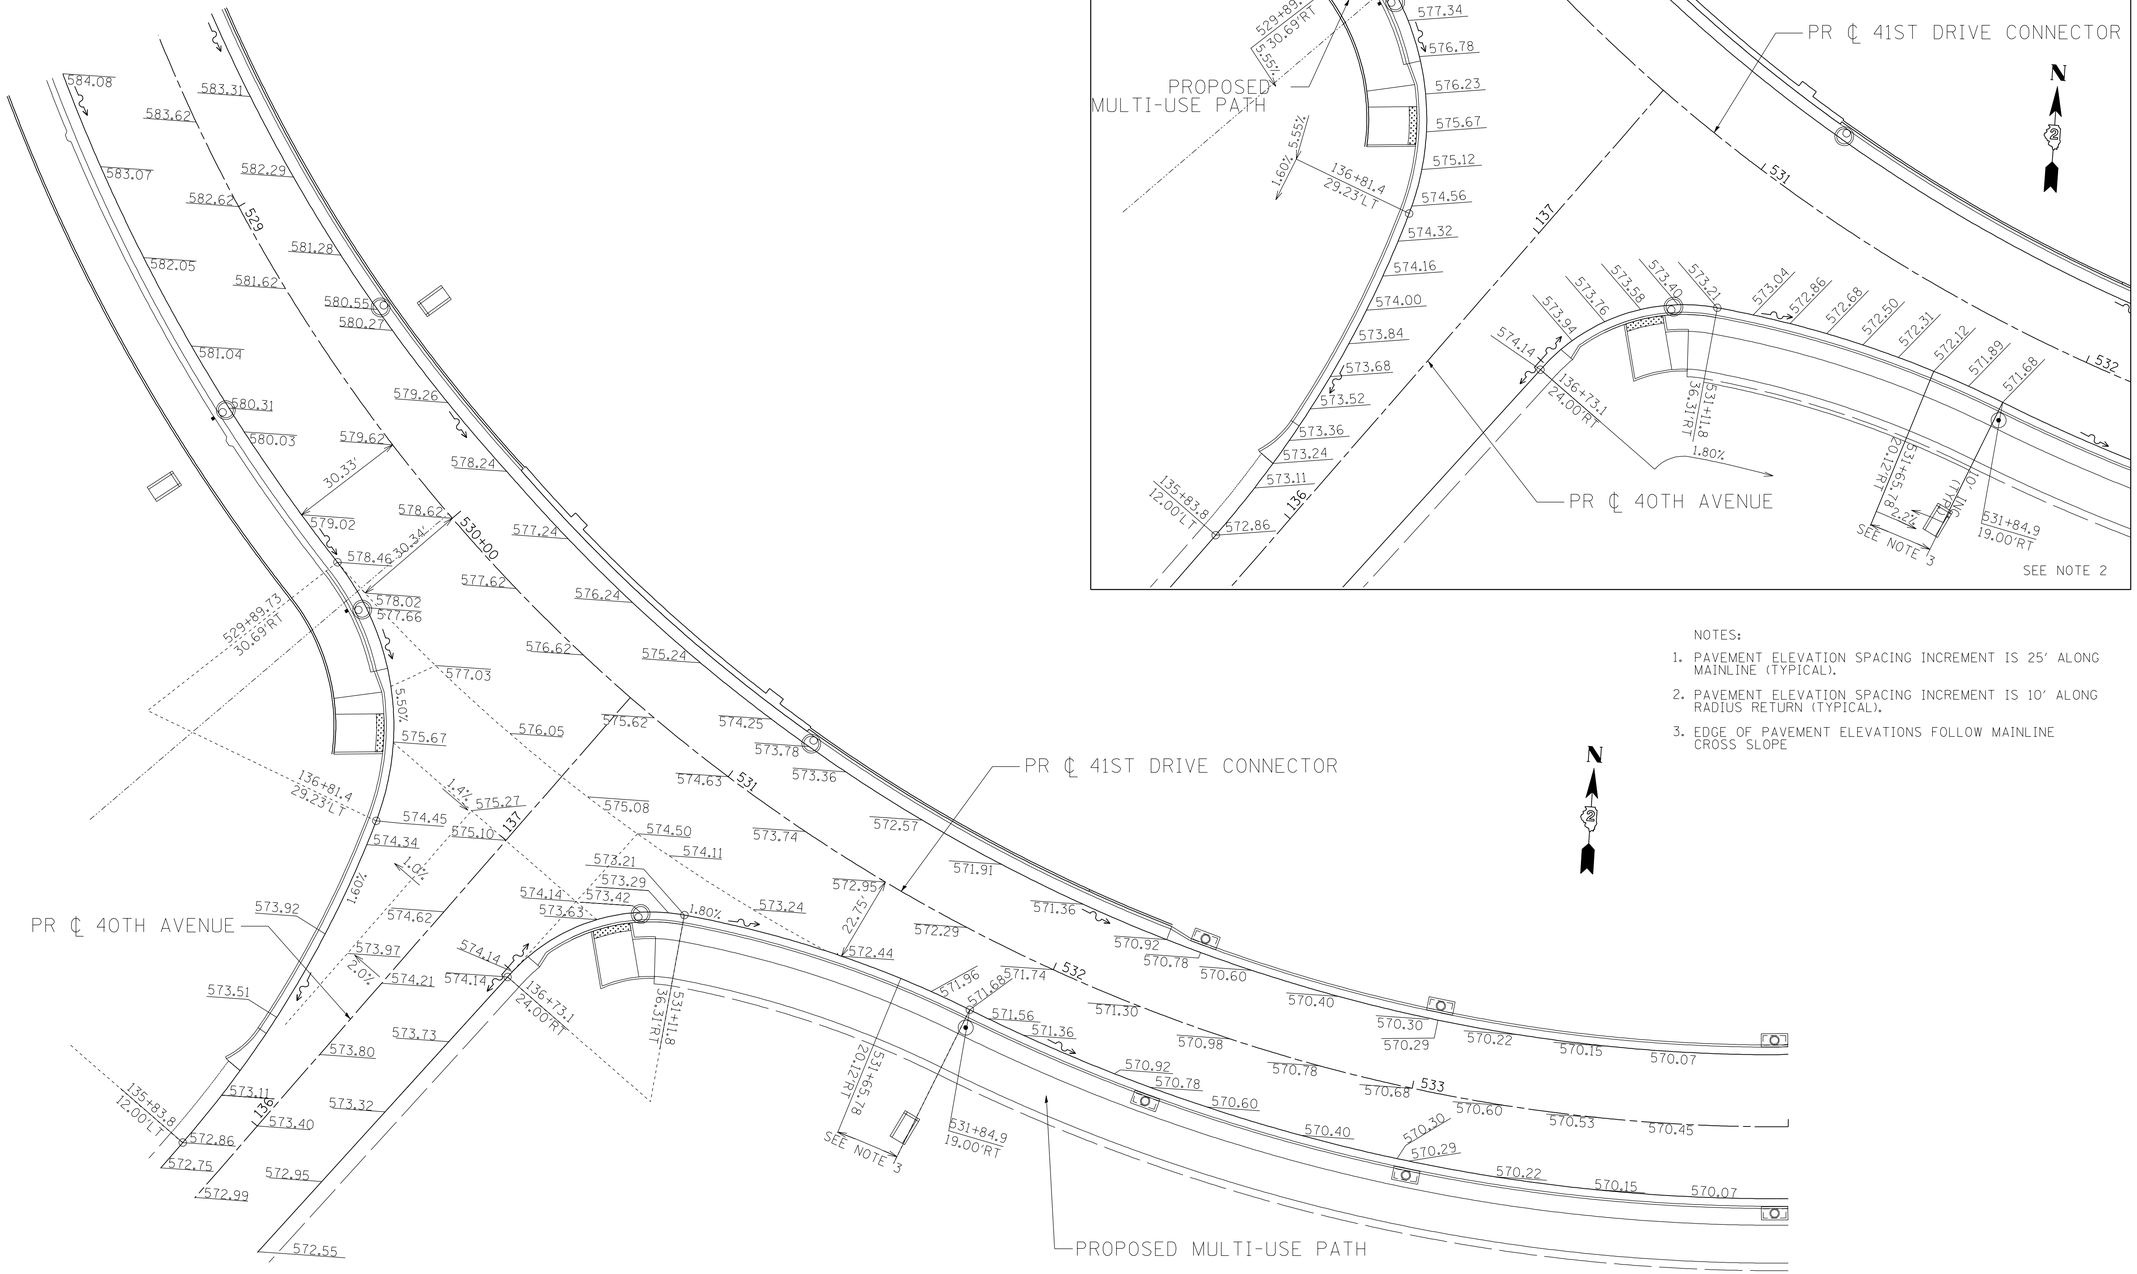

NOTES:

1. PAVEMENT ELEVATION SPACING INCREMENT IS 25' ALONG MAINLINE (TYPICAL).
2. PAVEMENT ELEVATION SPACING INCREMENT IS 10' ALONG RADIUS RETURN (TYPICAL).
3. EDGE OF PAVEMENT ELEVATIONS FOLLOW MAINLINE CROSS SLOPE

0 50' 100' — 1" = 20'

EDET-03

2600 Warrenville Road, Suite 203, Downers Grove, IL 60515
630.705.0110 voice, 630.839.2566 fax
www.mps-il.com
MILLENNIA PROFESSIONAL SERVICES

DESIGNED - TVN		REVISED -
DRAWN - CJD		REVISED -
CHECKED - RPD		REVISED -
DATE - 3/11/2013		REVISED -

STATE OF ILLINOIS
DEPARTMENT OF TRANSPORTATION

41ST DRIVE CONNECTOR AT 40TH AVENUE
PAVEMENT ELEVATION DETAIL

SCALE: 1"=20' | SHEET NO. OF SHEETS | STA. · TO STA.

F.A.P. RTE.	SECTION	COUNTY	TOTAL SHEETS	SHEET NO.
595 (595)	(142-1)R & 142-1HB	ROCK ISLAND	507	235
		CONTRACT NO. 64B84		
FED. ROAD DIST. NO. 1	ILLINOIS	FED. AID PROJECT		

P:\2011\ME11008_PTB155-26.IL5_JDR.Ciorba\CADD\Shts\D264B84-sht-elev_03.dgn