(A)

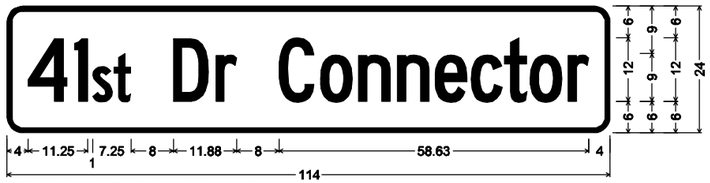

3.00" Radius, 1.00" Border, White on Green;
[41st Dr Connector] C 2K 60% spacing;
Table of letter and object lefts.

4	l	s	t	D	r	
4.00	12.75	16.25	20.25	31.50	39.50	

C	o	n	n	e	c	t	o	r	
51.38	59.25	66.38	73.75	80.88	87.75	94.00	98.88	106.00	

3 SIGNS REQUIRED
SIGN PANEL TYPE 2

(D1)

3.00" Radius, 1.00" Border, White on Green;
Standard Arrow Custom 9.88" X 6.13" 180"; [41st] D 2K [Ave. Drive] C 2K 80% spacing; [41st Dr. Connector] C 2K 75% spacing;
Standard Arrow Custom 9.88" X 6.13" 0";
Table of letter and object lefts.

←	4	l	s	t	A	v	e	.	D	r	l	v	e		
3.88	20.25	26.25	28.75	32.00	40.00	44.50	48.75	52.50	59.00	63.63	66.25	67.75	72.00		

4	l	s	t	D	r	.	C	e	n	n	e	c	t	e	r	→
3.88	8.75	10.88	13.75	21.13	25.63	28.13	34.13	38.50	42.50	48.63	50.63	54.50	57.88	60.63	64.63	70.25

1 SIGNS REQUIRED
SIGN PANEL TYPE 2

(D2)

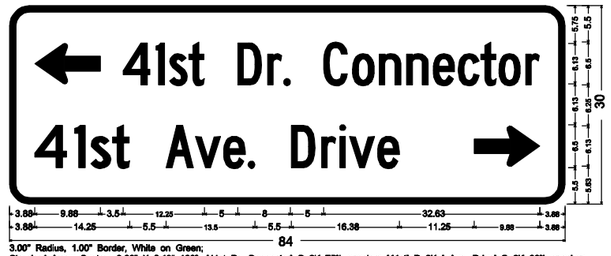

3.00" Radius, 1.00" Border, White on Green;
Standard Arrow Custom 9.88" X 6.13" 180"; [41st Dr. Connector] C 2K 75% spacing; [41st] D 2K [Ave. Drive] C 2K 80% spacing;
Standard Arrow Custom 9.88" X 6.13" 0";
Table of letter and object lefts.

←	4	l	s	t	D	r	C	e	n	n	e	c	t	e	r		
3.88	17.25	22.13	24.25	27.13	34.50	39.00	41.50	47.50	51.88	55.88	60.00	64.00	67.88	71.25	74.00	78.00	

4	l	s	t	A	v	e	.	D	r	l	v	e	→				
3.88	9.88	12.38	15.63	23.63	28.13	32.38	36.13	42.63	47.25	49.88	51.38	55.63	70.25				

1 SIGNS REQUIRED
SIGN PANEL TYPE 2

(C)

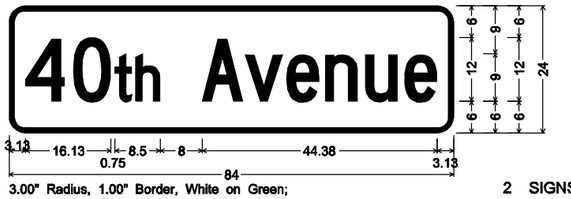

3.00" Radius, 1.00" Border, White on Green;
[40th Avenue] C 2K 75% spacing;
Table of letter and object lefts.

4	0	t	h	A	v	e	n	u	e	
3.13	12.13	20.00	24.00	36.50	44.63	52.50	59.75	67.25	74.75	

2 SIGNS REQUIRED
SIGN PANEL TYPE 2

(E)

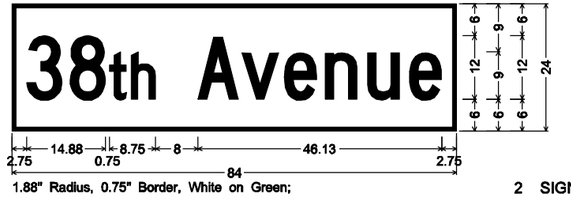

1.88" Radius, 0.75" Border, White on Green;
[38th Avenue] C 2K;
Table of letter and object lefts.

3	8	t	h	A	v	e	n	u	e	
2.75	11.00	18.38	22.50	35.13	43.38	51.50	59.13	67.13	75.13	

2 SIGNS REQUIRED
SIGN PANEL TYPE 2

(F)

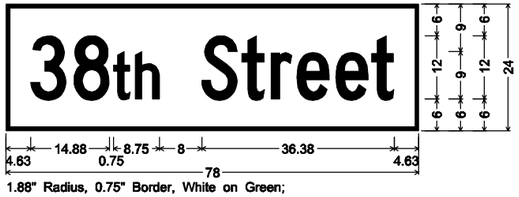

1.88" Radius, 0.75" Border, White on Green;
[38th Street] C 2K;
Table of letter and object lefts.

3	8	t	h				
4.63	12.75	20.25	24.38				

S	t	r	e	e	t	
37.00	44.50	50.13	55.00	62.38	69.00	

4 SIGNS REQUIRED
SIGN PANEL TYPE 2

SGN-01

2600 Warrenville Road, Suite 203, Downers Grove, IL 60515
630.705.0110 voice, 630.839.2566 fax
www.mps-il.com
MILLENNIA PROFESSIONAL SERVICES

DESIGNED · TVN	REVISED ·	
DRAWN · CJD	REVISED ·	
CHECKED · RPD	REVISED ·	
DATE · 3/11/2013	REVISED ·	

STATE OF ILLINOIS
DEPARTMENT OF TRANSPORTATION

F.A.P. 595 (JOHN DEERE ROAD)
SIGNING· DETAILS

SCALE: NTS | SHEET NO. OF SHEETS | STA. · TO STA.

F.A.P. RTE.	SECTION	COUNTY	TOTAL SHEETS	SHEET NO.
595	(142-1)R & 142-1HB	ROCK ISLAND	507	286
		CONTRACT NO. 64B84		
FED. ROAD DIST. NO. 1	ILLINOIS	FED. AID PROJECT		

P:\2011\ME11008.PTB155-26.IL5.JDR.Ciorba\CADD\Shts\D264B84-sht-TS00.Sign.dgn