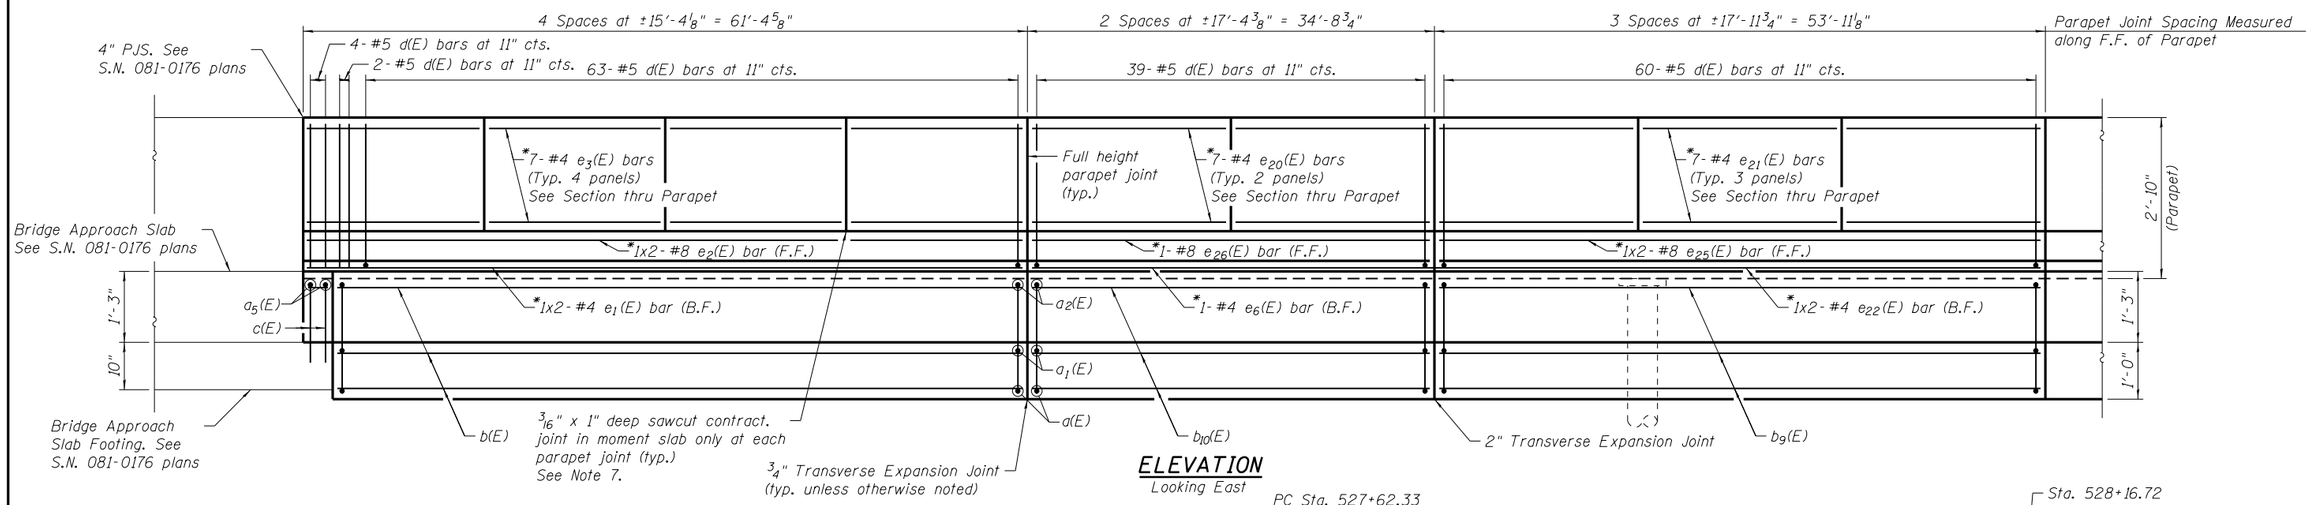

ELEVATION

Looking East

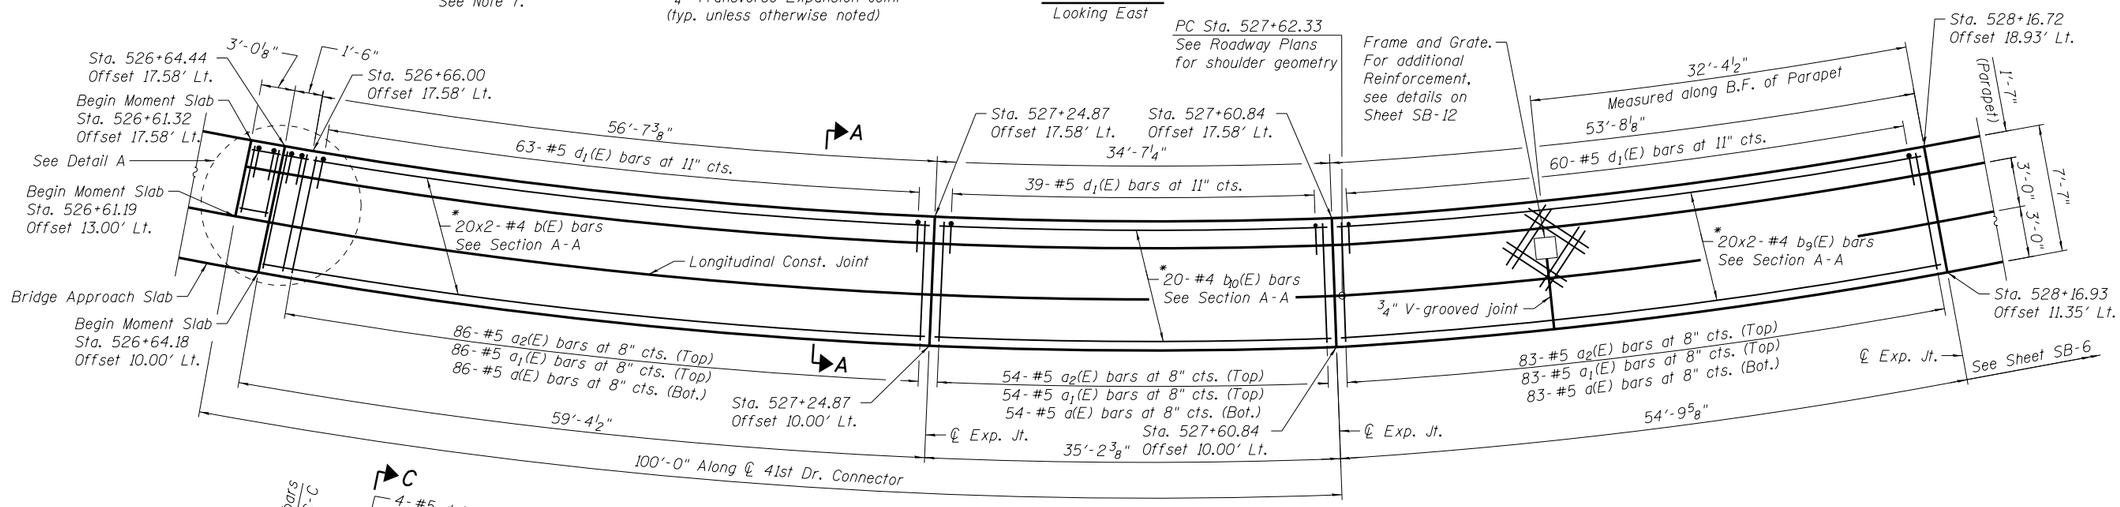

PLAN

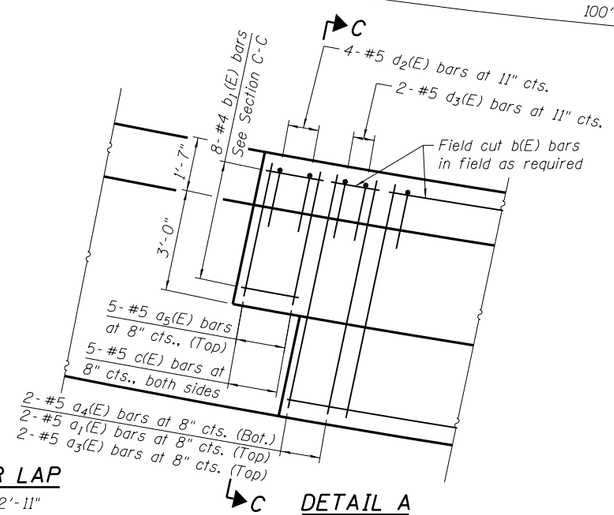

DETAIL A

MIN. BAR LAP

#4 bar = 2'-11"
#8 bar = 6'-9"

* Bend and cut in field as required.

NOTES:

1. Bars indicated thus 7x2-#5 etc. indicates 7 lines of bars with 2 lengths per line.
2. F.F. = Front Face & B.F. = Back Face.
3. For Sections A-A & C-C, see Sheet SB-12.
4. For Section thru Parapet, Bar Diagrams and Bill of Materials, see Sheet SB-14.
5. For Parapet Joint details, see Sheet SB-12.
6. For Expansion Joint details, see Sheet SB-12.
7. For Transverse Contraction Joint details, see Sheet SB-13.

Clorba Group, Inc.
CONSULTING ENGINEERS
5507 North Cumberland Avenue
Suite 402 Chicago, Illinois 60656
Tel: 773.775.4605
Fax: 773.775.4614
E-mail: clrchicago@clorba.com

USER NAME = mteng	DESIGNED - SMY	REVISED -	
	CHECKED - BWS	REVISED -	
PLOT SCALE = 13:4 ':' / in.	DRAWN - SRG	REVISED -	
PLOT DATE = 3/11/2013	CHECKED - BWS	REVISED -	

STATE OF ILLINOIS
DEPARTMENT OF TRANSPORTATION

EAST MOMENT SLAB PLAN & ELEVATION (1 OF 3)
STRUCTURE NO. 081-7003

SHEET NO. SB-5 OF SB-21 SHEETS

F.A.P. RTE.	SECTION	COUNTY	TOTAL SHEETS	SHEET NO.
595	(142-1)R-1 and 142-1HB	ROCK ISLAND	507	347
		CONTRACT NO. 64B84		
	ILLINOIS	FED. AID PROJECT		

N:\PROJ\0003393.00\CONTRACT_1\Design\Structural\CAD\Retaining Wall 081-7003\081-7003.05_East_Moment_Slab_1.dgn