ROUTE NO.	SEC.	COUNTY	TOTAL SHEETS
F.A. 194	38I & 38I-S	WINNEBAGO	23
STA.		TO STA.	
FED. ROAD DIST. NO. 7	ILLINOIS	PROJ. C 284	

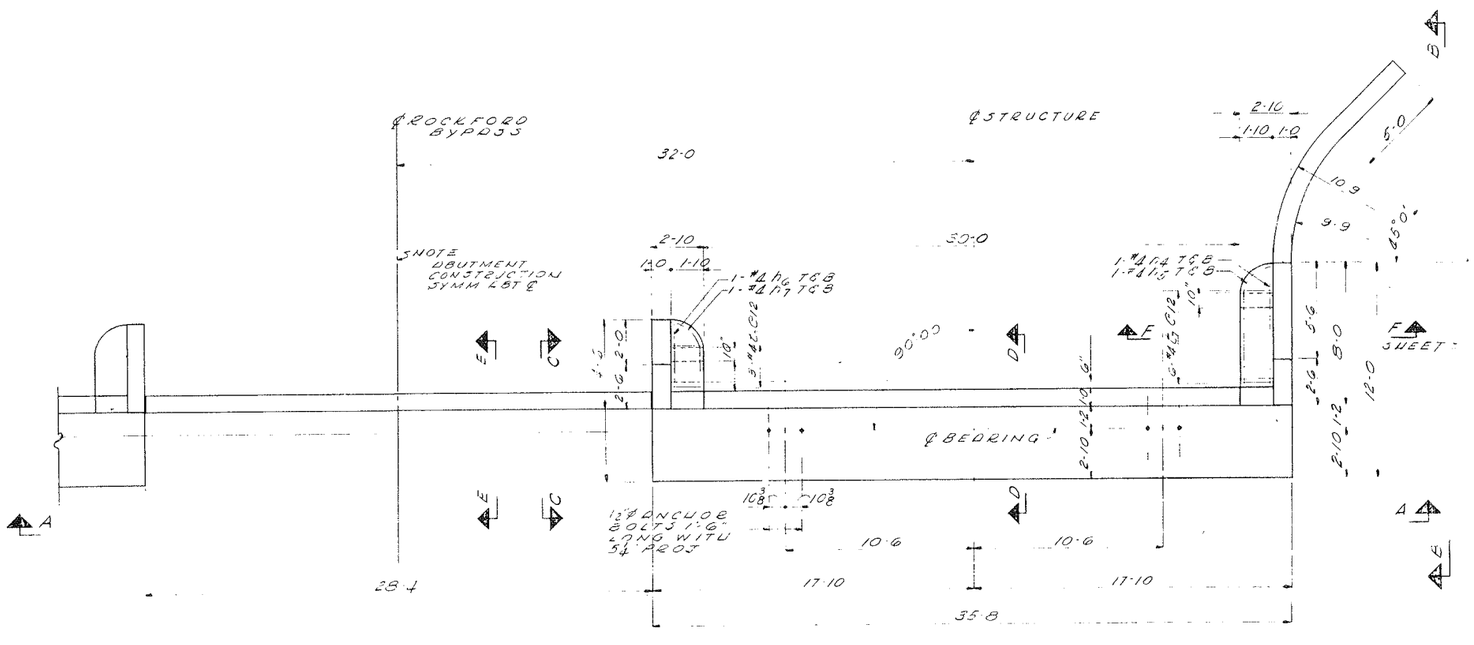

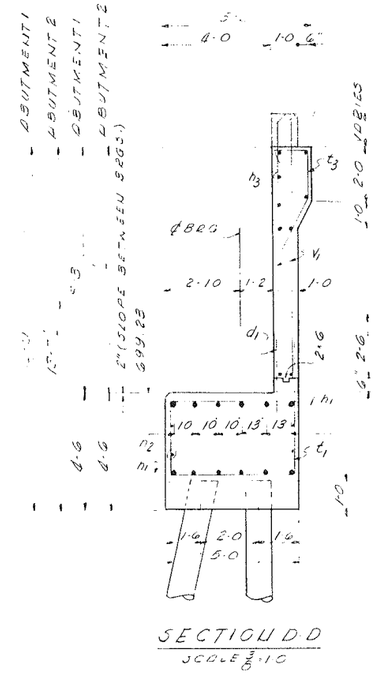

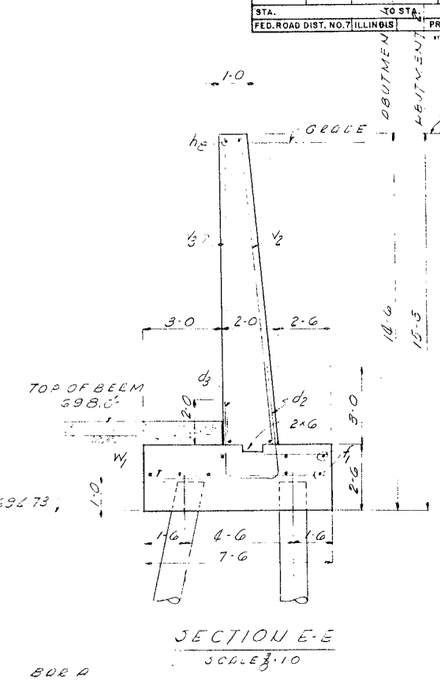

BDR A
1-#5 N.F.
1-#5 F.F.

BDR B
1-#5 N.F.
1-#5 F.F.

BDR C
1-#5 N.F.
1-#5 F.F.

BDR D
1-#4 V5
EA. FACE

BDR E
1-#4 V3
EA. FACE

BDR F
1-#4 V10
EA. FACE

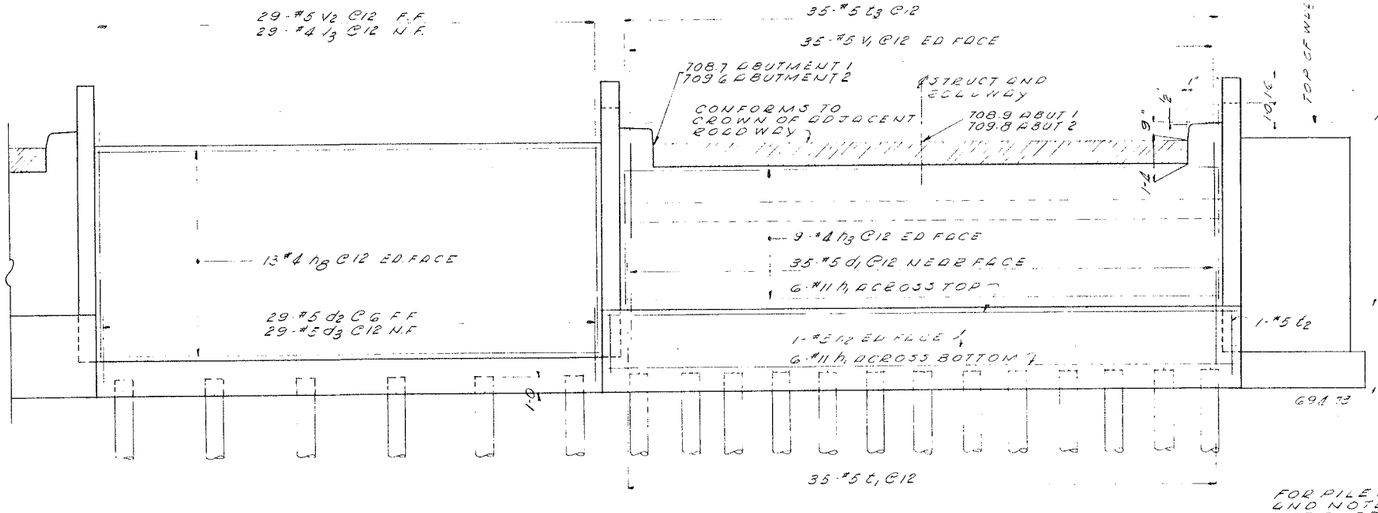

FOR PILE LAYOUT AND NOTES SEE SHEET

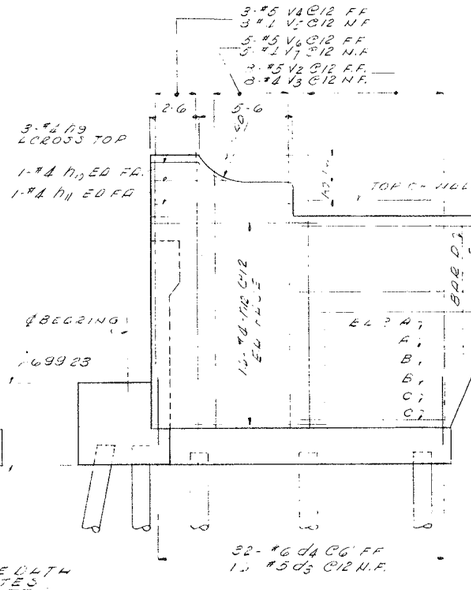

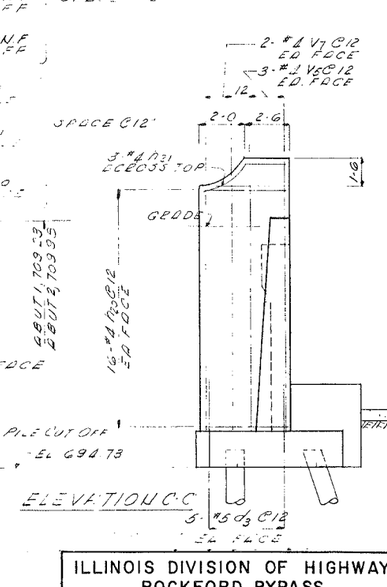

FOR INFORMATION ONLY

ILLINOIS DIVISION OF HIGHWAYS, ROCKFORD BYPASS		
F. A. ROUTE 194		
PROJECT _____	SECTION 38I	
WINNEBAGO COUNTY		
ABUTMENT-PART I		
Designed By: E.S.	Drawn By: E.S.	Checked By: