ROUTE NO.	SEC.	COUNTY	TOTAL SHEETS	SHEET NO.
F.A. 194	3B1	WINNEBAGO	25	11
	3F1		17	
STA.	TO STA.			
FED. ROAD DIST. NO.	ILLINOIS			

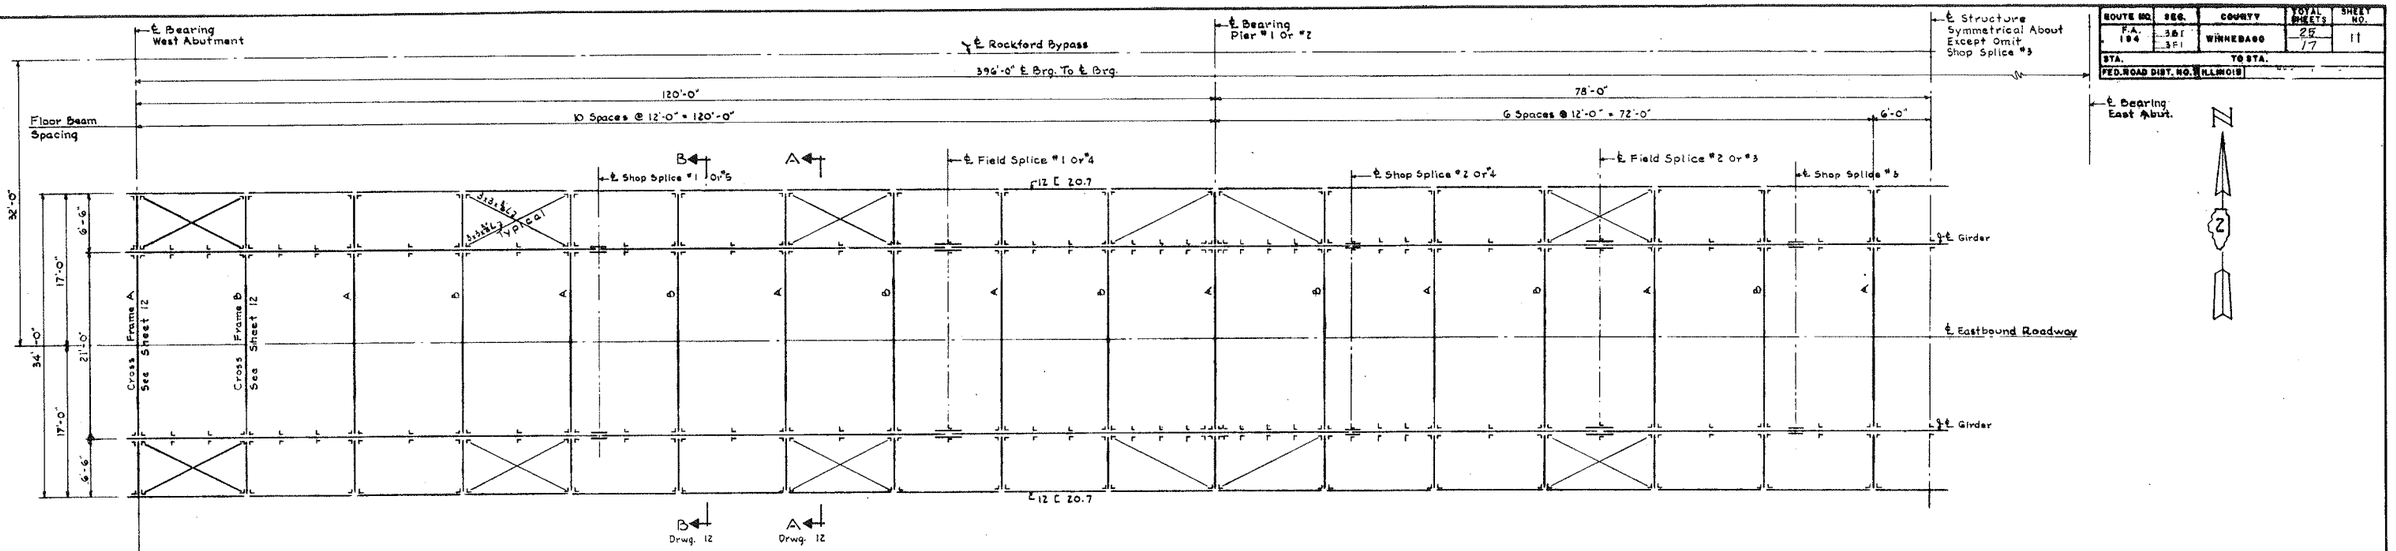

TOP CHORD FRAMING PLAN
EAST BOUND ROADWAY
WEST BOUND ROADWAY SIMILAR

Scale : 1/8" = 1'-0"

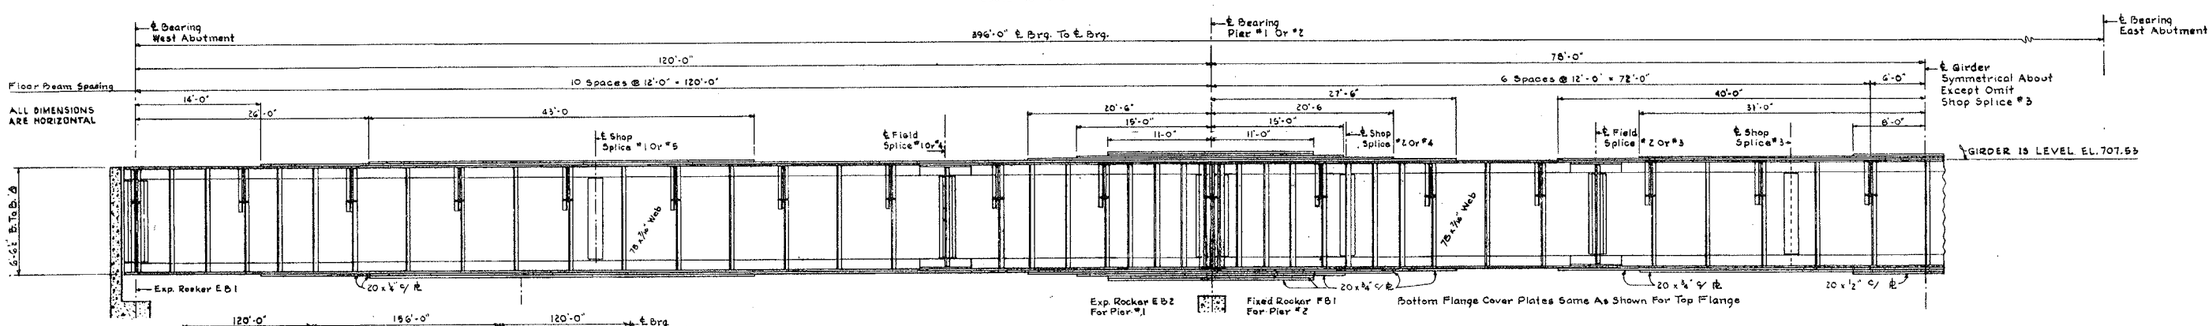

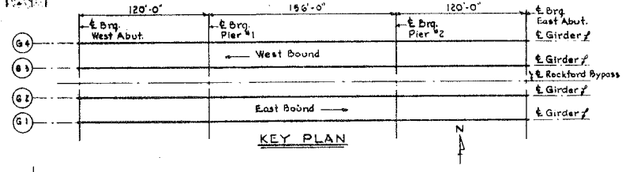

KEY PLAN

GIRDER ELEVATION

Scale : Horiz. 1/8" = 1'-0"
Vert. 1/4" = 1'-0"

GIRDER MATERIAL

Flange ♂	8 x 8 x 7/8"
Web	78" x 7/16"
Stiffeners	7 x 4 x 7/16" ♂
Floor Beams	30 WF 108

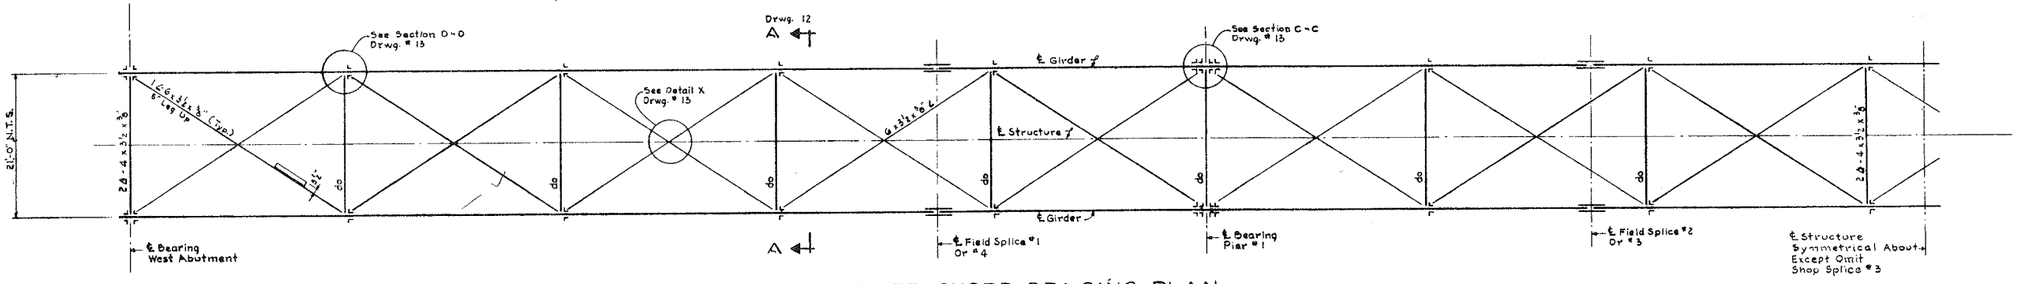

LOWER CHORD BRACING PLAN

Scale : 1/8" = 1'-0"

MACCABEE, CAMPBELL & ASSOCIATES CONSULTING ENGINEERS
[illegible] CHICAGO, ILLINOIS

ILLINOIS DIVISION OF HIGHWAYS
ROCKFORD BYPASS
F. A. ROUTE 194
PROJECT _____ SECTION 3B1
WINNEBAGO COUNTY

STEEL FRAMING PLAN

Designed By: E. S. | Drawn By: G.W.B. | Checked By:

FOR INFORMATION ONLY