EXISTING STRUCTURE PLANS
(FOR REFERENCE ONLY)

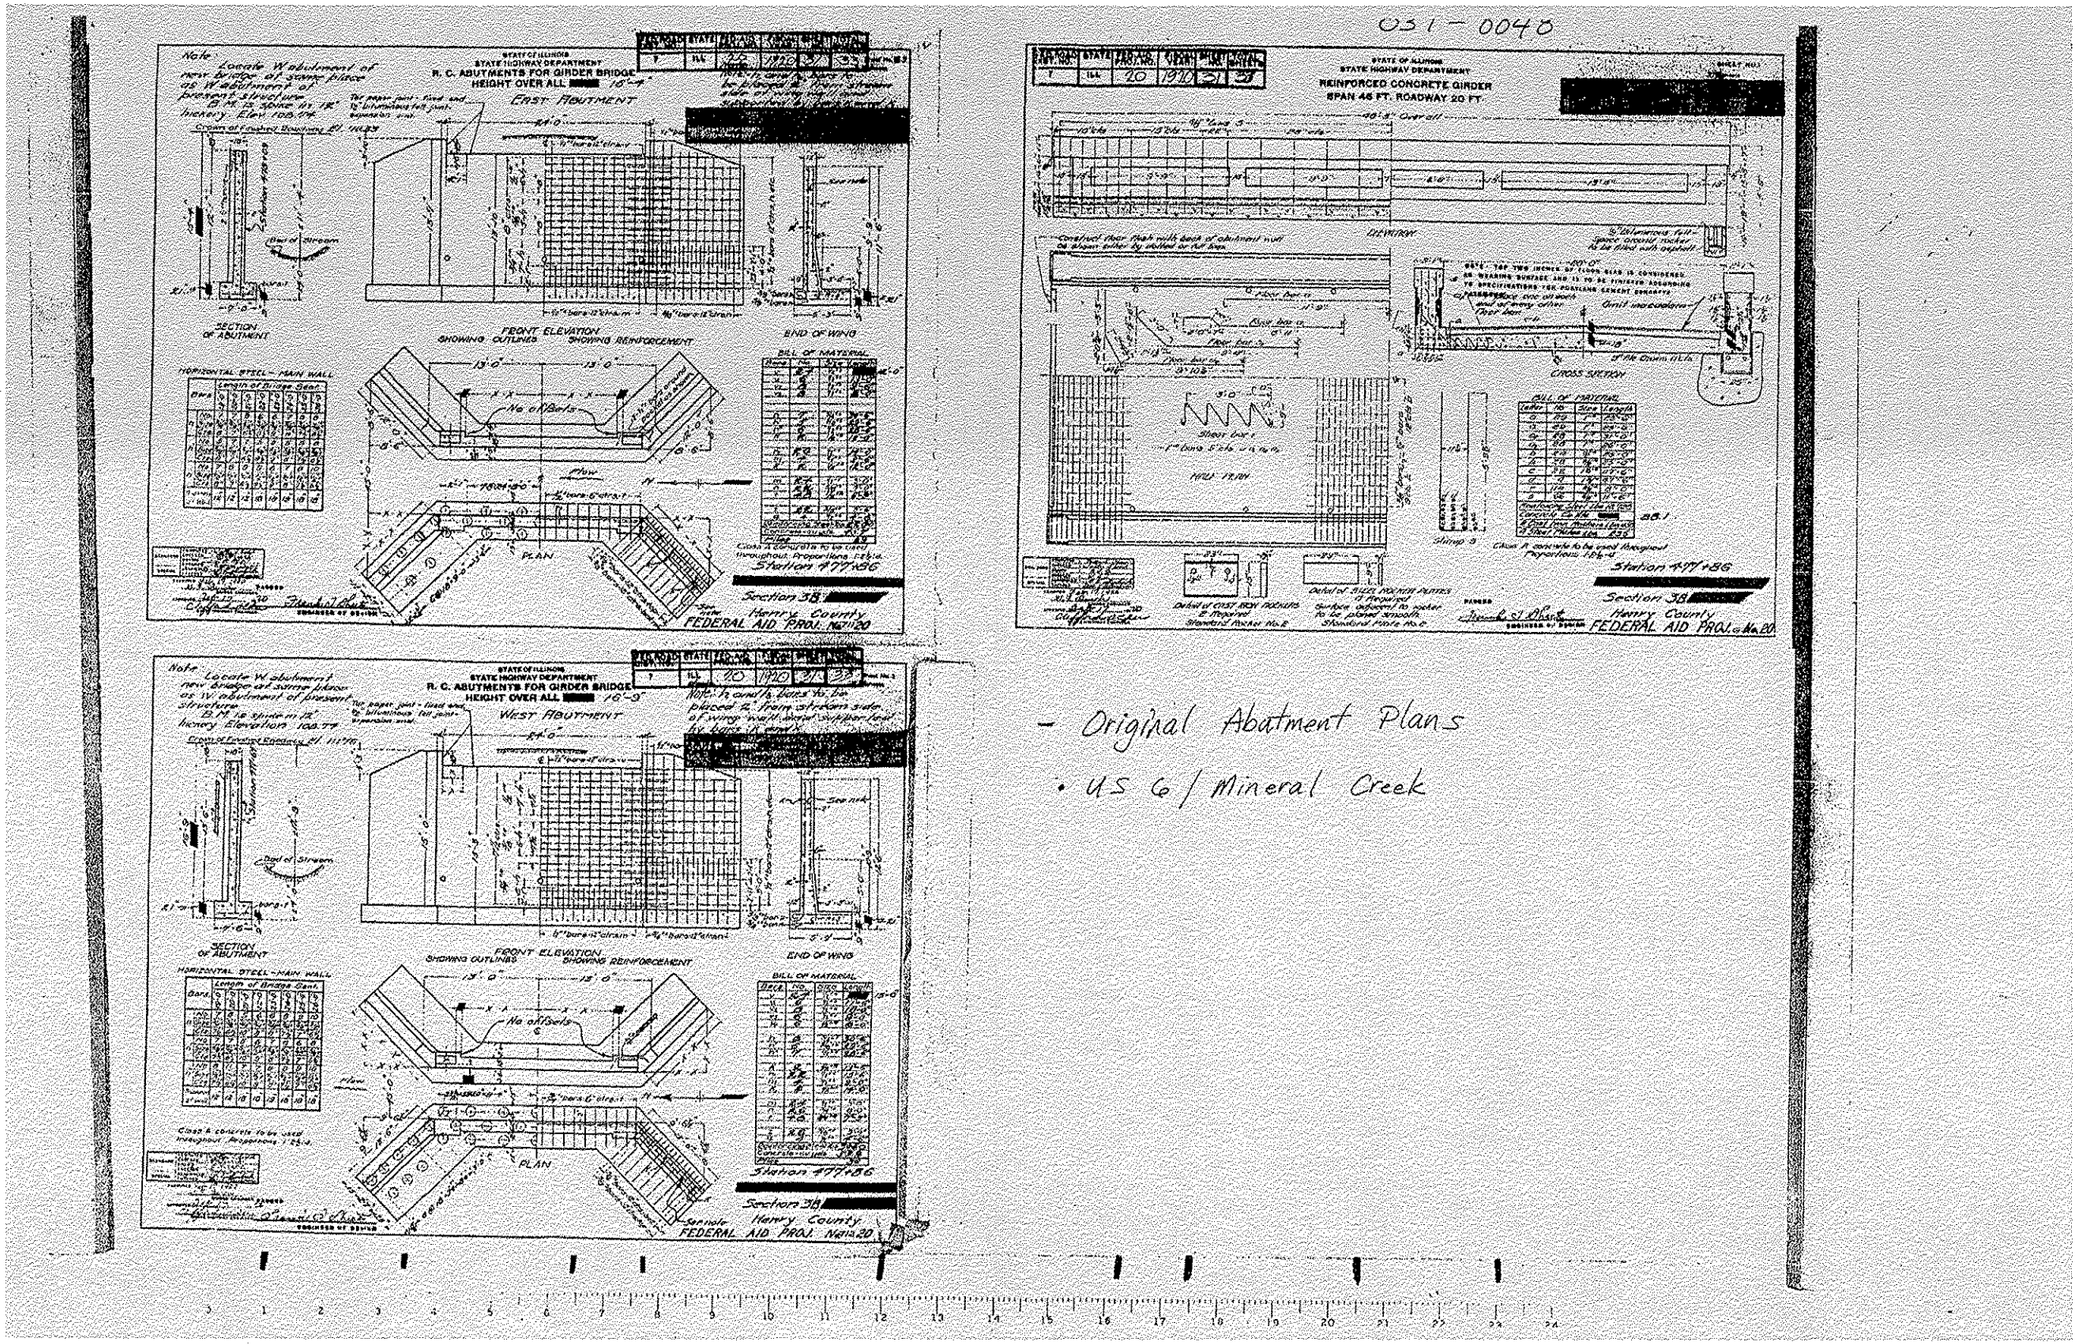

- Original Abutment Plans
- US 6 / Mineral Creek

FILE NAME = c:\pw_work\pwidot\cushmanbw\d0169166\D288829-sht-details.dgn	USER NAME = cushmanbw	DESIGNED -	REVISED -
		DRAWN -	REVISED -
	PLOT SCALE = 20.0000 ' / in.	CHECKED -	REVISED -
	PLOT DATE = Fri Oct 19 12:43:15 2012	DATE -	REVISED -

STATE OF ILLINOIS
DEPARTMENT OF TRANSPORTATION

EXISTING STRUCTURE PLANS

SCALE: | SHEET OF SHEETS | STA. | TO STA.

F.A.S. RTE.	SECTION	COUNTY	TOTAL SHEETS	SHEET NO.
226	3T & 3BR-1	HENRY	210	57
		CONTRACT NO. 64F25		
	ILLINOIS FED. AID PROJECT			