BETWEEN MEDIAN CROSSOVERS

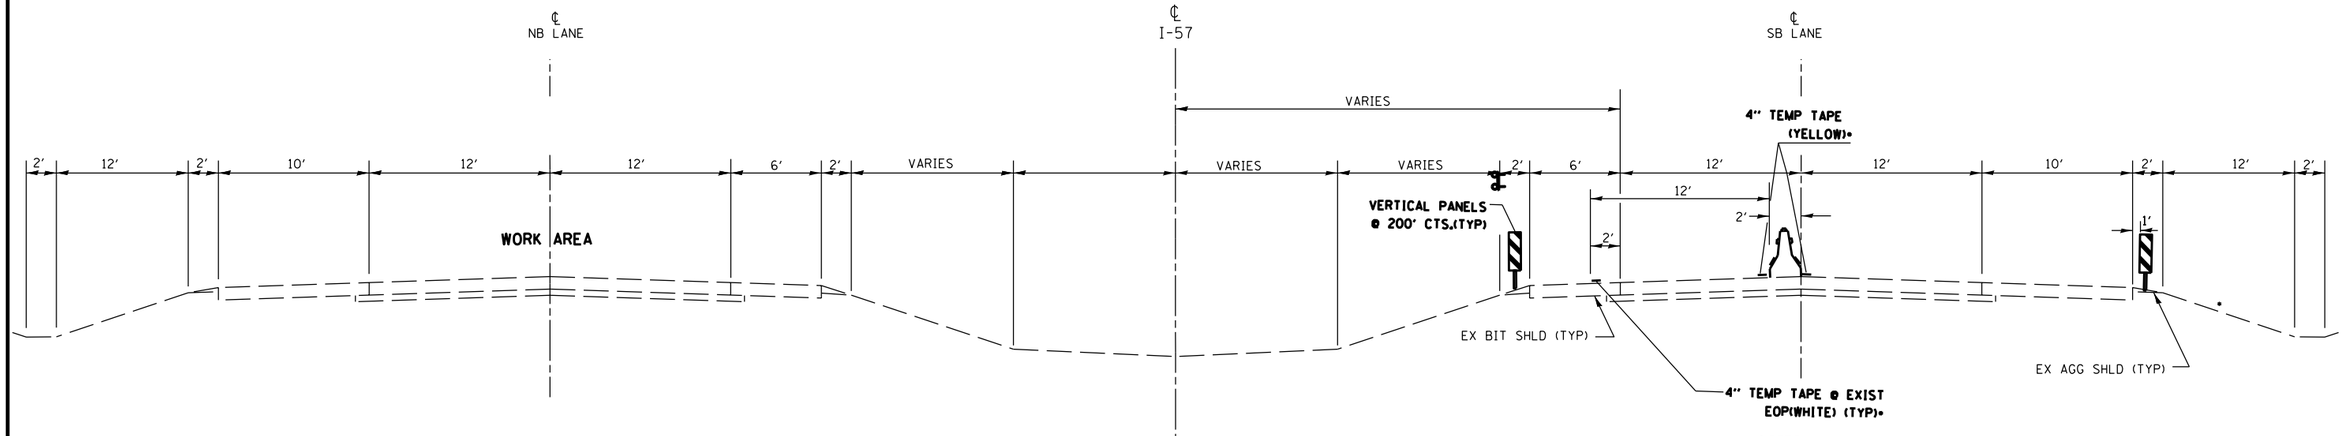

SEE STAGE II CONSTRUCTIONS SHEETS FOR TRANSITIONS THROUGH CROSSOVERS ****

STAGE II MAINLINE

BETWEEN CROSSOVERS
LOOKING SOUTH

•PAVEMENT MARKING TAPE TYPE IV (REMOVE MEDIAN EXIST EDGE PVT MK LINE)

NOTES:

1. THE CONTRACTOR HAS THE OPTION OF USING EITHER THE LINE ON THE TEMPORARY CONCRETE BARRIER OR ON THE PAVEMENT.
2. THE COLOR OF THE REFLECTORS AND PAVEMENT/BARRIER MARKING LINE WILL VARY WITH STAGING AND SHALL MATCH THE EXISTING LINE IN THE WORK AREA.
3. THE COST OF THE REFLECTORS IS INCLUDED IN THE COST OF TEMPORARY CONCRETE BARRIER

FILE NAME = $FILEL$	USER NAME = $USER$	DESIGNED - ___	REVISED - ___ _____
		DRAWN - ___	REVISED - ___ _____
	PLOT SCALE = $SCALE$	CHECKED - ___	REVISED - ___ _____
	PLOT DATE = $DATE$	DATE - _____	REVISED - ___ _____

STATE OF ILLINOIS
DEPARTMENT OF TRANSPORTATION

STAGE II CONSTRUCTION TYPICAL SECTIONS

SCALE: _____ | SHEET NO. __ OF ___ SHEETS | STA. _____ TO STA. _____

F.A.I. RTE.	SECTION	COUNTY	TOTAL SHEETS	SHEET NO.
I-57	(140)BR, BR-1 & I(1)	KANKAKEE	183	35
		CONTRACT NO. 66750		
	ILLINOIS FED. AID PROJECT			