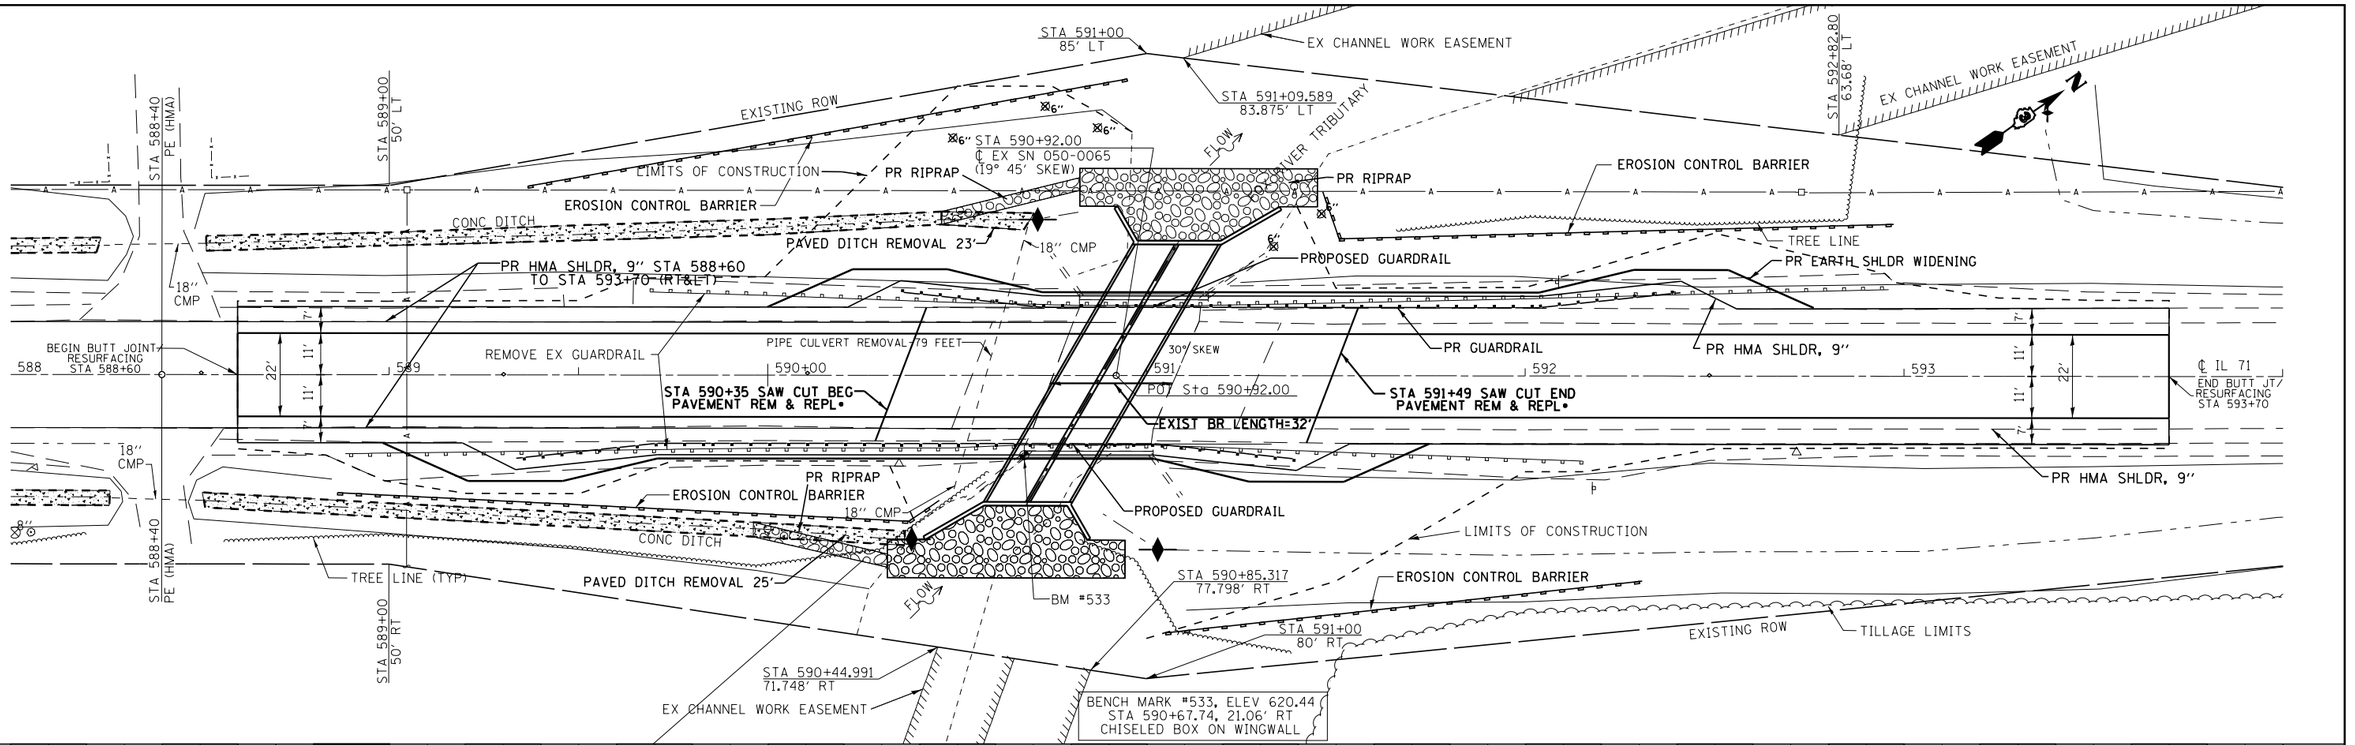

PLAN
SURVEYED
PLOTTED
CROSS SECTIONS CHECKED
R/W, R/W AGREEMENT CHECKED
RT. OF WAY CHECKED
CADD FILE NAME
NOTE BOOK
NO.
BY
DATE

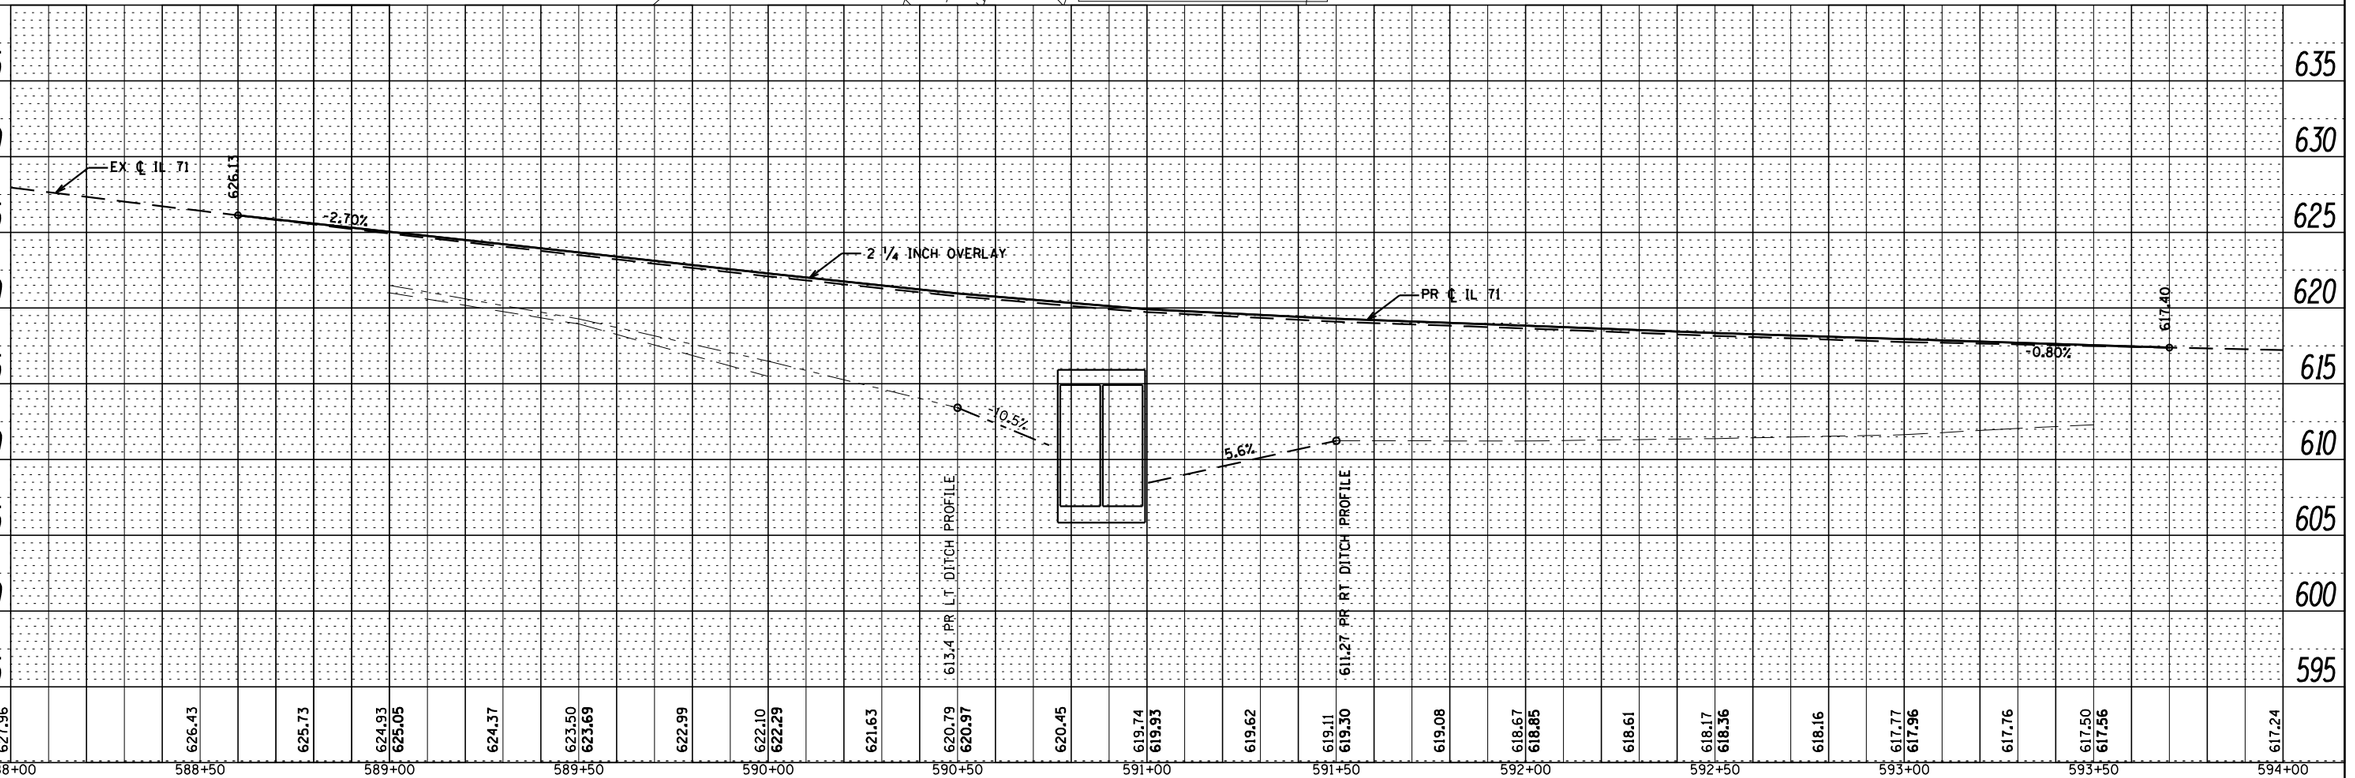

PROFILE
SURVEYED
PLOTTED
CROSS SECTIONS CHECKED
BAR. NOTED
STRUCTURE NOTATNS CHKD
NOTE BOOK
NO.
BY
DATE

FILE NAME = c:\pw_work\pwidot\pletschtr\d0249716\D366813-sht-plnprf.dgn	USER NAME = pletschtr	DESIGNED - / DRAWN - / CHECKED - / DATE -
	PLOT SCALE = 40.0000 ' / in.	REVISED - / REVISED - / REVISED -
	PLOT DATE = 8/2/2013	

STATE OF ILLINOIS
DEPARTMENT OF TRANSPORTATION

IL 71 Plan and Profile Sheet
SN 050-0065

SCALE: 1:20 | SHEET NO. OF SHEETS | STA. 588+00 TO STA. 594+00

F.A.P RTE.	SECTION	COUNTY	TOTAL SHEETS	SHEET NO.
311	(4)BR-1	LaSalle	38	12
		CONTRACT NO. 66B13		
	ILLINOIS FED. AID PROJECT			