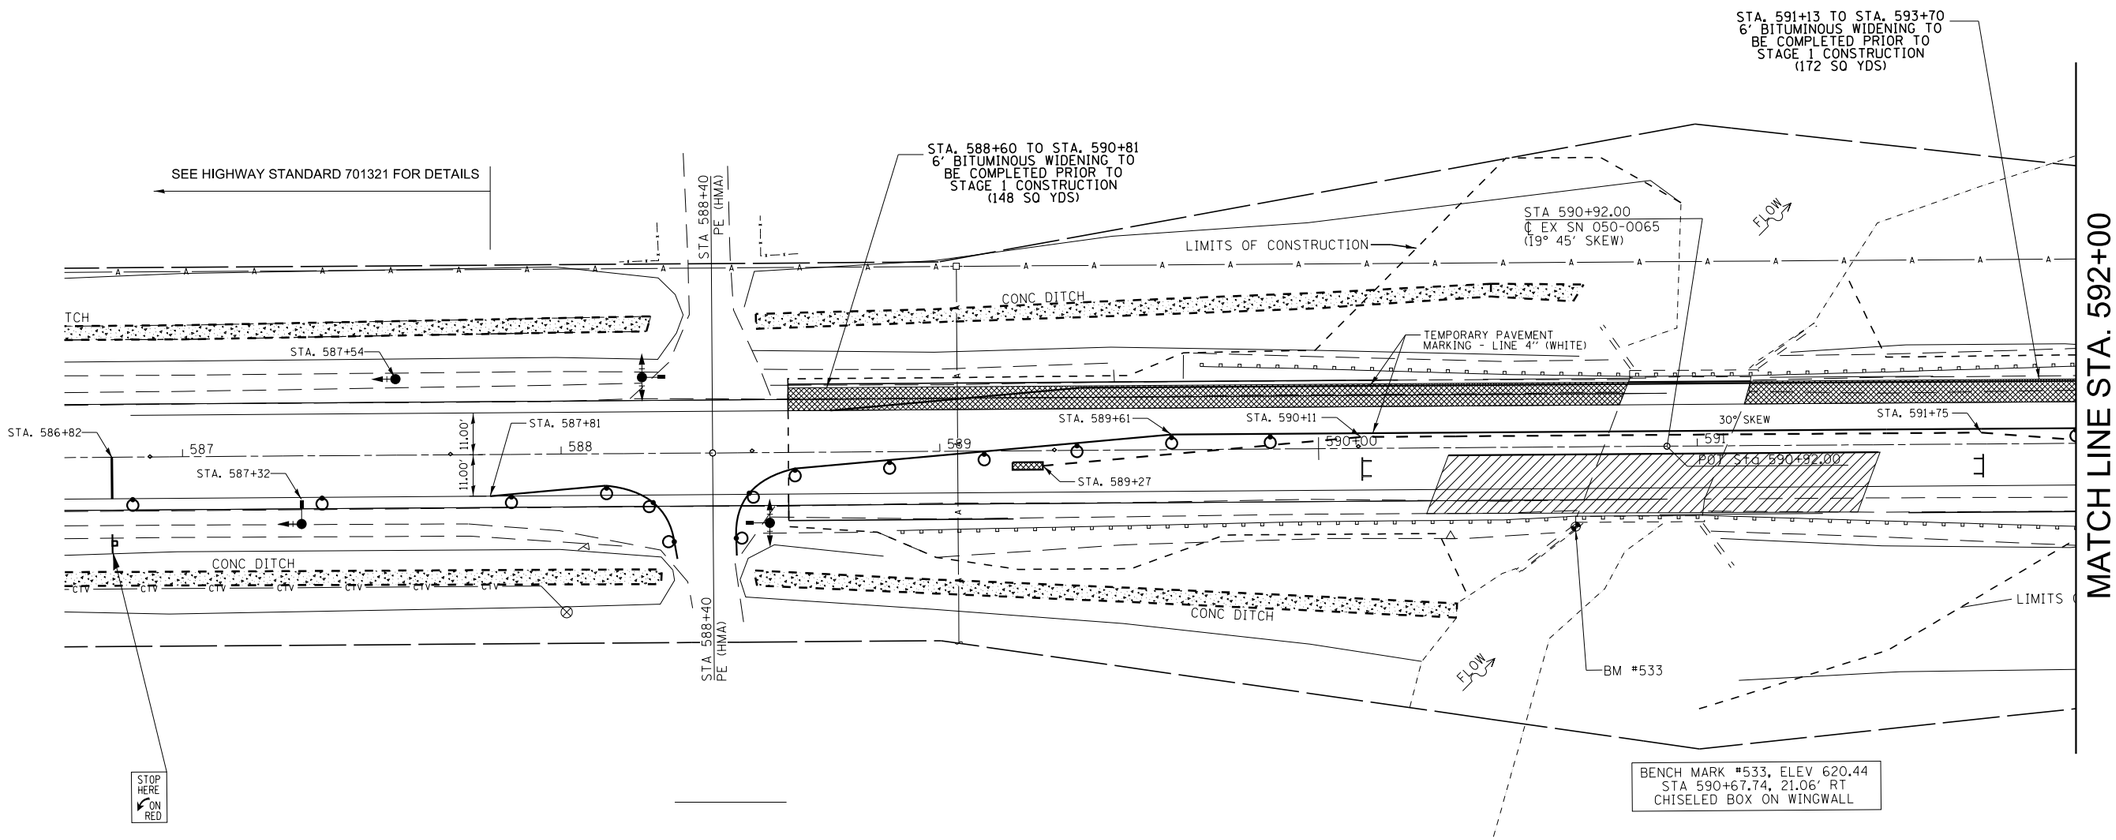

LEGEND

- WORK AREA
- IMPACT ATTENUATOR
- TEMPORARY CONCRETE BARRIER
- DRUM WITH STEADY BURNING BI-DIRECTIONAL LIGHT
- TRAFFIC SIGNAL WITH SIGNAL DIRECTION INDICATED, BACK PLATE AND MICROWAVE DETECTOR
- SIGN
- TYPE III BARRACADE

NOTES

1. SEE HIGHWAY STANDARD 701321 AND 704001 FOR ADDITIONAL TRAFFIC CONTROL INFORMATION.
2. TEMPORARY BRIDGE TRAFFIC SIGNALS, CONCRETE BARRIER, AND IMPACT ATTENUATORS WILL BE PAID FOR SEPARATELY.
3. TYPE III BARRACADES TO BE PLACED WHEN NO WORK IS BEING PERFORMED.

FILE NAME = c:\pw_work\pwidot\pletschtr\d0249716\D366B13-sht-staging.dgn	USER NAME = pletschtr	DESIGNED -	REVISED -
	PLOT SCALE = 40.0000 ' / in.	DRAWN -	REVISED -
$MODELNAME$	PLOT DATE = 8/2/2013	CHECKED -	REVISED -
		DATE -	REVISED -

STATE OF ILLINOIS
DEPARTMENT OF TRANSPORTATION

TRAFFIC CONTROL – STAGE 1

SCALE: | SHEET OF SHEETS | STA. 587+00 TO STA. 592+00

F.A.P. RTE.	SECTION	COUNTY	TOTAL SHEETS	SHEET NO.
311	(4)BR-1	LASALLE	38	14

CONTRACT NO. 66B13

ILLINOIS FED. AID PROJECT