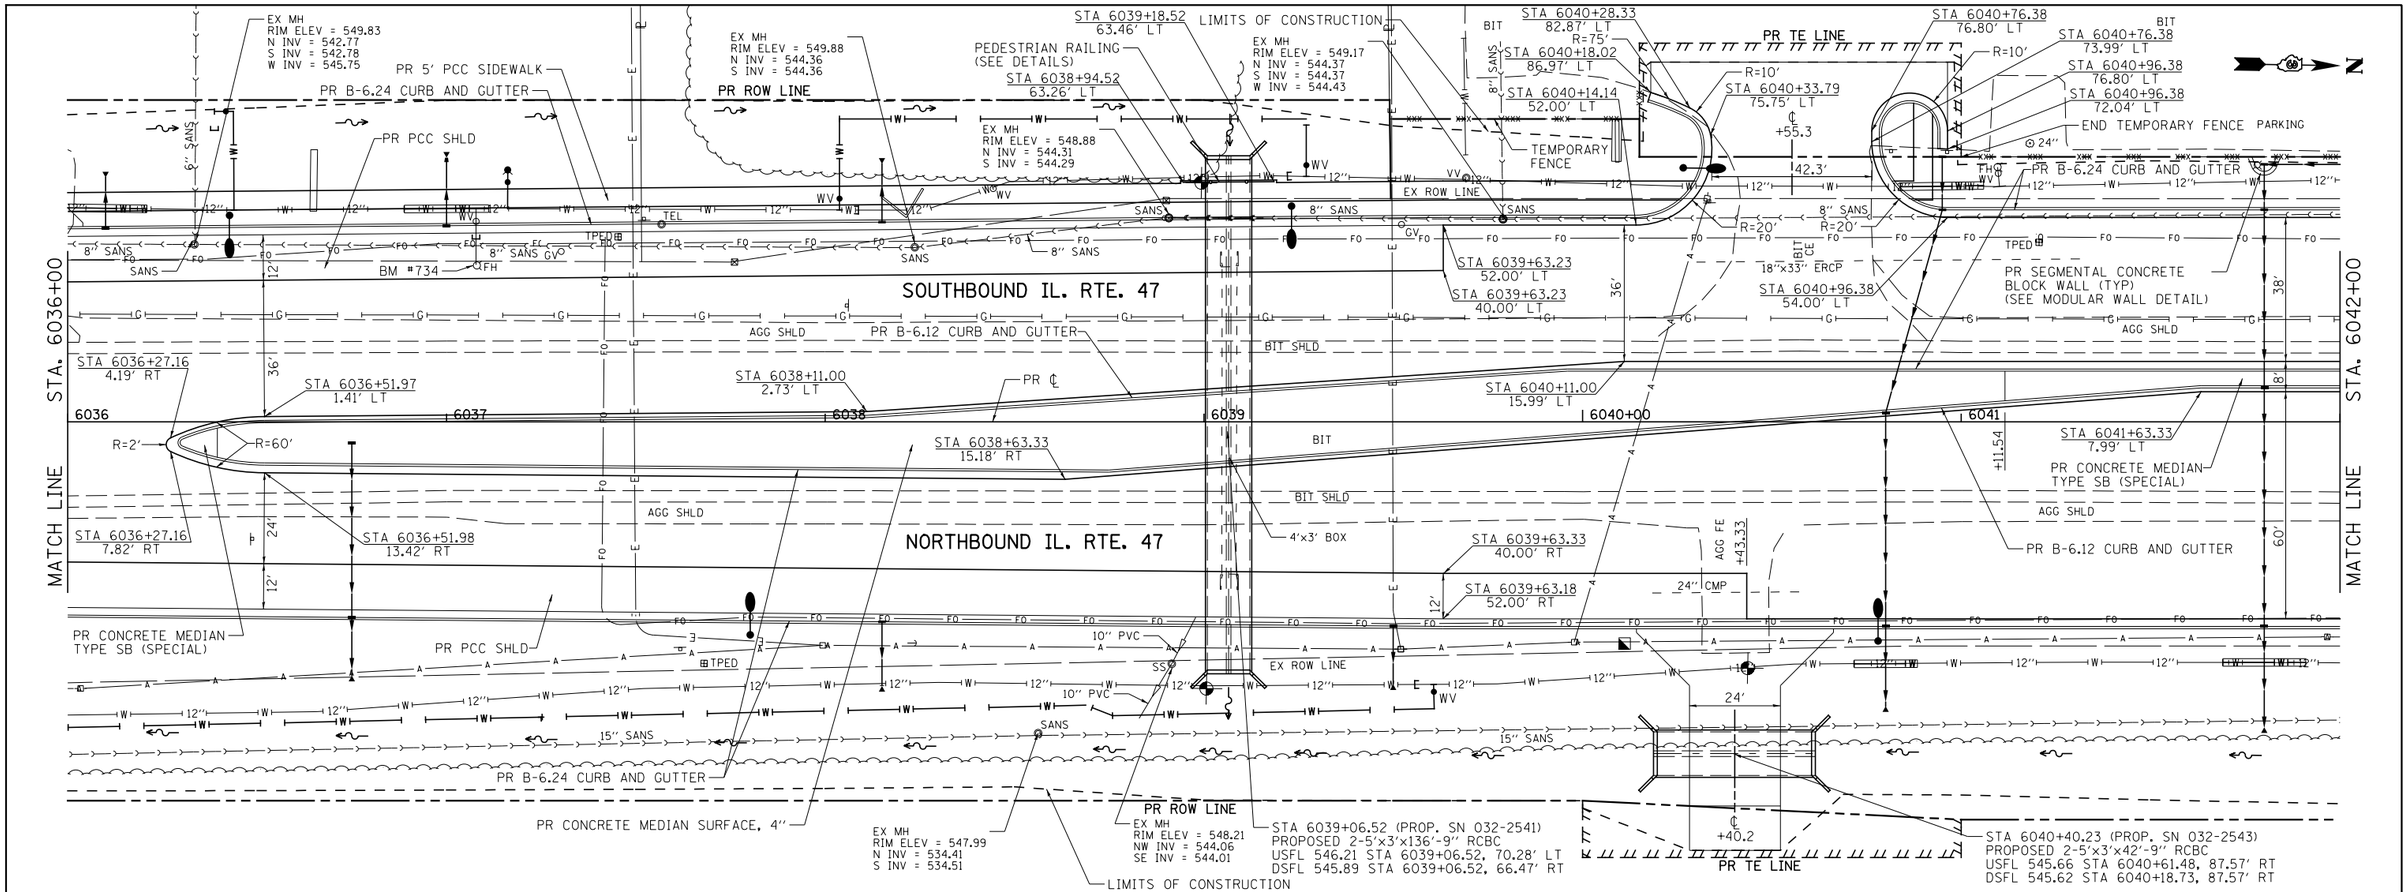

PLAN	BY	DATE
SURVEYED		
PLOTTED		
ALIGNMENT CHECKED		
RT. OF WAY CHECKED		
CADD FILE NAME		
NOTE BOOK NO.		

PROFILE	BY	DATE
SURVEYED		
PLOTTED		
GRADES CHECKED		
BM. NOTED		
STRUCTURE NOTAT'NS CHK'D		
NOTE BOOK NO.		

FILE NAME = V:\3195\66B83 (South Section)\CADD Sheets\0366B83-sht-plnprf-3.dgn	USER NAME = bdecraene	DESIGNED - LDZ	REVISED -
		DRAWN - SRH/RMD	REVISED -
	PLOT SCALE = 40.0000 ' / in.	CHECKED - DJD	REVISED -
SHT_PLNPROF	PLOT DATE = 8/6/2013	DATE - 7/15/2013	REVISED -

STATE OF ILLINOIS
DEPARTMENT OF TRANSPORTATION

IL. RTE. 47
PLAN & PROFILE

SCALE: H=20 V=5 | SHEET 3 OF 34 SHEETS | STA. 6036+00 TO STA. 6042+00

F.A.P. RTE.	SECTION	COUNTY	TOTAL SHEETS	SHEET NO.
326	(110)R, BR & BR-1	GRUNDY	644	114

CONTRACT NO. 66B83

ILLINOIS FED. AID PROJECT