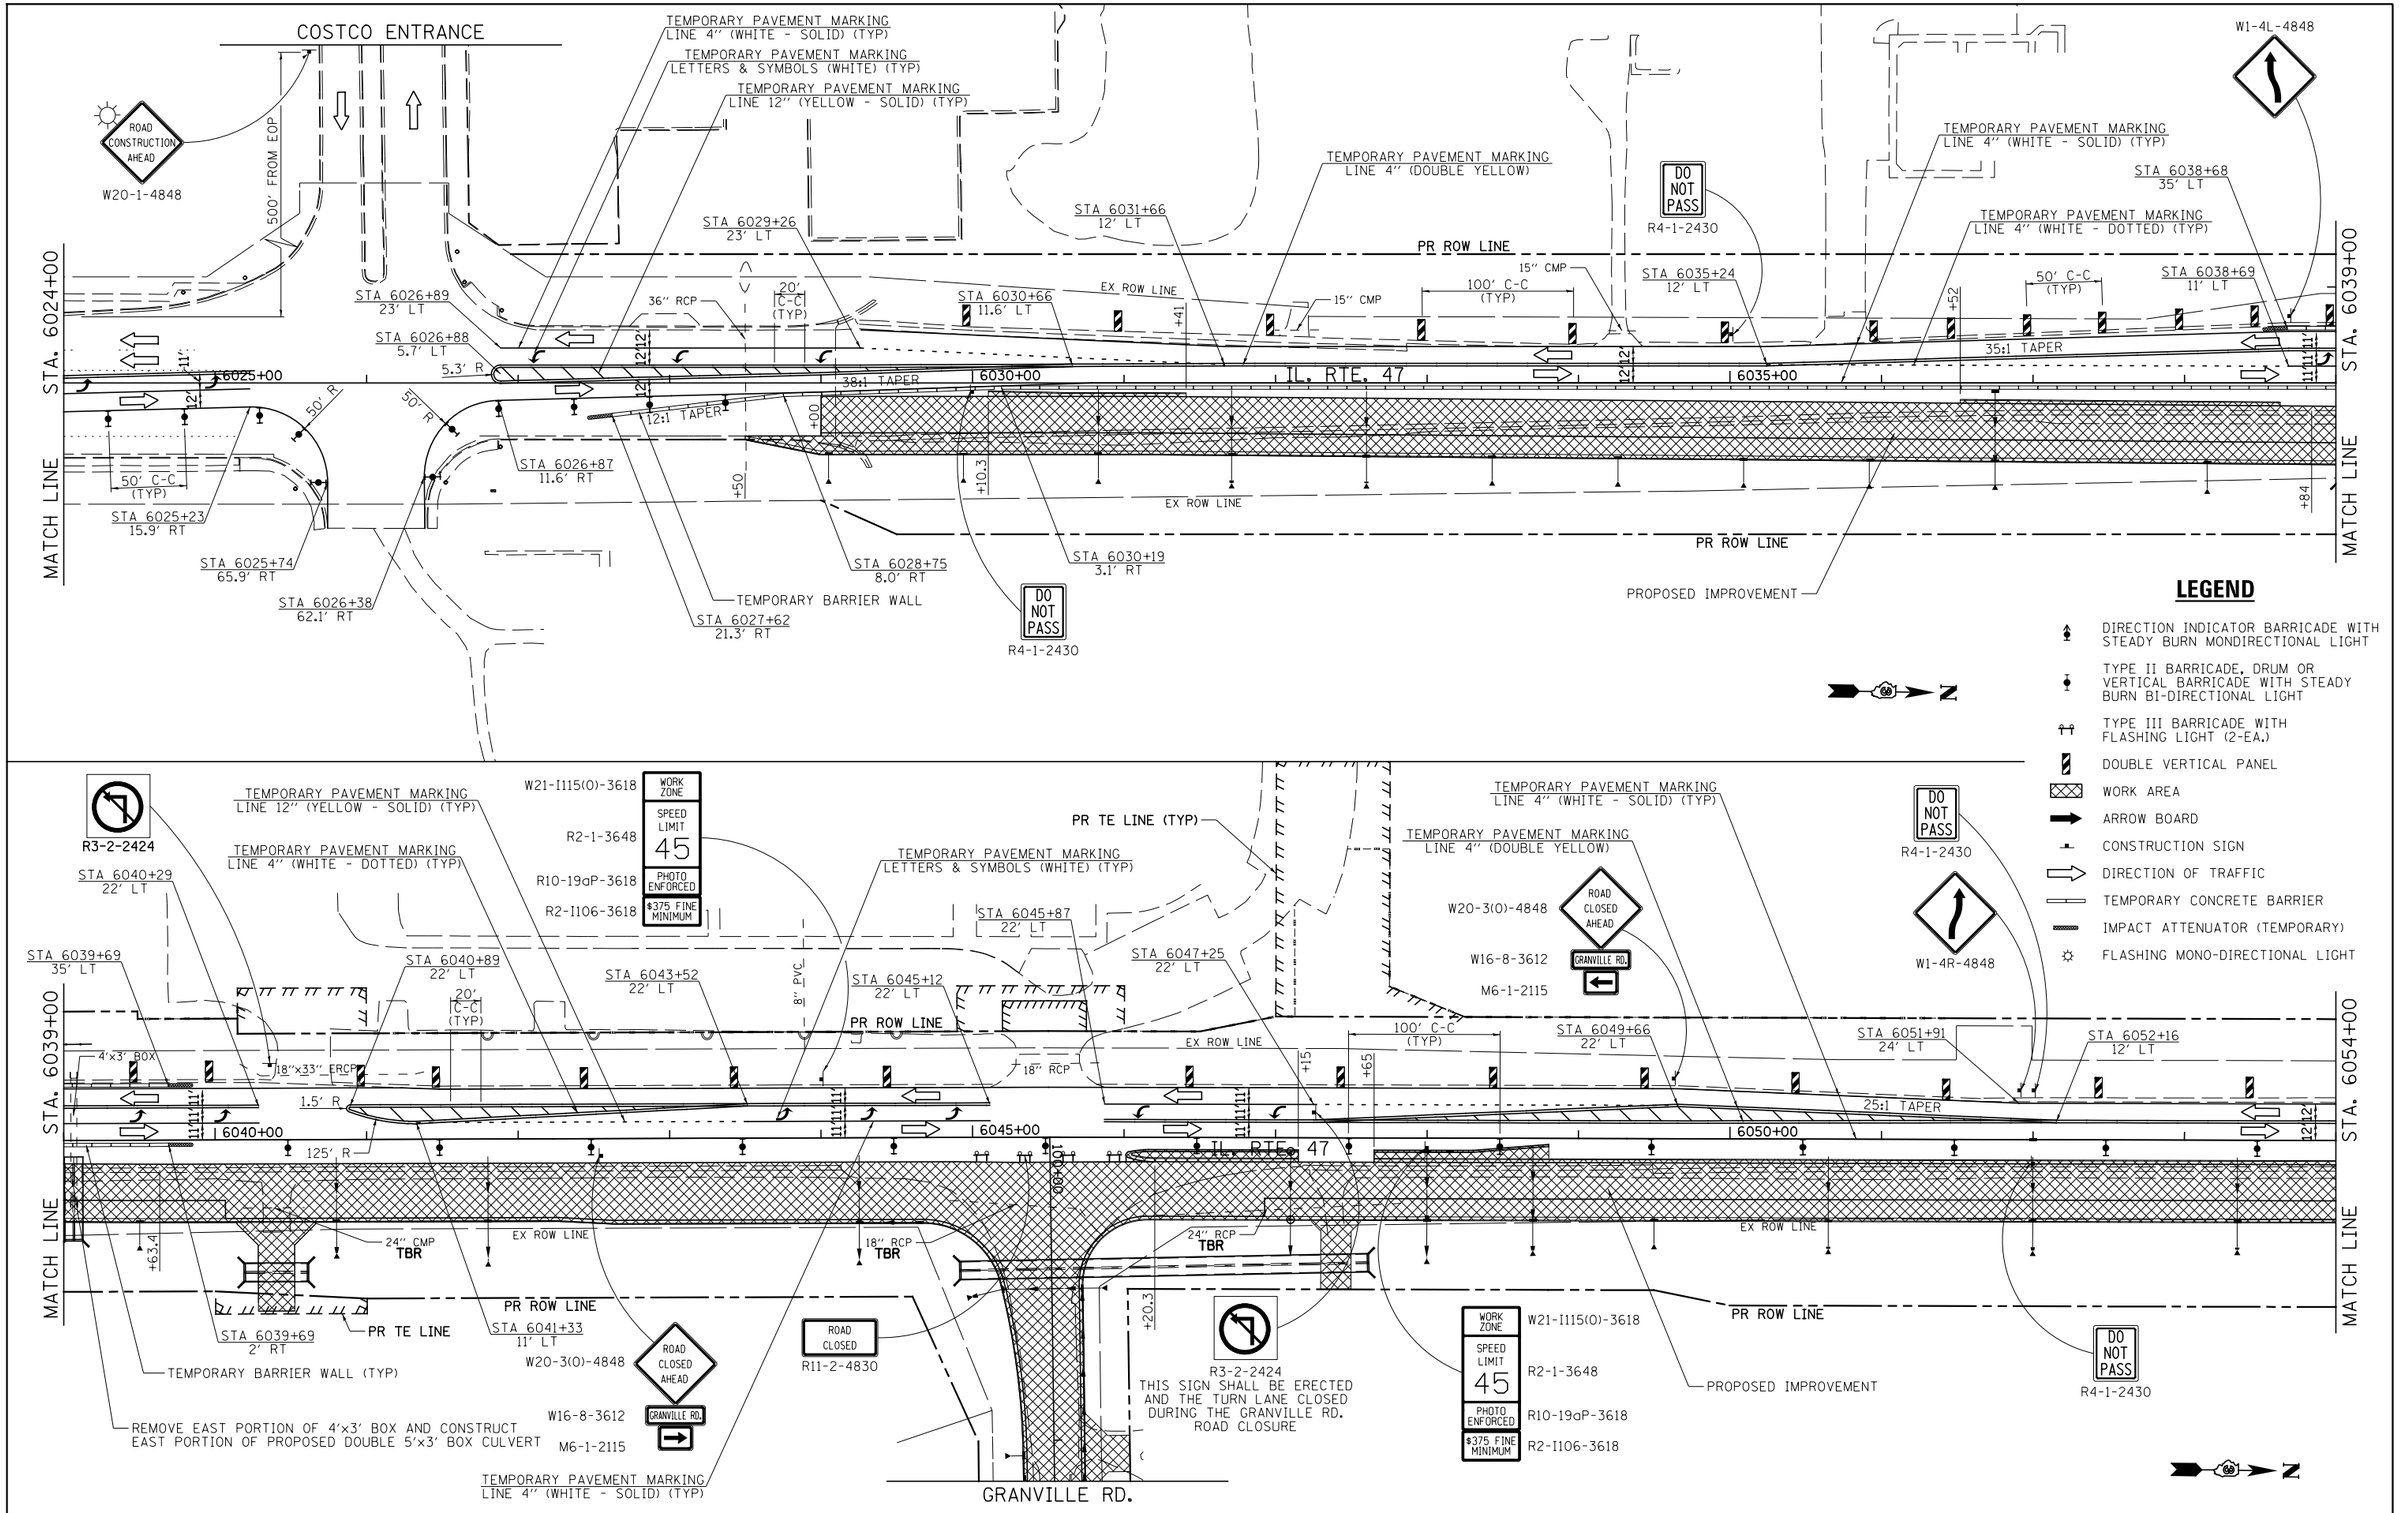

FILE NAME = V:\3195\66B83 (South Section)\CADD Sheets\D366B83-sht-staging2-1.dgn	USER NAME = bdecraene	DESIGNED - LDZ	REVISED -
		DRAWN - SRH/RMD	REVISED -
	PLOT SCALE = 100.0000 ' / in.	CHECKED - DJD	REVISED -
SHT_DOUBLE PLAN	PLOT DATE = 8/6/2013	DATE - 7/15/2013	REVISED -

STATE OF ILLINOIS
DEPARTMENT OF TRANSPORTATION

IL. RTE. 47 STAGE 2 CONSTRUCTION & TRAFFIC CONTROL

SCALE: 1"=50' | SHEET 2 OF 4 SHEETS | STA. 6024+00 TO STA. 6054+00

F.A.P. RTE.	SECTION	COUNTY	TOTAL SHEETS	SHEET NO.
326	(110)R, BR & BR-1	GRUNDY	644	154
		CONTRACT NO. 66B83		
	ILLINOIS FED. AID PROJECT			