NOTES

1. SEE TYPICAL LANDSCAPING DETAILS FOR LOCATIONS OF SEEDING, MULCH, EROSION CONTROL BLANKET, AND SODDING

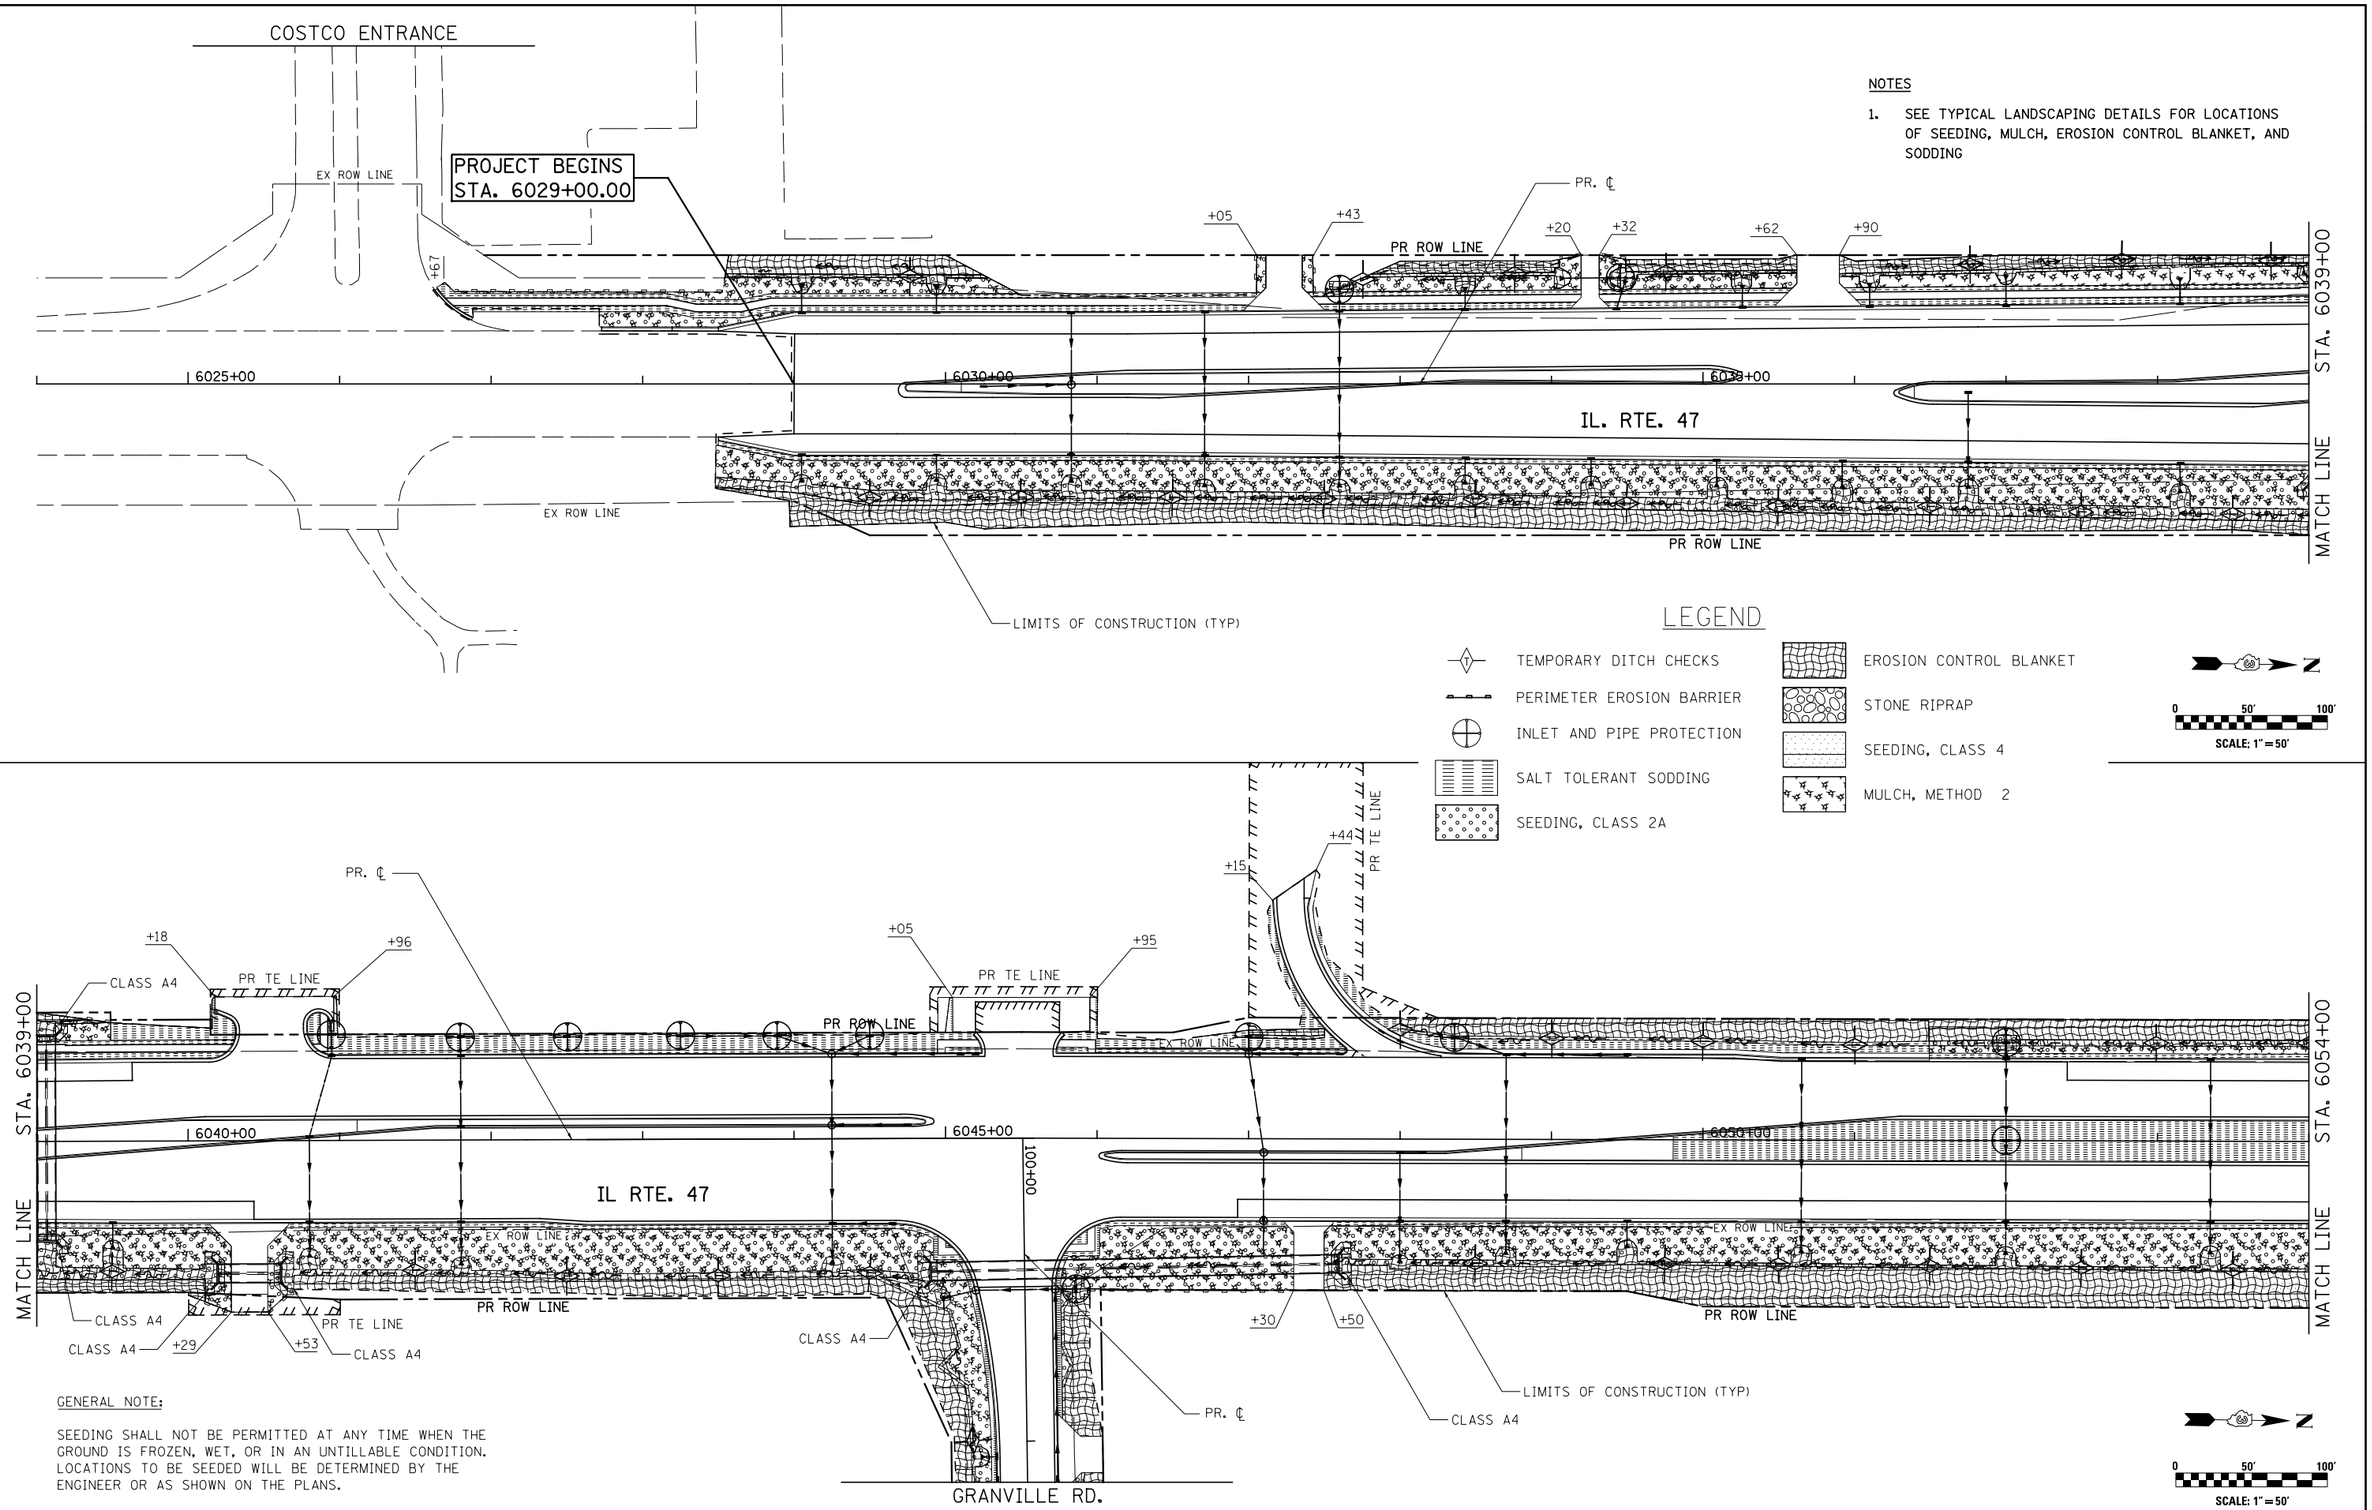

GENERAL NOTE:

SEEDING SHALL NOT BE PERMITTED AT ANY TIME WHEN THE GROUND IS FROZEN, WET, OR IN AN UNTILLABLE CONDITION. LOCATIONS TO BE SEEDED WILL BE DETERMINED BY THE ENGINEER OR AS SHOWN ON THE PLANS.

FILE NAME = V:\3195\66B83 (South Section)\CADD Sheets\D366B83-sht-eros-01.dgn	USER NAME = bdecraene	DESIGNED - BS	REVISED -
		DRAWN - BS	REVISED -
	PLOT SCALE = 100.0000 ' / in.	CHECKED - ST	REVISED -
SHT_DOUBLE PLAN	PLOT DATE = 8/6/2013	DATE - 7/15/2013	REVISED -

STATE OF ILLINOIS
DEPARTMENT OF TRANSPORTATION

IL. RTE. 47
LANDSCAPING AND EROSION CONTROL PLANS

SCALE: 1"=50' | SHEET NO. 1 OF 13 SHEETS | STA. 6024+00 TO STA. 6054+00

F.A.P. RTE.	SECTION	COUNTY	TOTAL SHEETS	SHEET NO.
326	(110)R, BR & BR-1	GRUNDY	644	186

CONTRACT NO. 66B83

ILLINOIS FED. AID PROJECT