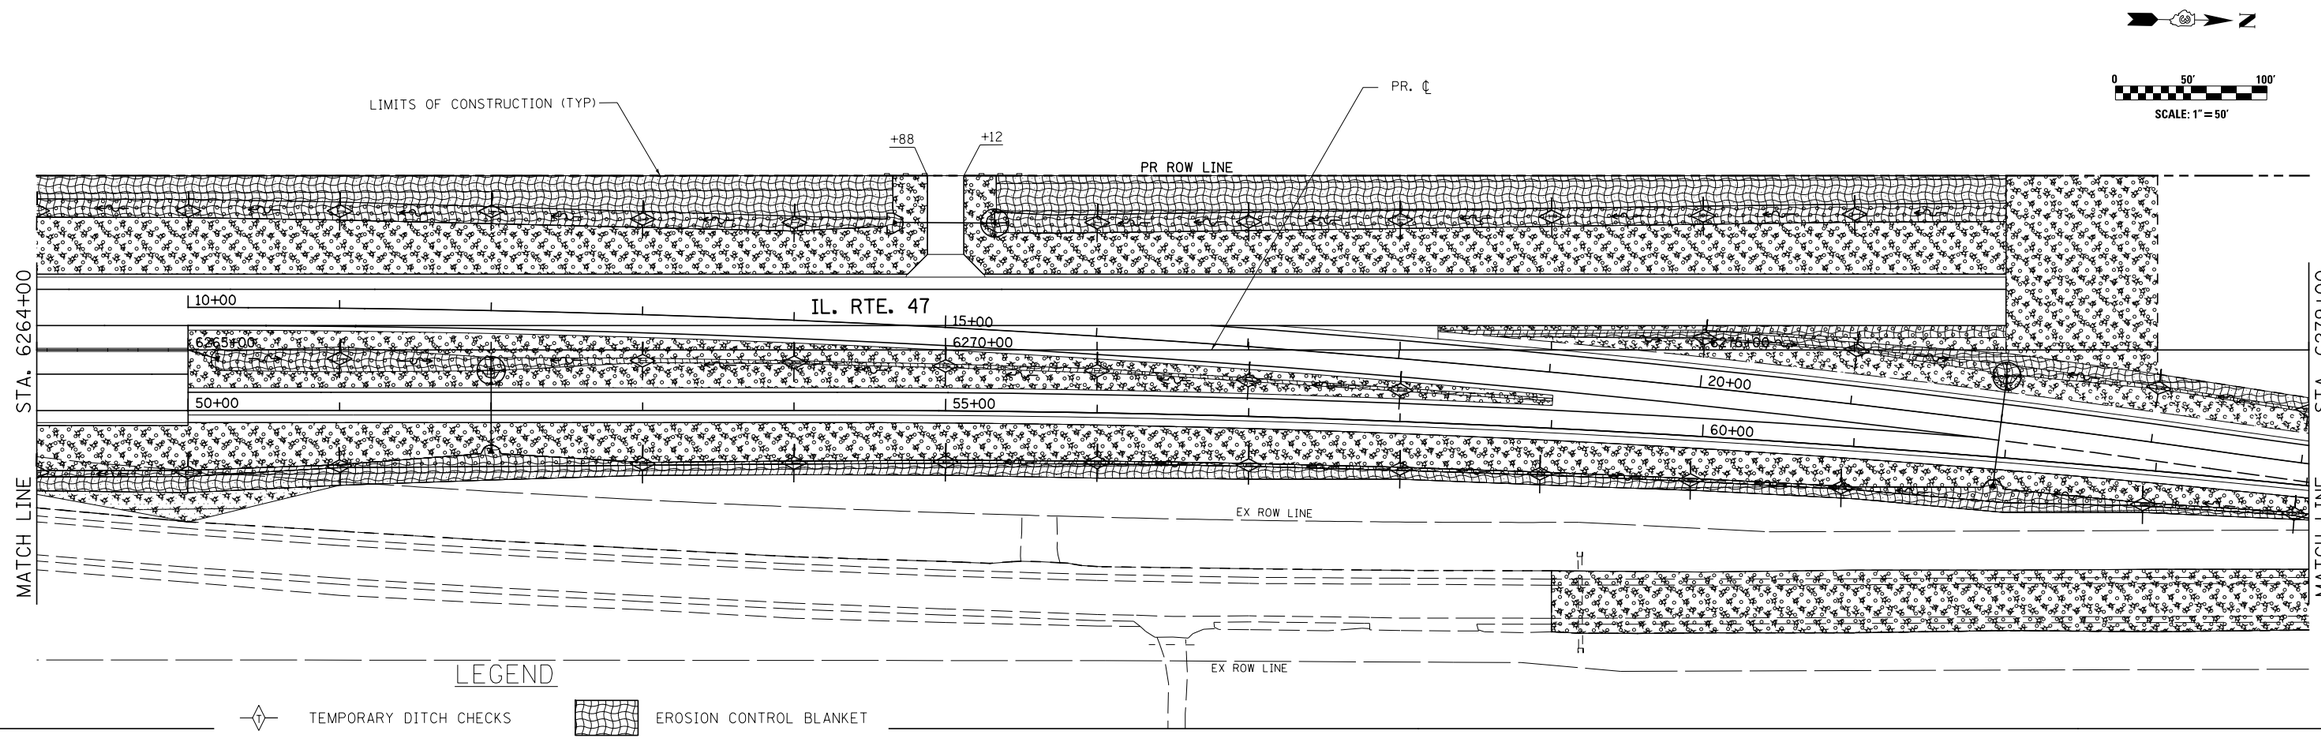

LEGEND

- TEMPORARY DITCH CHECKS
- PERIMETER EROSION BARRIER
- INLET AND PIPE PROTECTION
- SALT TOLERANT SODDING
- SEEDING, CLASS 2A
- EROSION CONTROL BLANKET
- STONE RIPRAP
- SEEDING, CLASS 4
- MULCH, METHOD 2

NOTES

1. SEE TYPICAL LANDSCAPING DETAILS FOR LOCATIONS OF SEEDING, MULCH, EROSION CONTROL BLANKET, AND SODDING

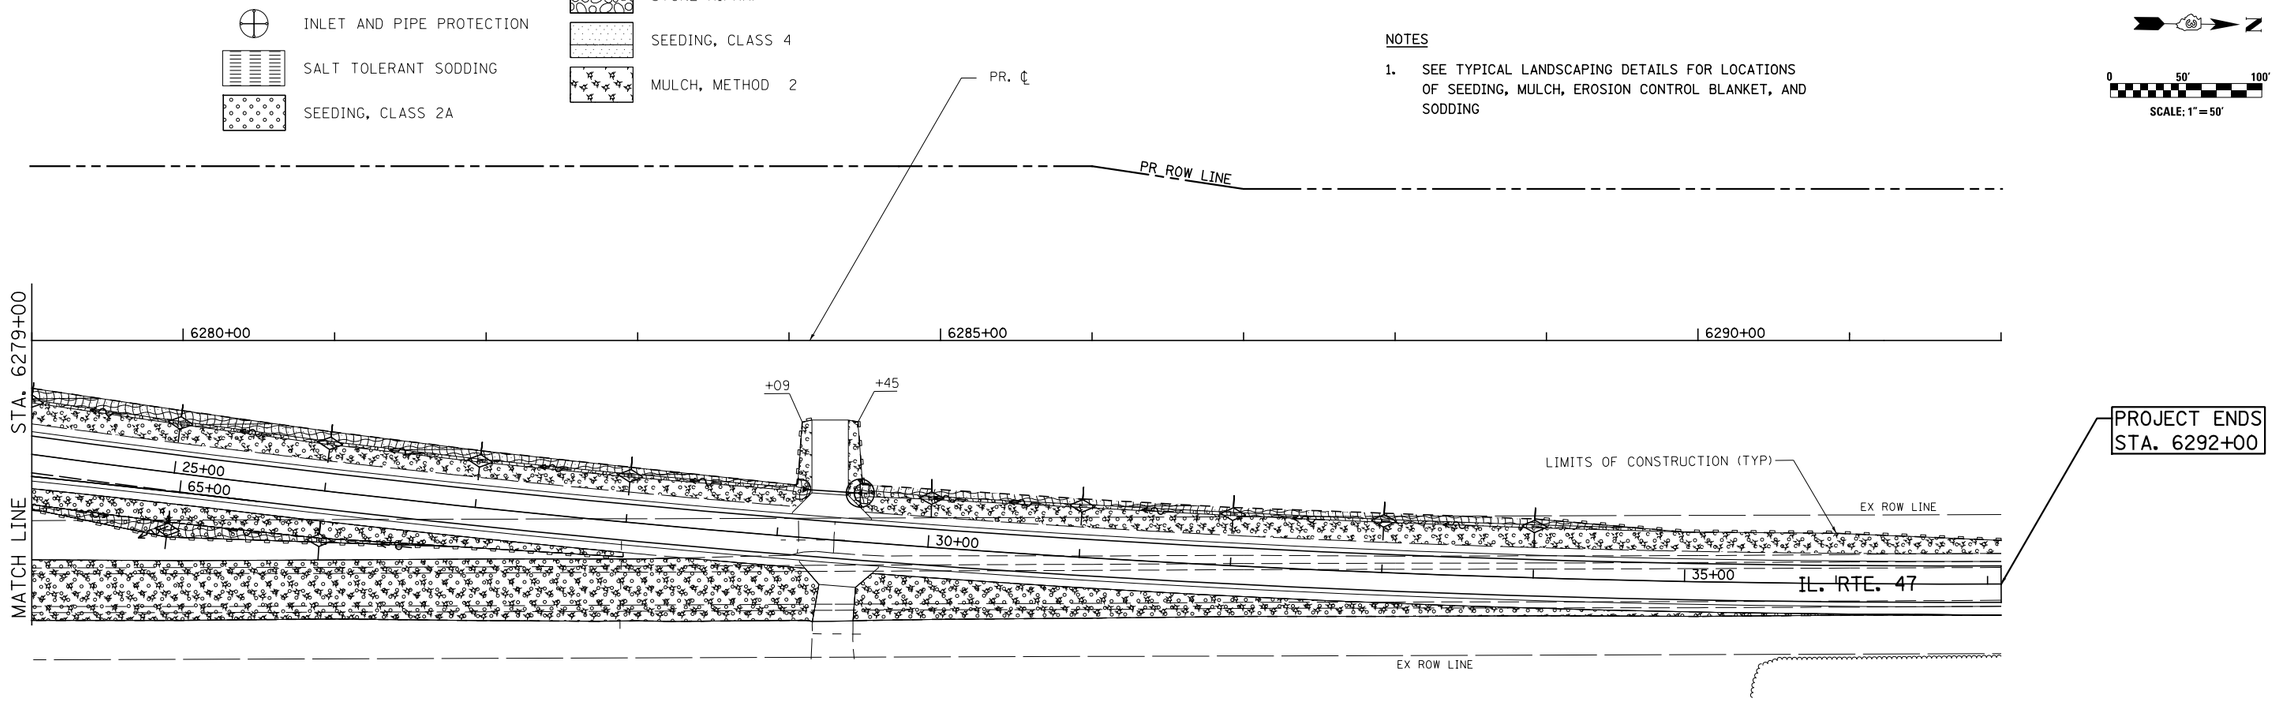

FILE NAME = V:\3195\66B83 (South Section)\CADD Sheets\D366B83-sht-eros-09.dgn	USER NAME = bdecraene	DESIGNED - BS	REVISED -
		DRAWN - BS	REVISED -
	PLOT SCALE = 100.0000 ' / in.	CHECKED - ST	REVISED -
SHT_DOUBLE PLAN	PLOT DATE = 8/6/2013	DATE - 7/15/2013	REVISED -

STATE OF ILLINOIS
DEPARTMENT OF TRANSPORTATION

IL. RTE. 47
LANDSCAPING AND EROSION CONTROL PLANS

SCALE: 1"=50' | SHEET NO. 9 OF 13 SHEETS | STA. 6264+00 TO STA. 6292+00

F.A.P. RTE.	SECTION	COUNTY	TOTAL SHEETS	SHEET NO.
326	(110)R, BR & BR-1	GRUNDY	644	194
		CONTRACT NO. 66B83		
	ILLINOIS	FED. AID PROJECT		